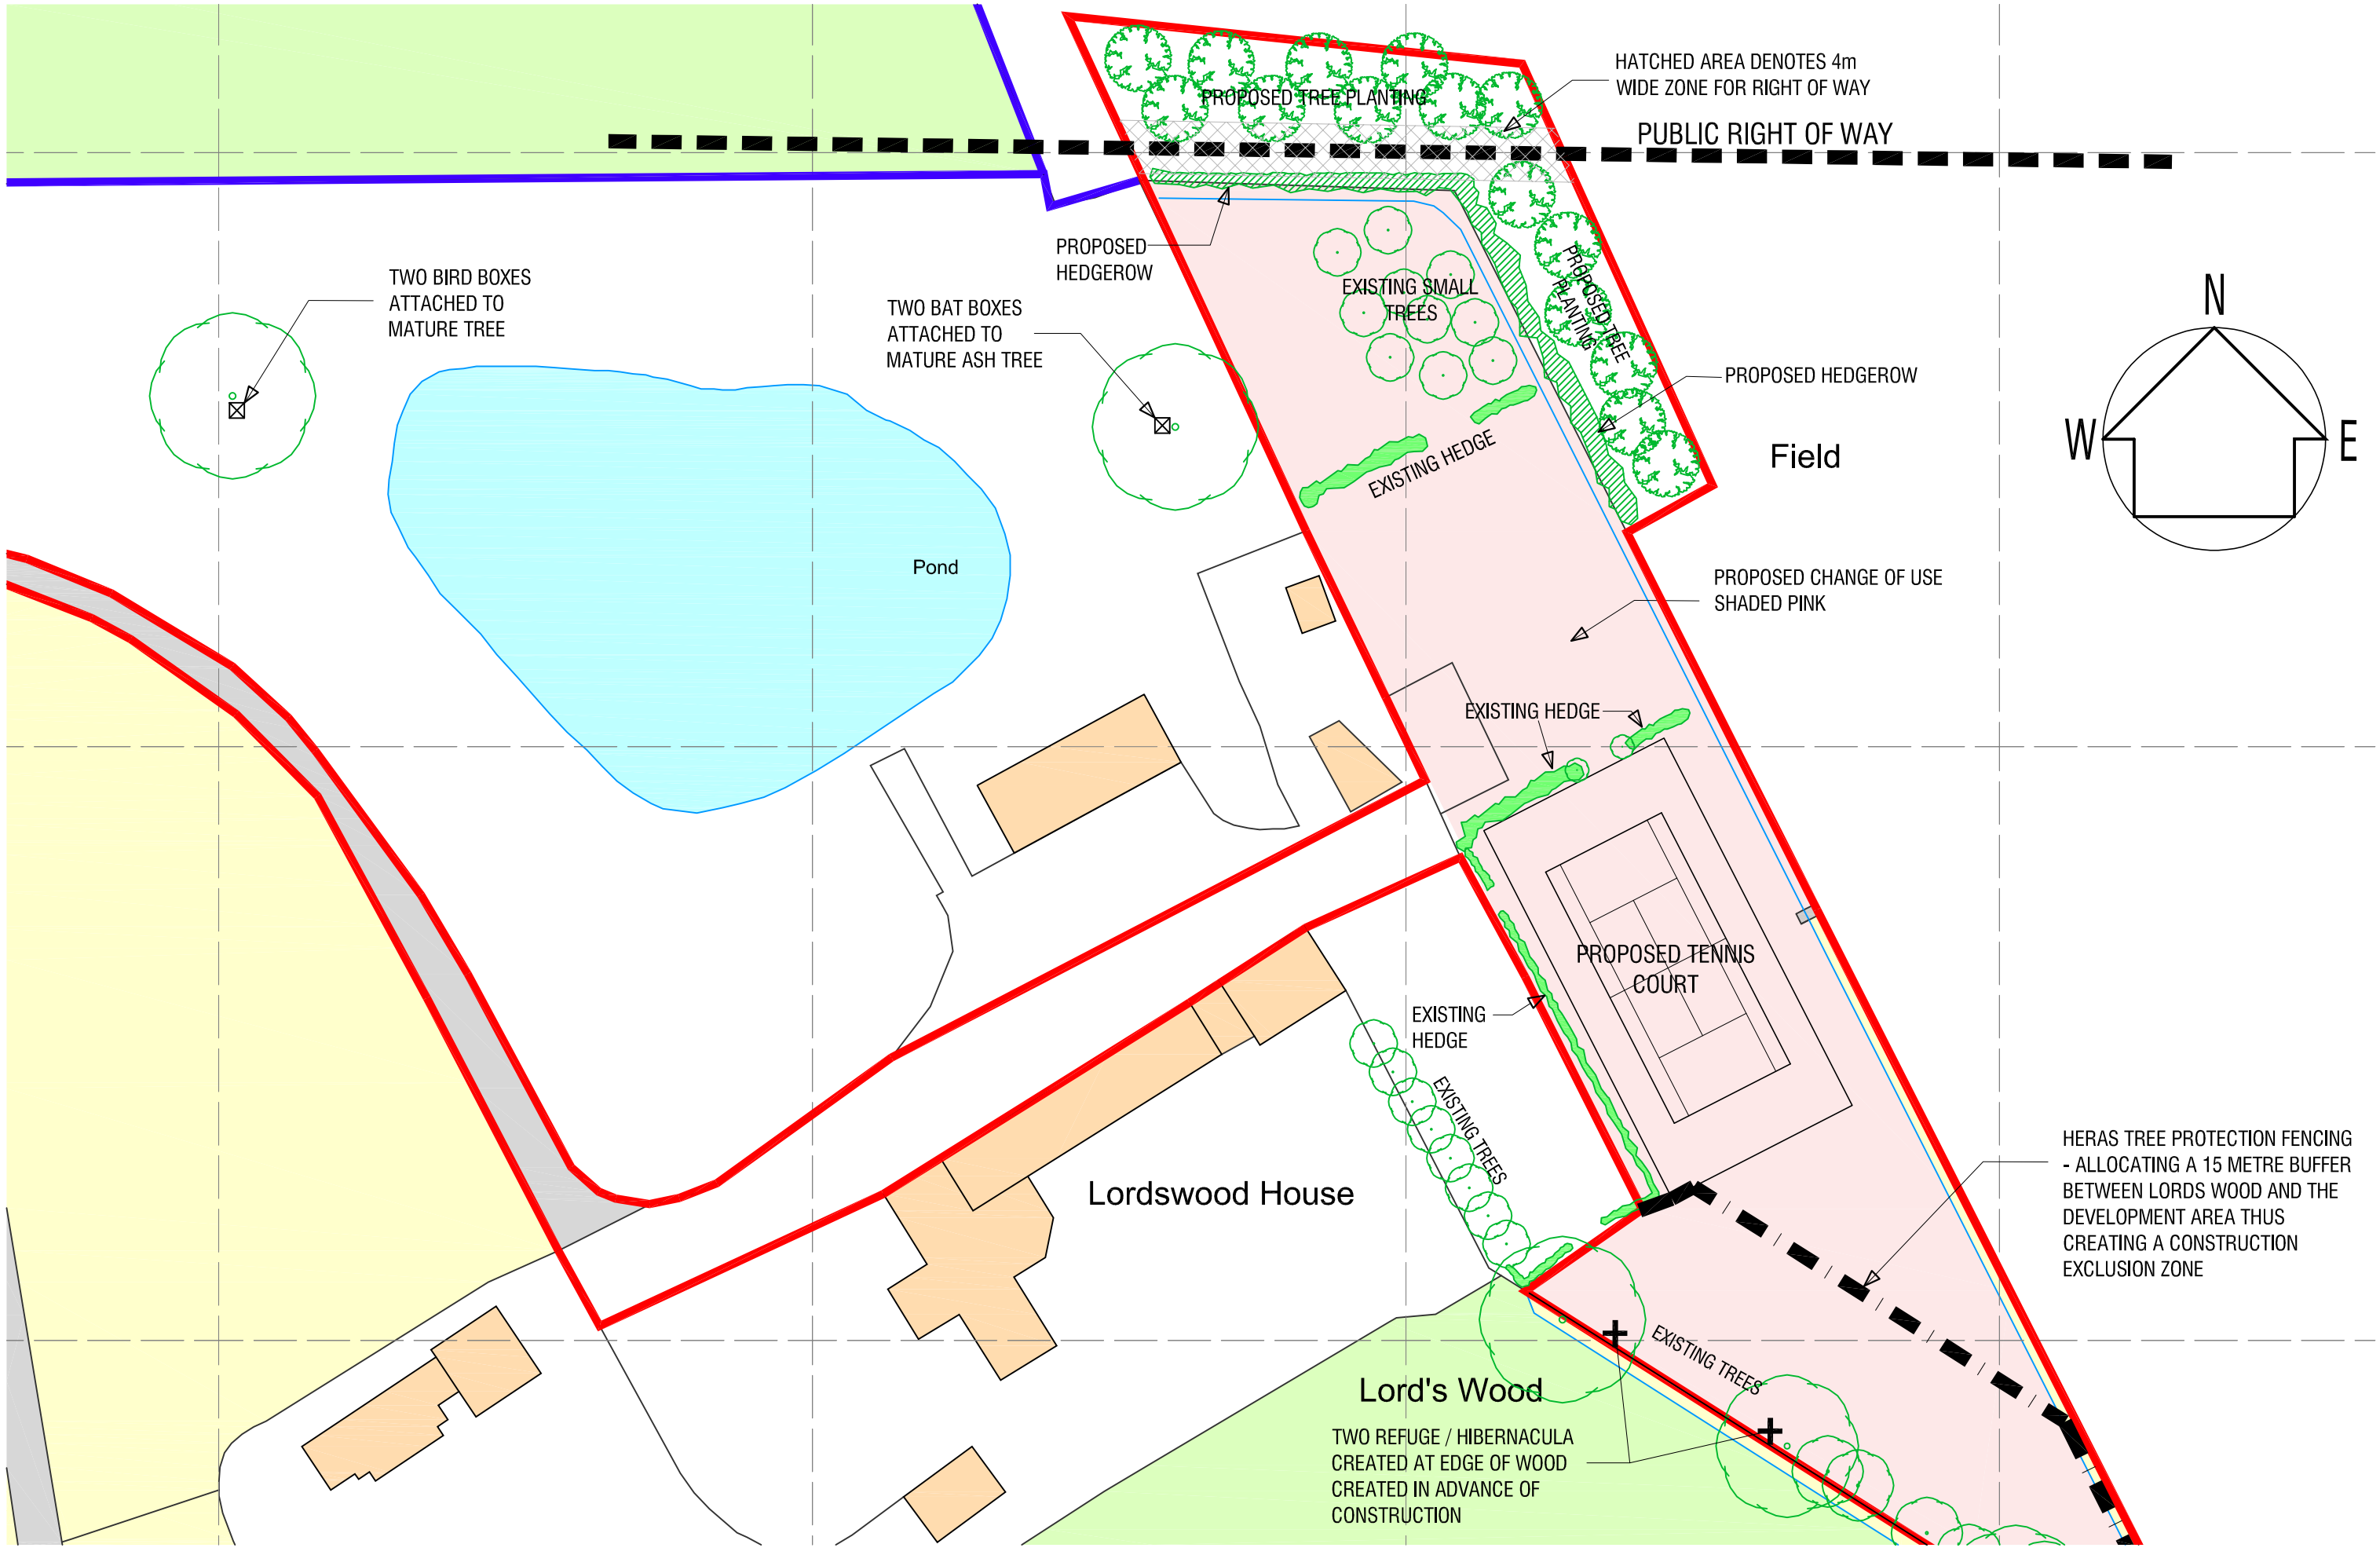



REVISION : A 29-01-26 : HEDGE MOVED INSIDE FENCE AND 4m WIDE FOOTPATH ZONE ADDED.
B : 05-02-26 : ADDITIONAL BNG INFORMATION ADDED


Brian Kirby

9, PIPSMORE ROAD,
CHIPPENHAM,
WILTS. SN14 0LB.
01249 660252


DIPL.INT.DESIGN.
ARCHITECTURAL DESIGN

PROJECT.
LORDSWOOD HOUSE
COMMONWOOD LANE,SHERSTON

SCALE.
1:500 @ A3

DRAWING.
TENNIS COURT
LANSCAPE PLAN

DRAWN.
B.K.

DRAWING NUMBER.
1124:23B

DATE.
JANUARY 2026