


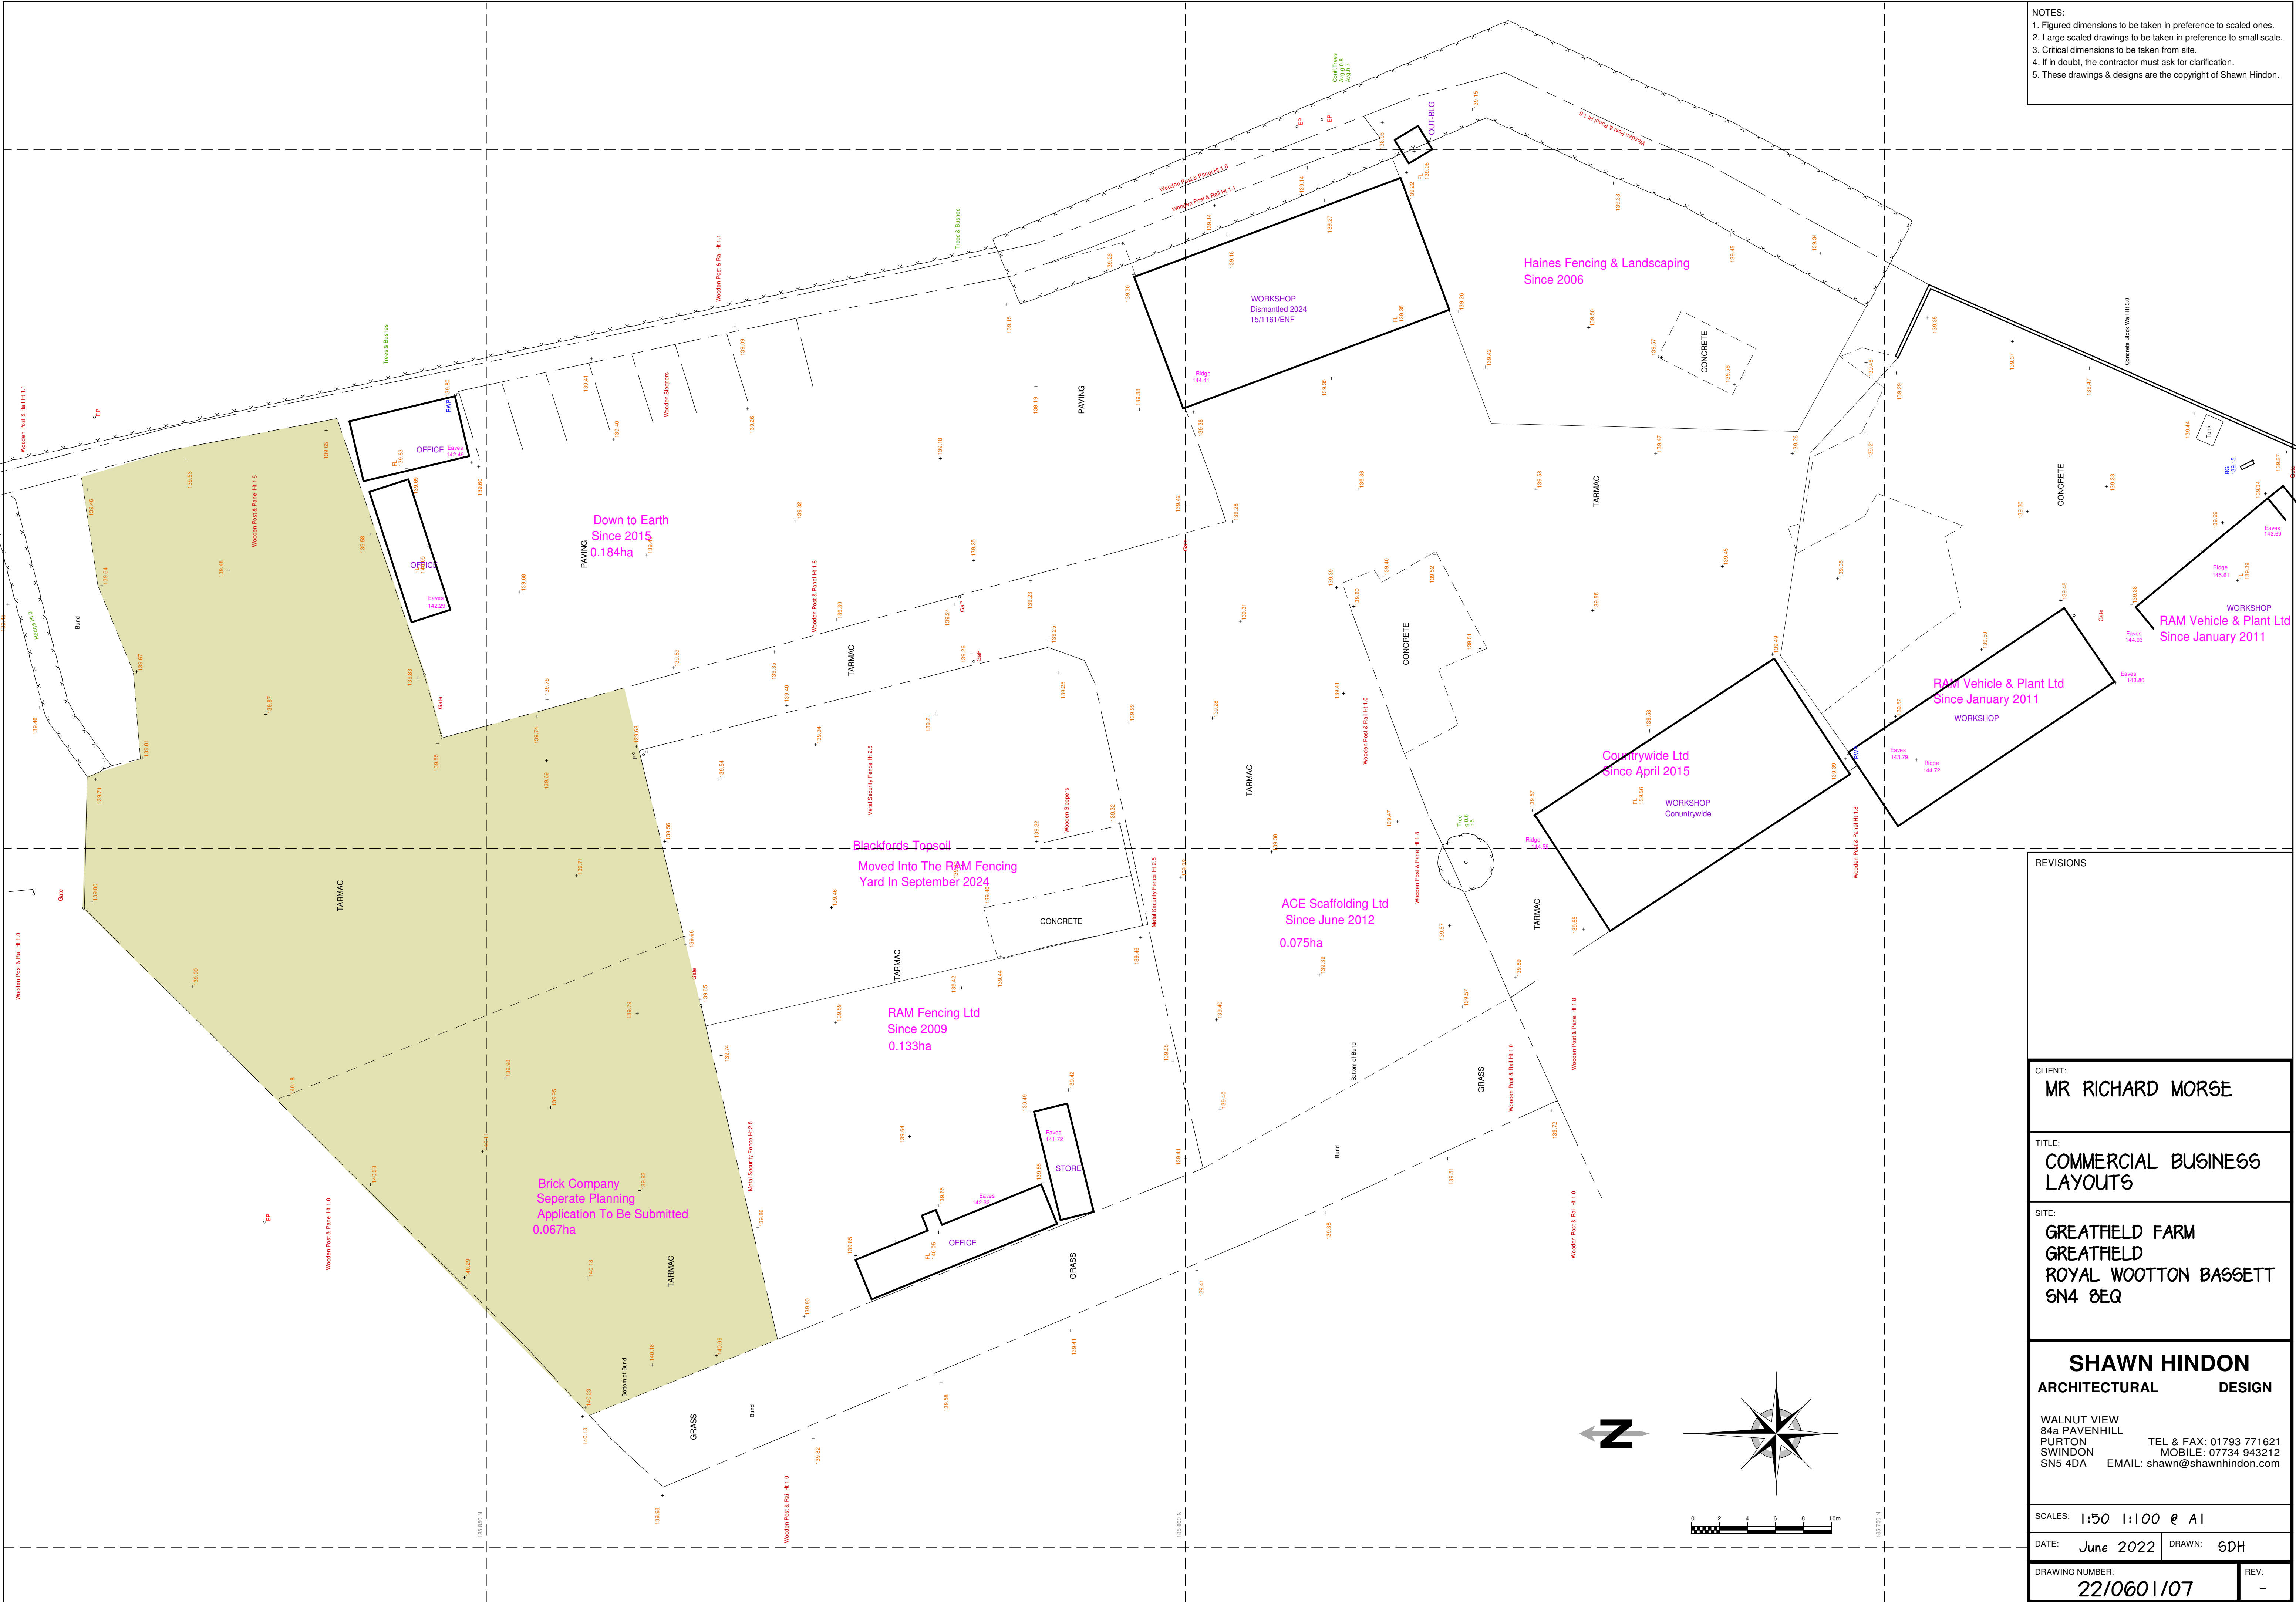

NOTES:
1. Figured dimensions to be taken in preference to scaled ones.
2. Large scaled drawings to be taken in preference to small scale.
3. Critical dimensions to be taken from site.
4. If in doubt, the contractor must ask for clarification.
5. These drawings & designs are the copyright of Shawn Hindon.

REVISIONS

CLIENT:
MR RICHARD MORSE

TITLE:
COMMERCIAL BUSINESS LAYOUTS

SITE:
**GREATFIELD FARM
GREATFIELD
ROYAL WOOTTON BAGGETT
SN4 8EQ**

SHAWN HINDON
ARCHITECTURAL DESIGN

WALNUT VIEW
84a PAVENHILL
PURTON
SWINDON
SN5 4DA
TEL & FAX: 01793 771621
MOBILE: 07734 943212
EMAIL: shawn@shawnhindon.com

SCALES: 1:50 1:100 @ A1

DATE: June 2022 DRAWN: 5DH

DRAWING NUMBER: 22/0601/07 REV: -