

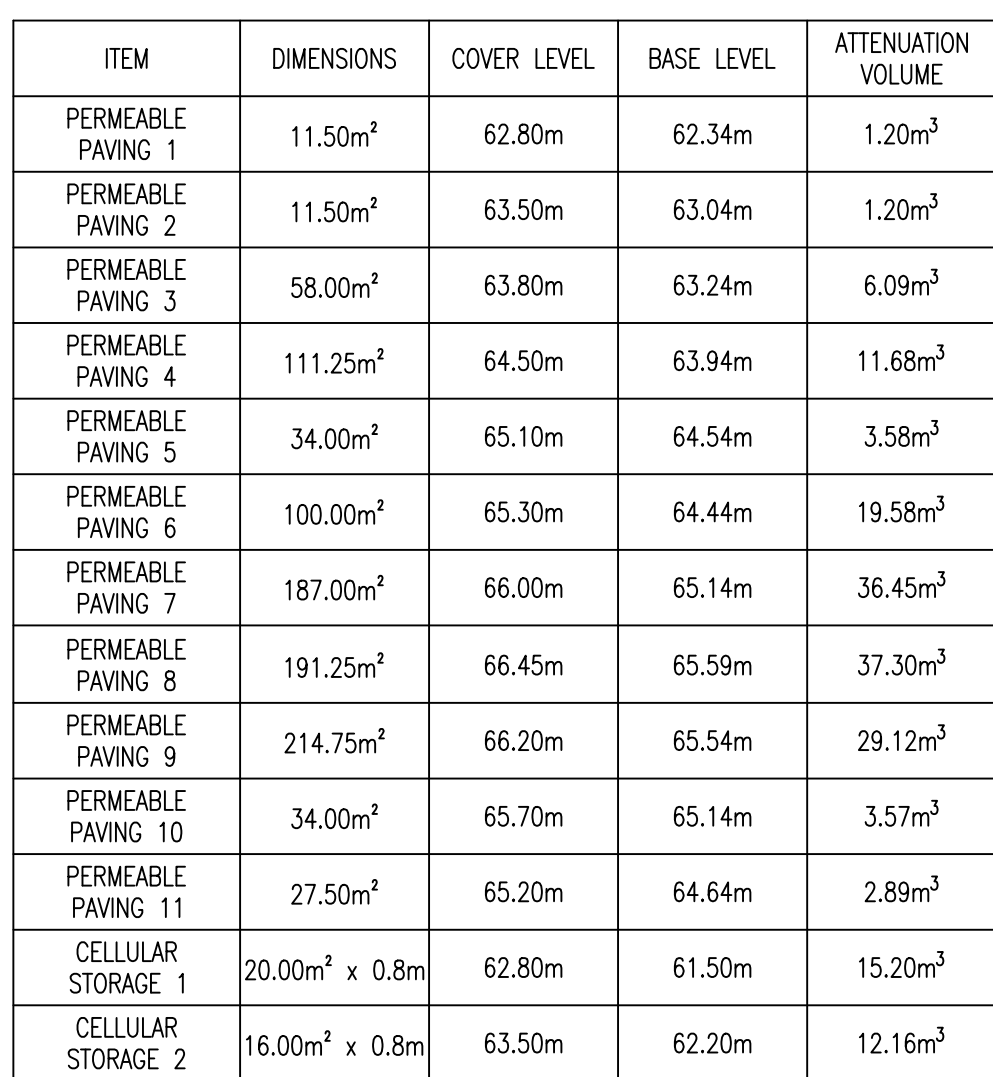


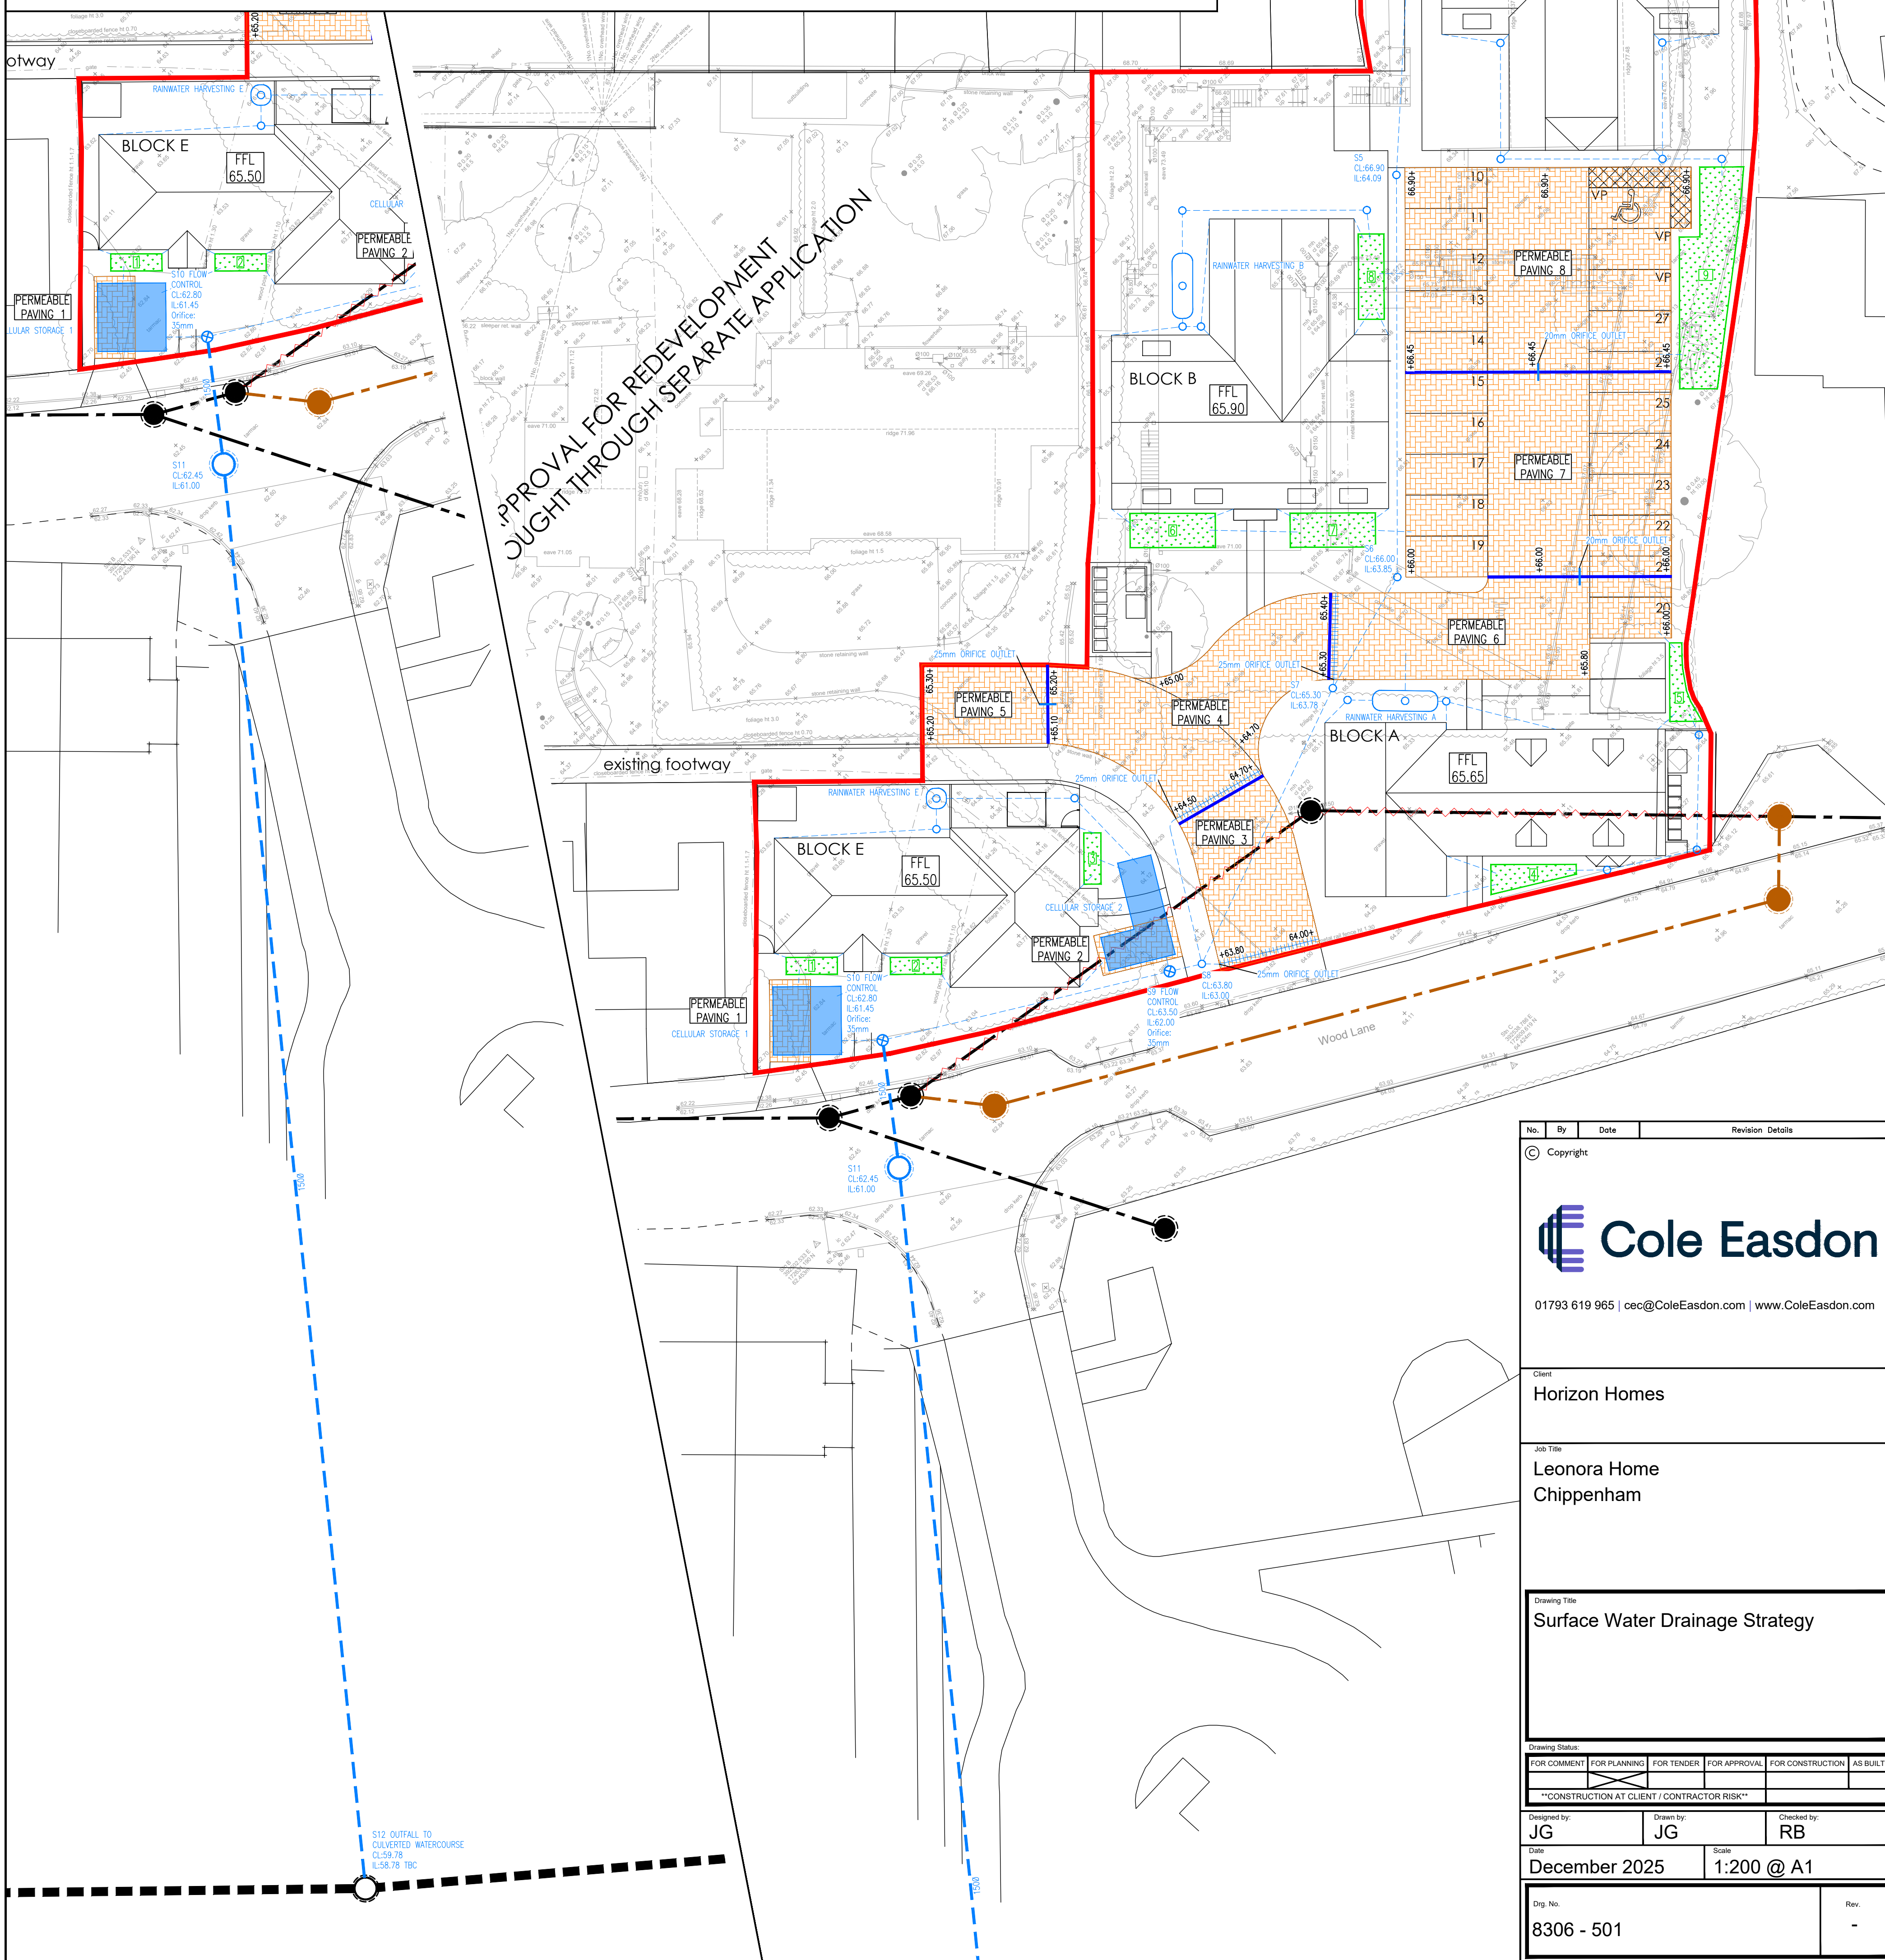

ITEM	AREA
BIORETENTION 1	3.00m ²
BIORETENTION 2	3.00m ²
BIORETENTION 3	3.00m ²
BIORETENTION 4	5.84m ²
BIORETENTION 5	4.76m ²
BIORETENTION 6	10.00m ²
BIORETENTION 7	10.00m ²
BIORETENTION 8	7.50m ²
BIORETENTION 9	34.68m ²
BIORETENTION 10	0.85m ²
BIORETENTION 11	3.26m ²
TOTAL:	85.89m ²

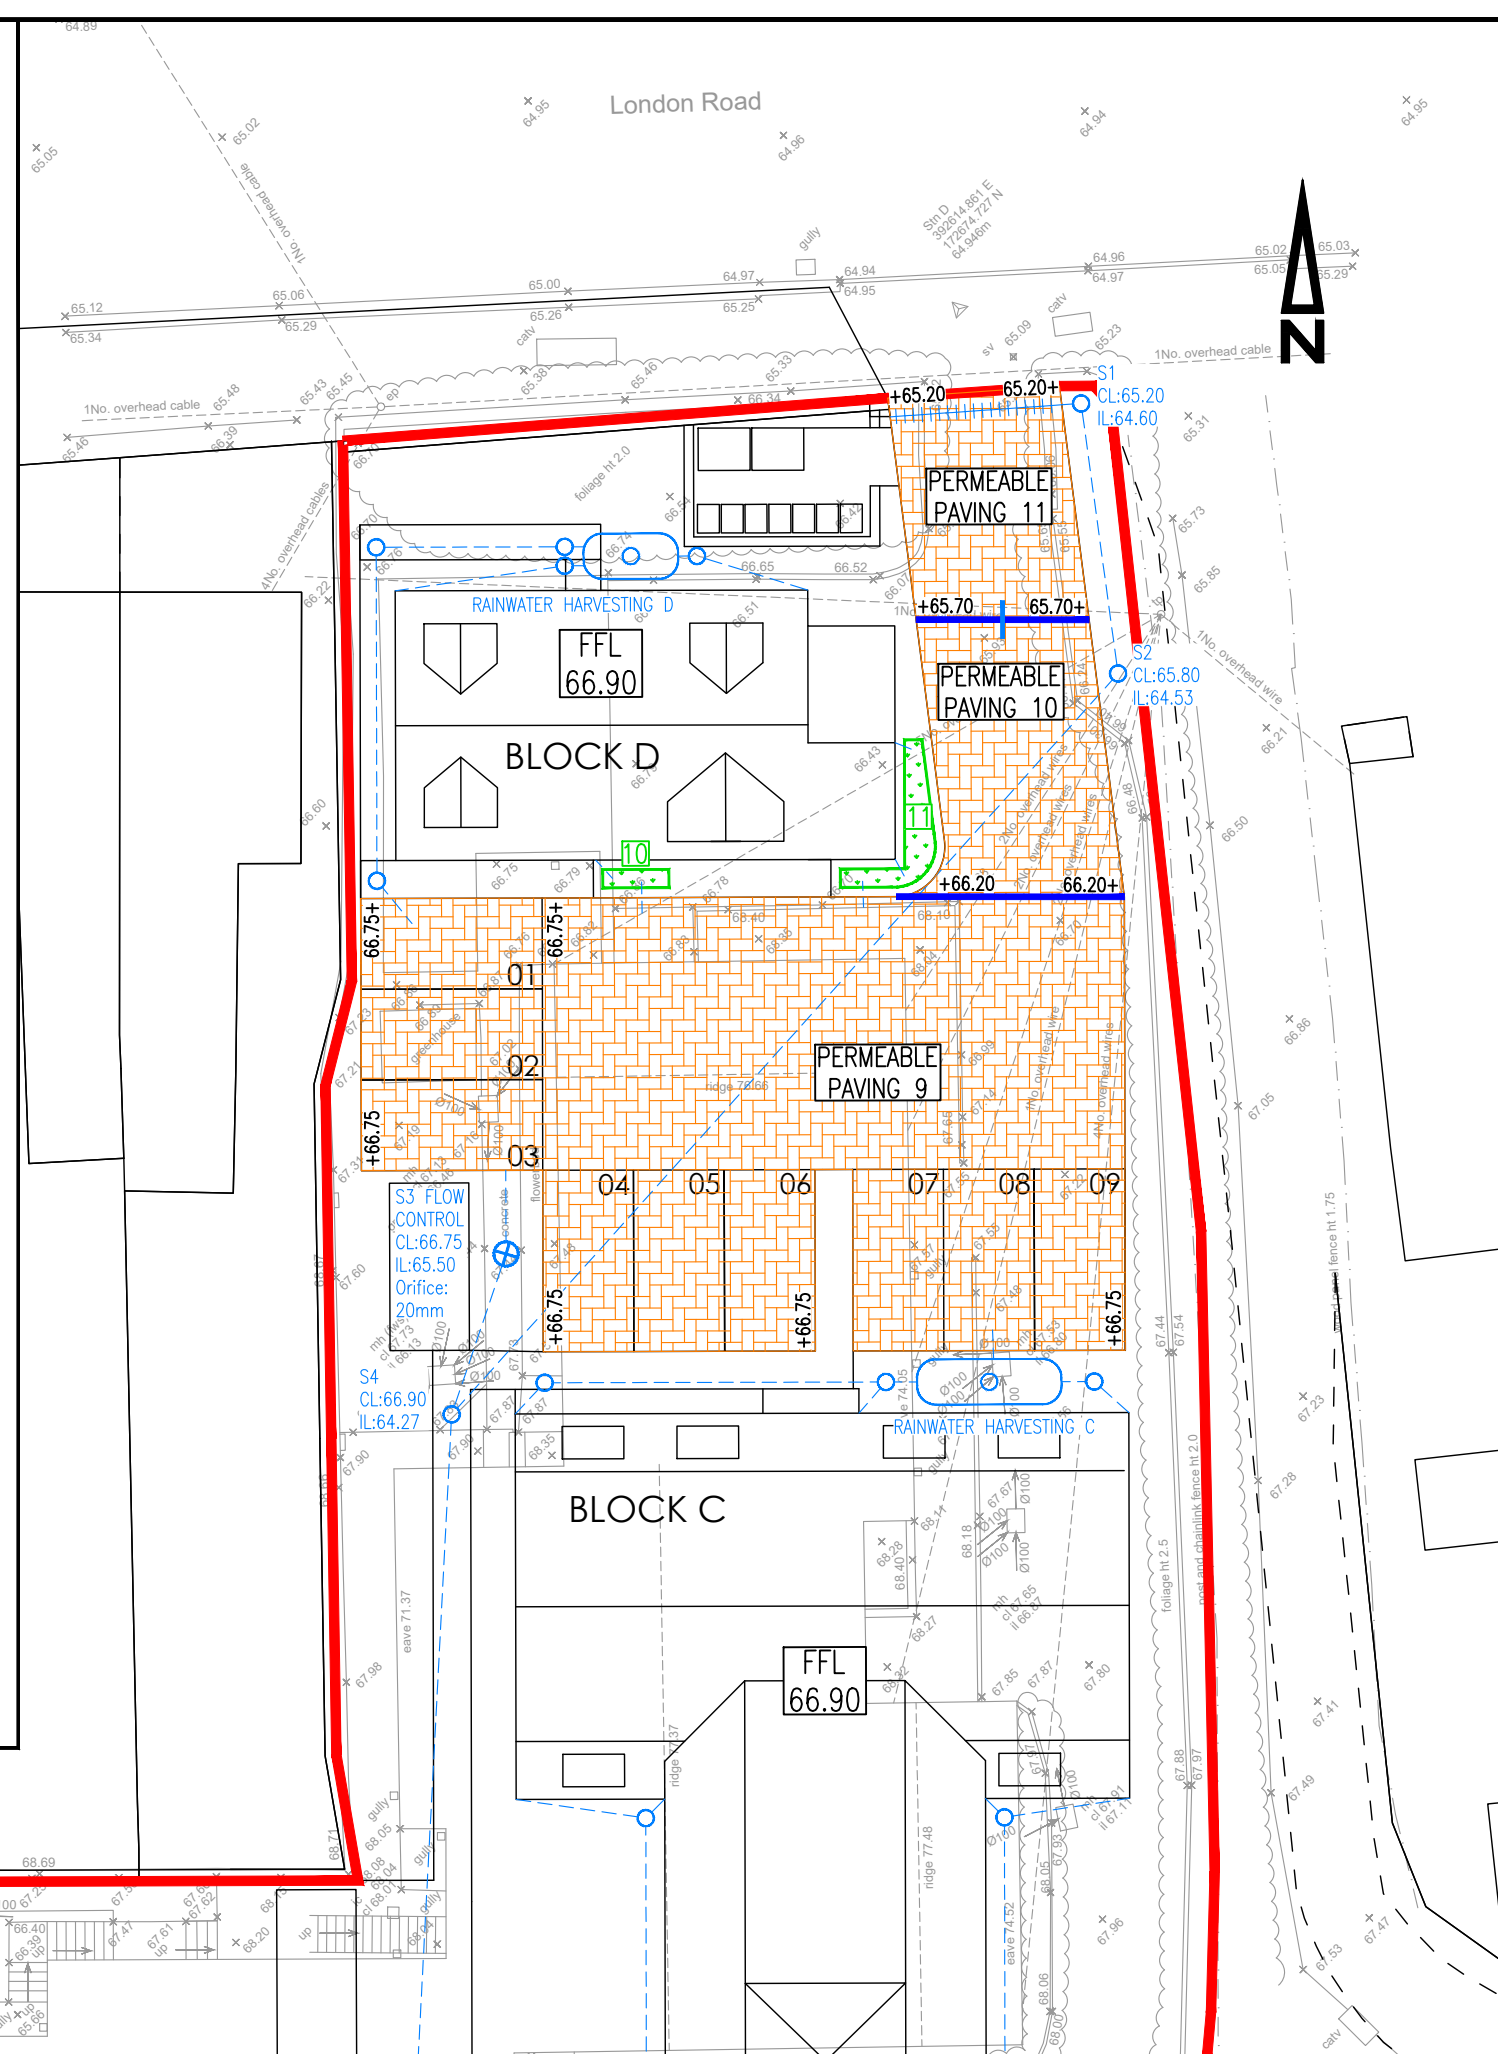

No.	By	Date	Revision Details		
© Copyright					
 Cole Easdon					
01793 619 965 cec@ColeEasdon.com www.ColeEasdon.com					
Client					
Horizon Homes					
Job Title					
Leonora Home Chippingham					
Drawing Title					
Surface Water Drainage Strategy					
Drawing Status:					
FOR COMMENT	FOR PLANNING	FOR TENDER	FOR APPROVAL	FOR CONSTRUCTION	AS BUILT
					
CONSTRUCTION AT CLIENT / CONTRACTOR RISK					
Designed by:		Drawn by:		Checked by:	
JG		JG		RB	
Date		Scale			
December 2025		1:200 @ A1			
Orig. No.					Rev.
8306 - 501					-