




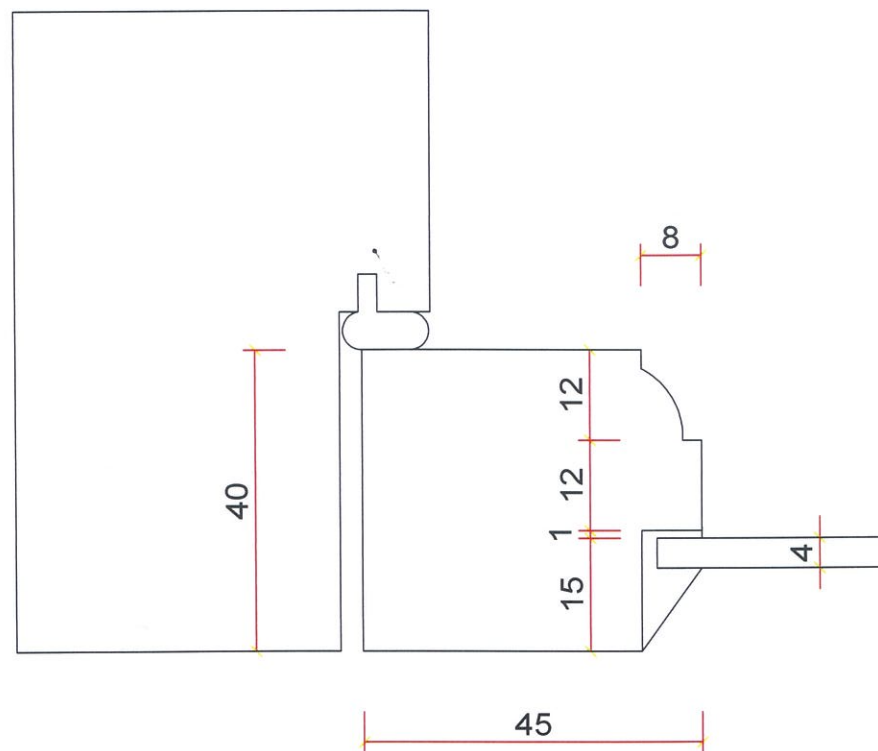

Frame & casement section for W4 W5 & W6 No 4A Northgate St

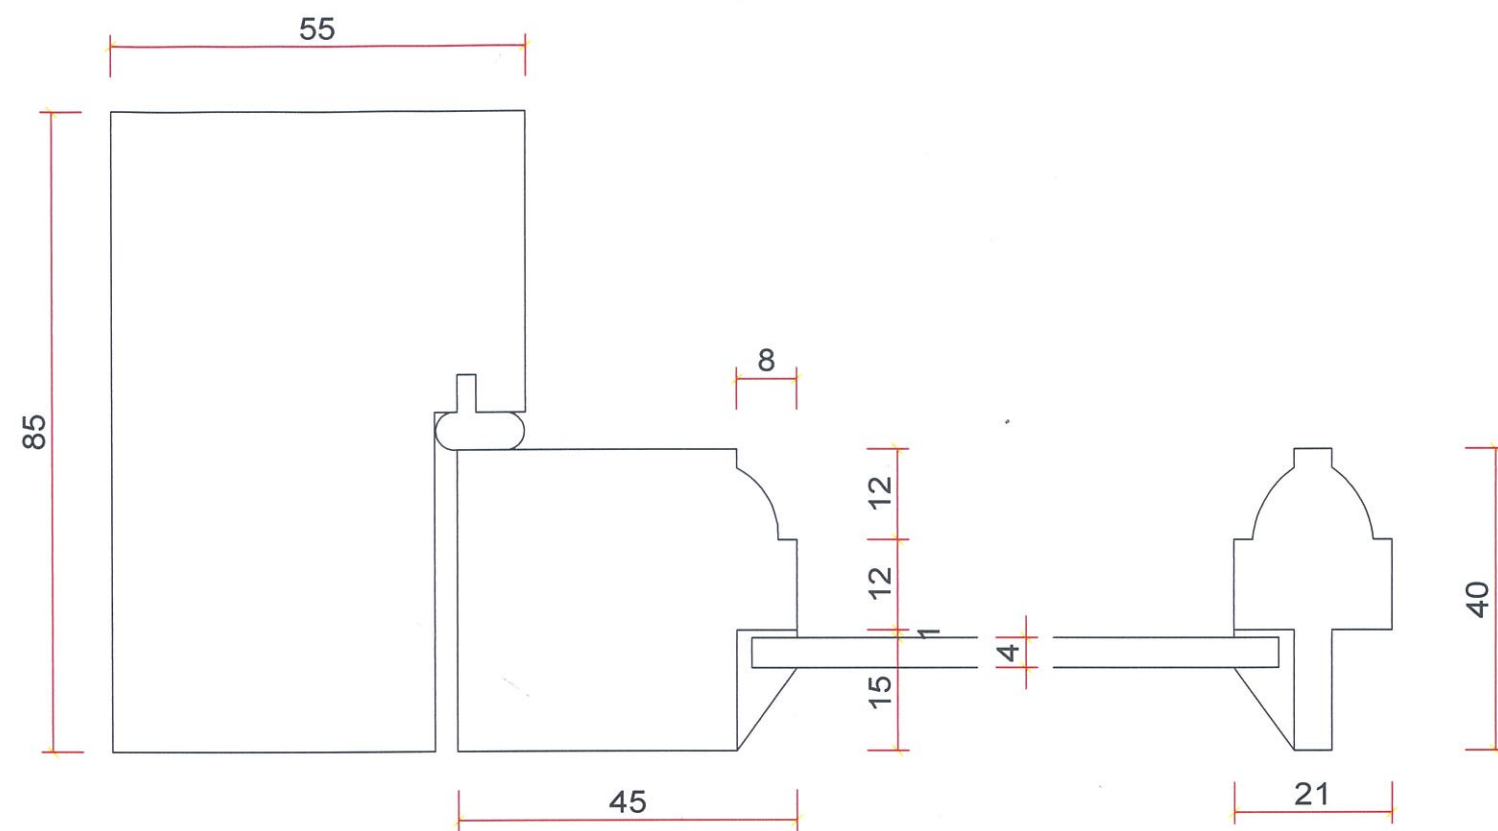

Frame, casement & Glazing bar Section For W4 & W5 & W6(Flat 4A Northgate St)

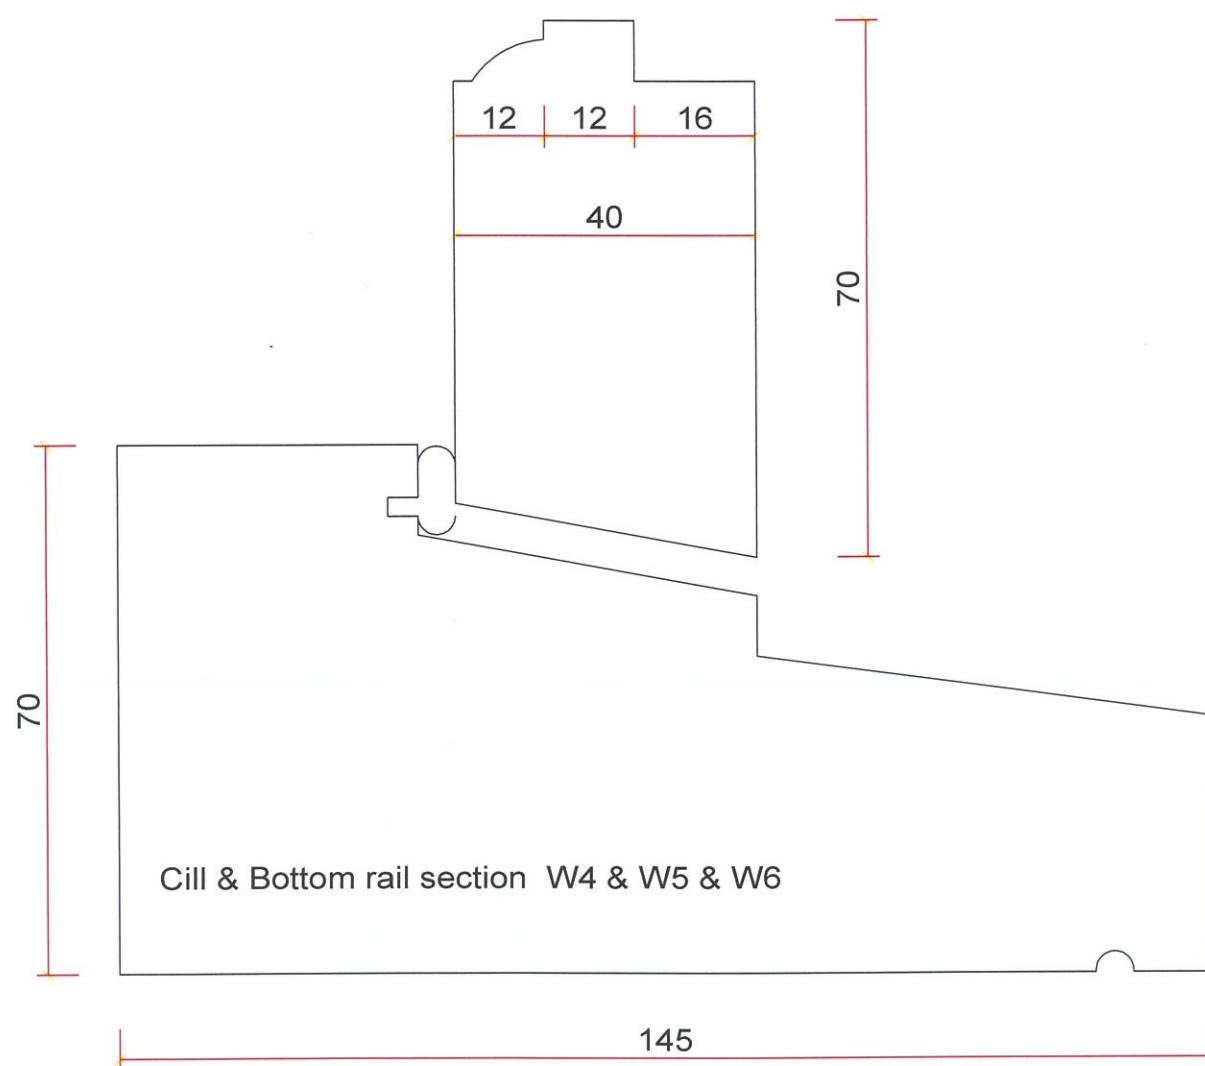

Cill & Bottom rail section W4 & W5 & W6

Window sections for Mr R Dutton, Flat No 4A
Northgate St, Devizes, Wilts

Scale 1:1

