


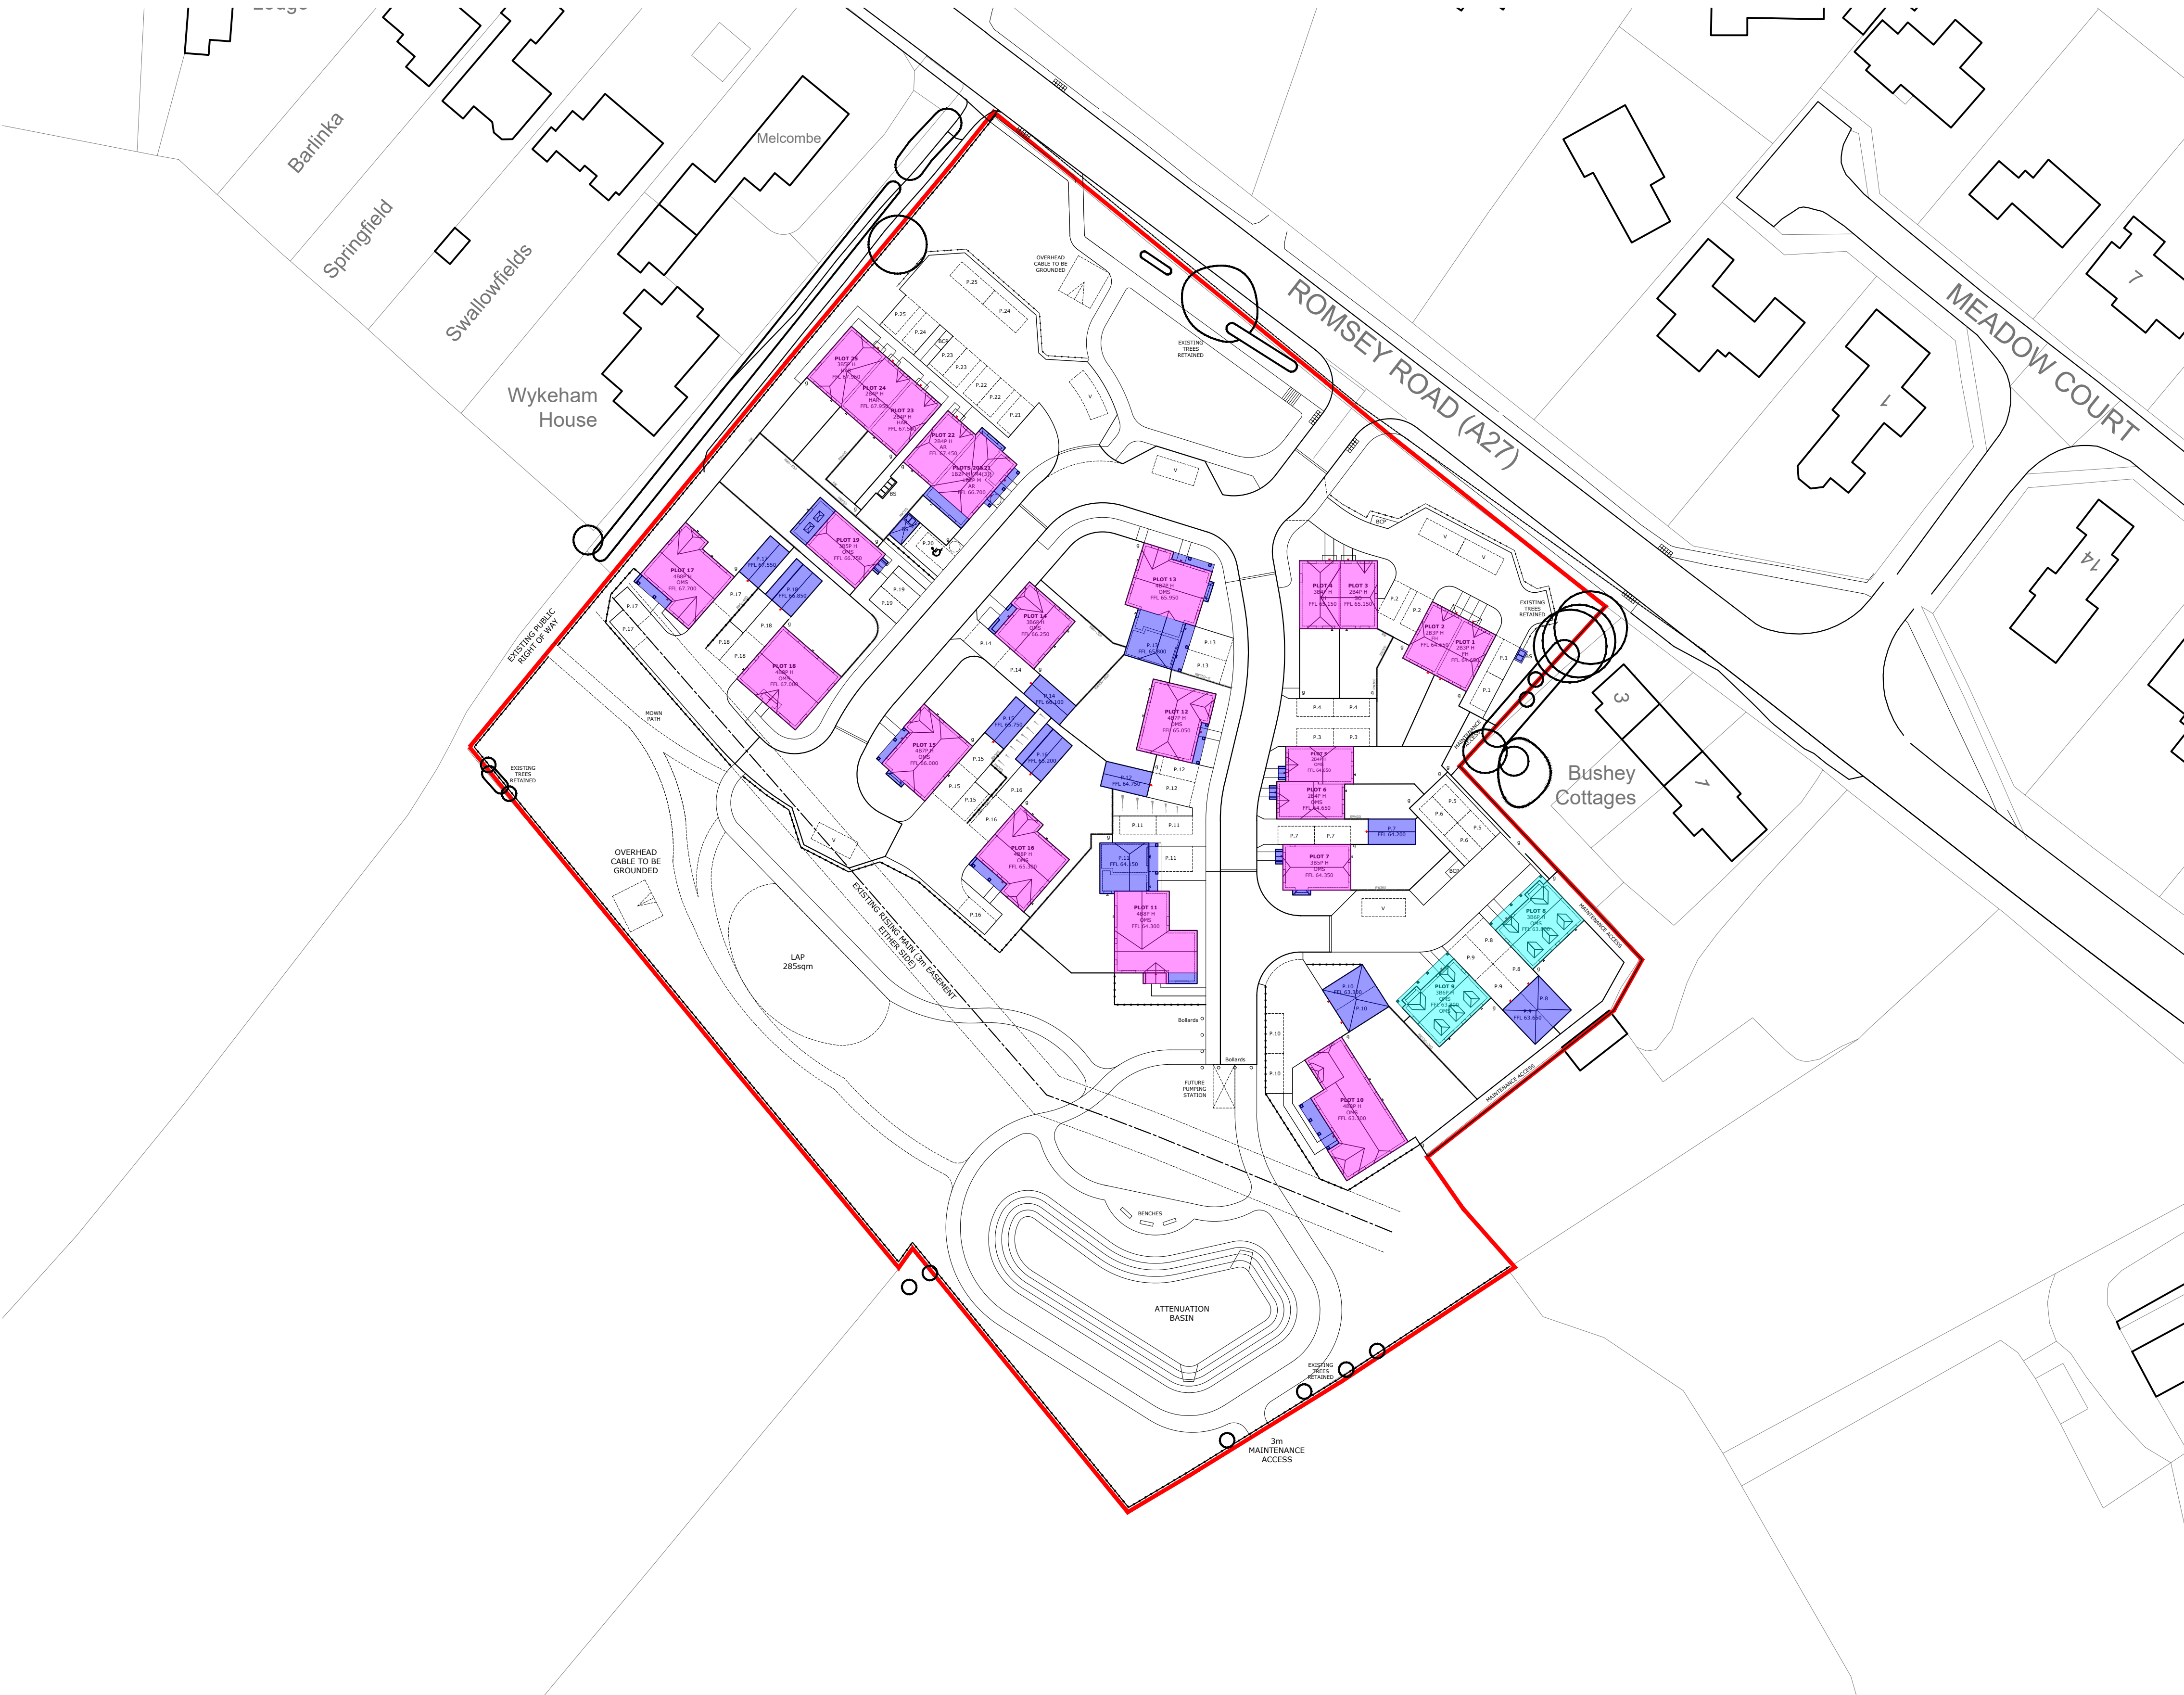

GENERAL NOTES:
1. This drawing is the copyright of KSA Architects Ltd and may not be copied, altered or reproduced in any form or passed on to a third party without written consent. If in doubt ASK.
2. The drawing reflects current standards and legislation agreed for this project at the time of original issue.

Storey Height Key:

- 2 Storey Development
- 1.5 Storey Development
- Single Storey Development

C	15.01.26	Plots 1&2 and 20&21 updated	DRK	SS
B	23.10.25	Stores to Plots 1 & 20 included	DRK	SS
A	10.10.25	First issue	DRK	SS
Rev	Date	Description	Rev By	Ckd By



The people orientated placemakers.

Client

BARGATE

Project

LAND SOUTH OF ROMSEY ROAD
WHITEPARISH
SALISBURY
WILTSHIRE

Drawing Title

STOREY HEIGHT PLAN

Drawing Status	Scale
PLANNING	1:500 @ A1
Document Ref.	Revision
1371 PD127	C
	Drawn By
	DK

