


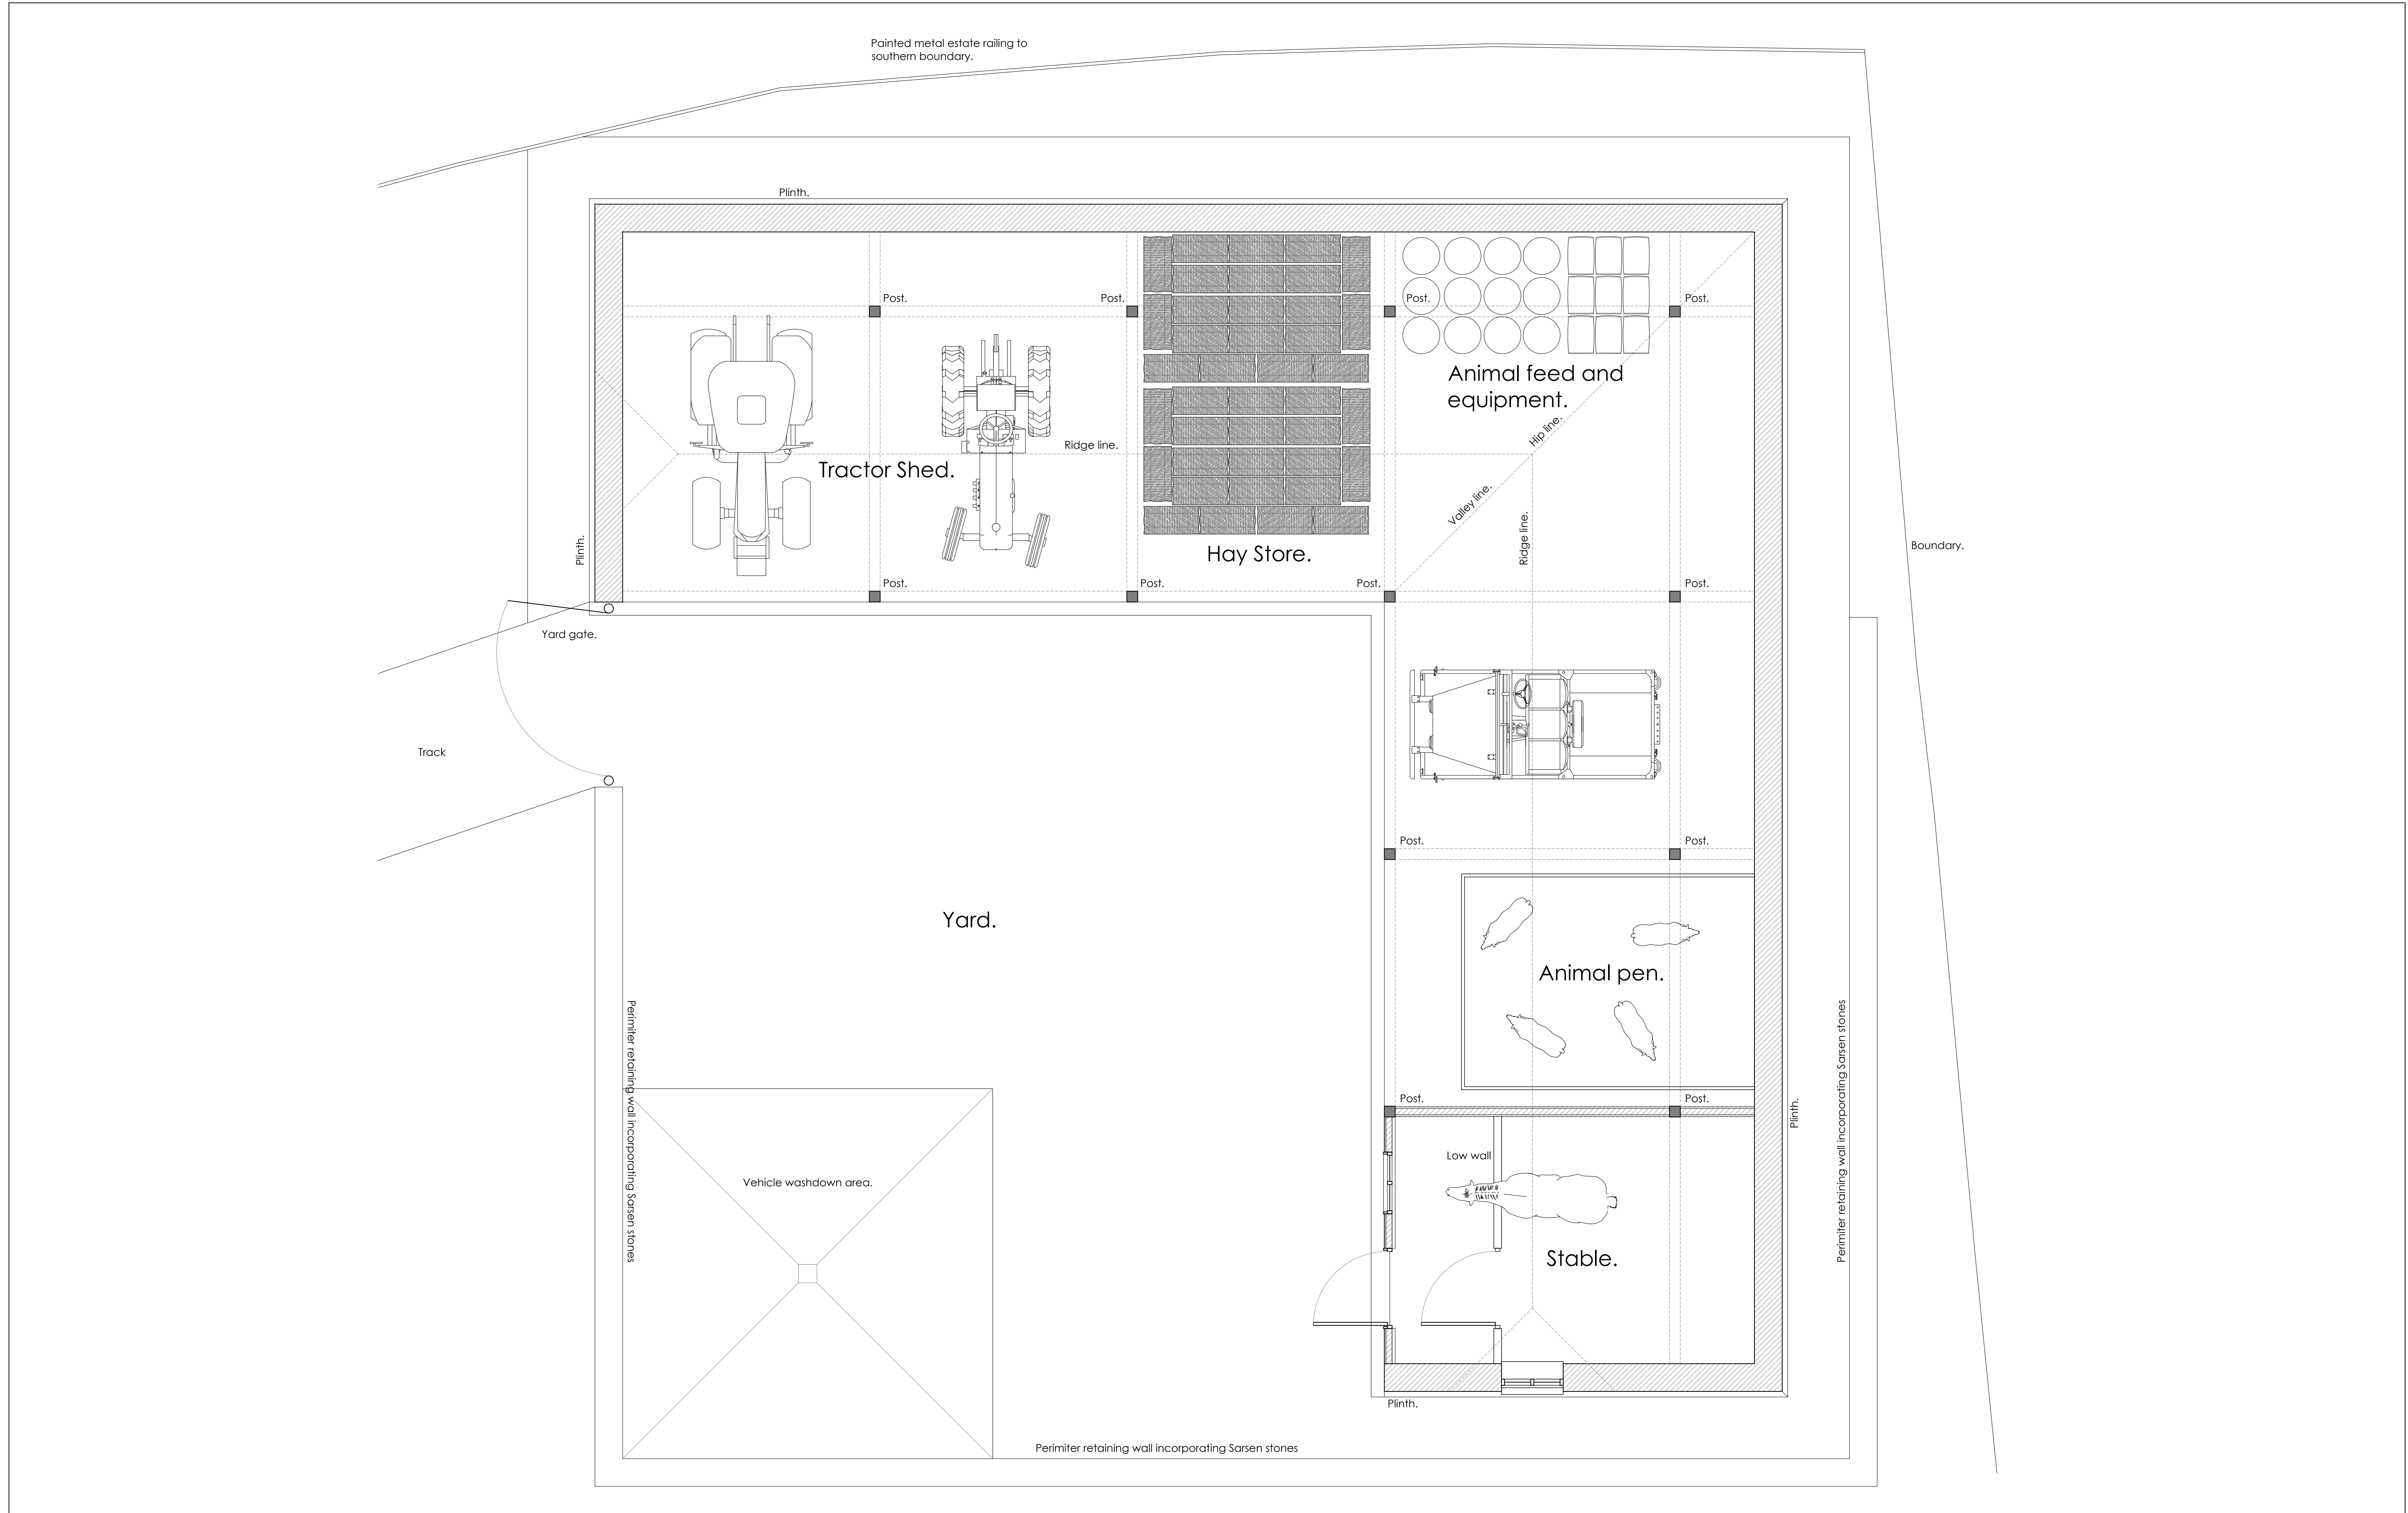

mba architecture • design martin blake associates ltd office 184 3 edgar buildings george street bath ba1 2fj tel 07861 734 218 e-mail mba@mba-architecture.co.uk	FILENAME:			
	drawn by		checked by	
	date		September 2025	
	scale	drawing no.	revision	
	1:50 @ A1	551-fs-P-02	A	
© MARTIN BLAKE ASSOCIATES LIMITED FIGURED DIMENSIONS ONLY TO BE WORKED TO ALL DIMENSIONS TO BE CHECKED ON SITE BEFORE WORK COMMENCES. ANY DISCREPANCIES TO BE REPORTED TO MARTIN BLAKE ASSOCIATES LTD IMMEDIATELY				
0m 1 2 3 4 5m				