


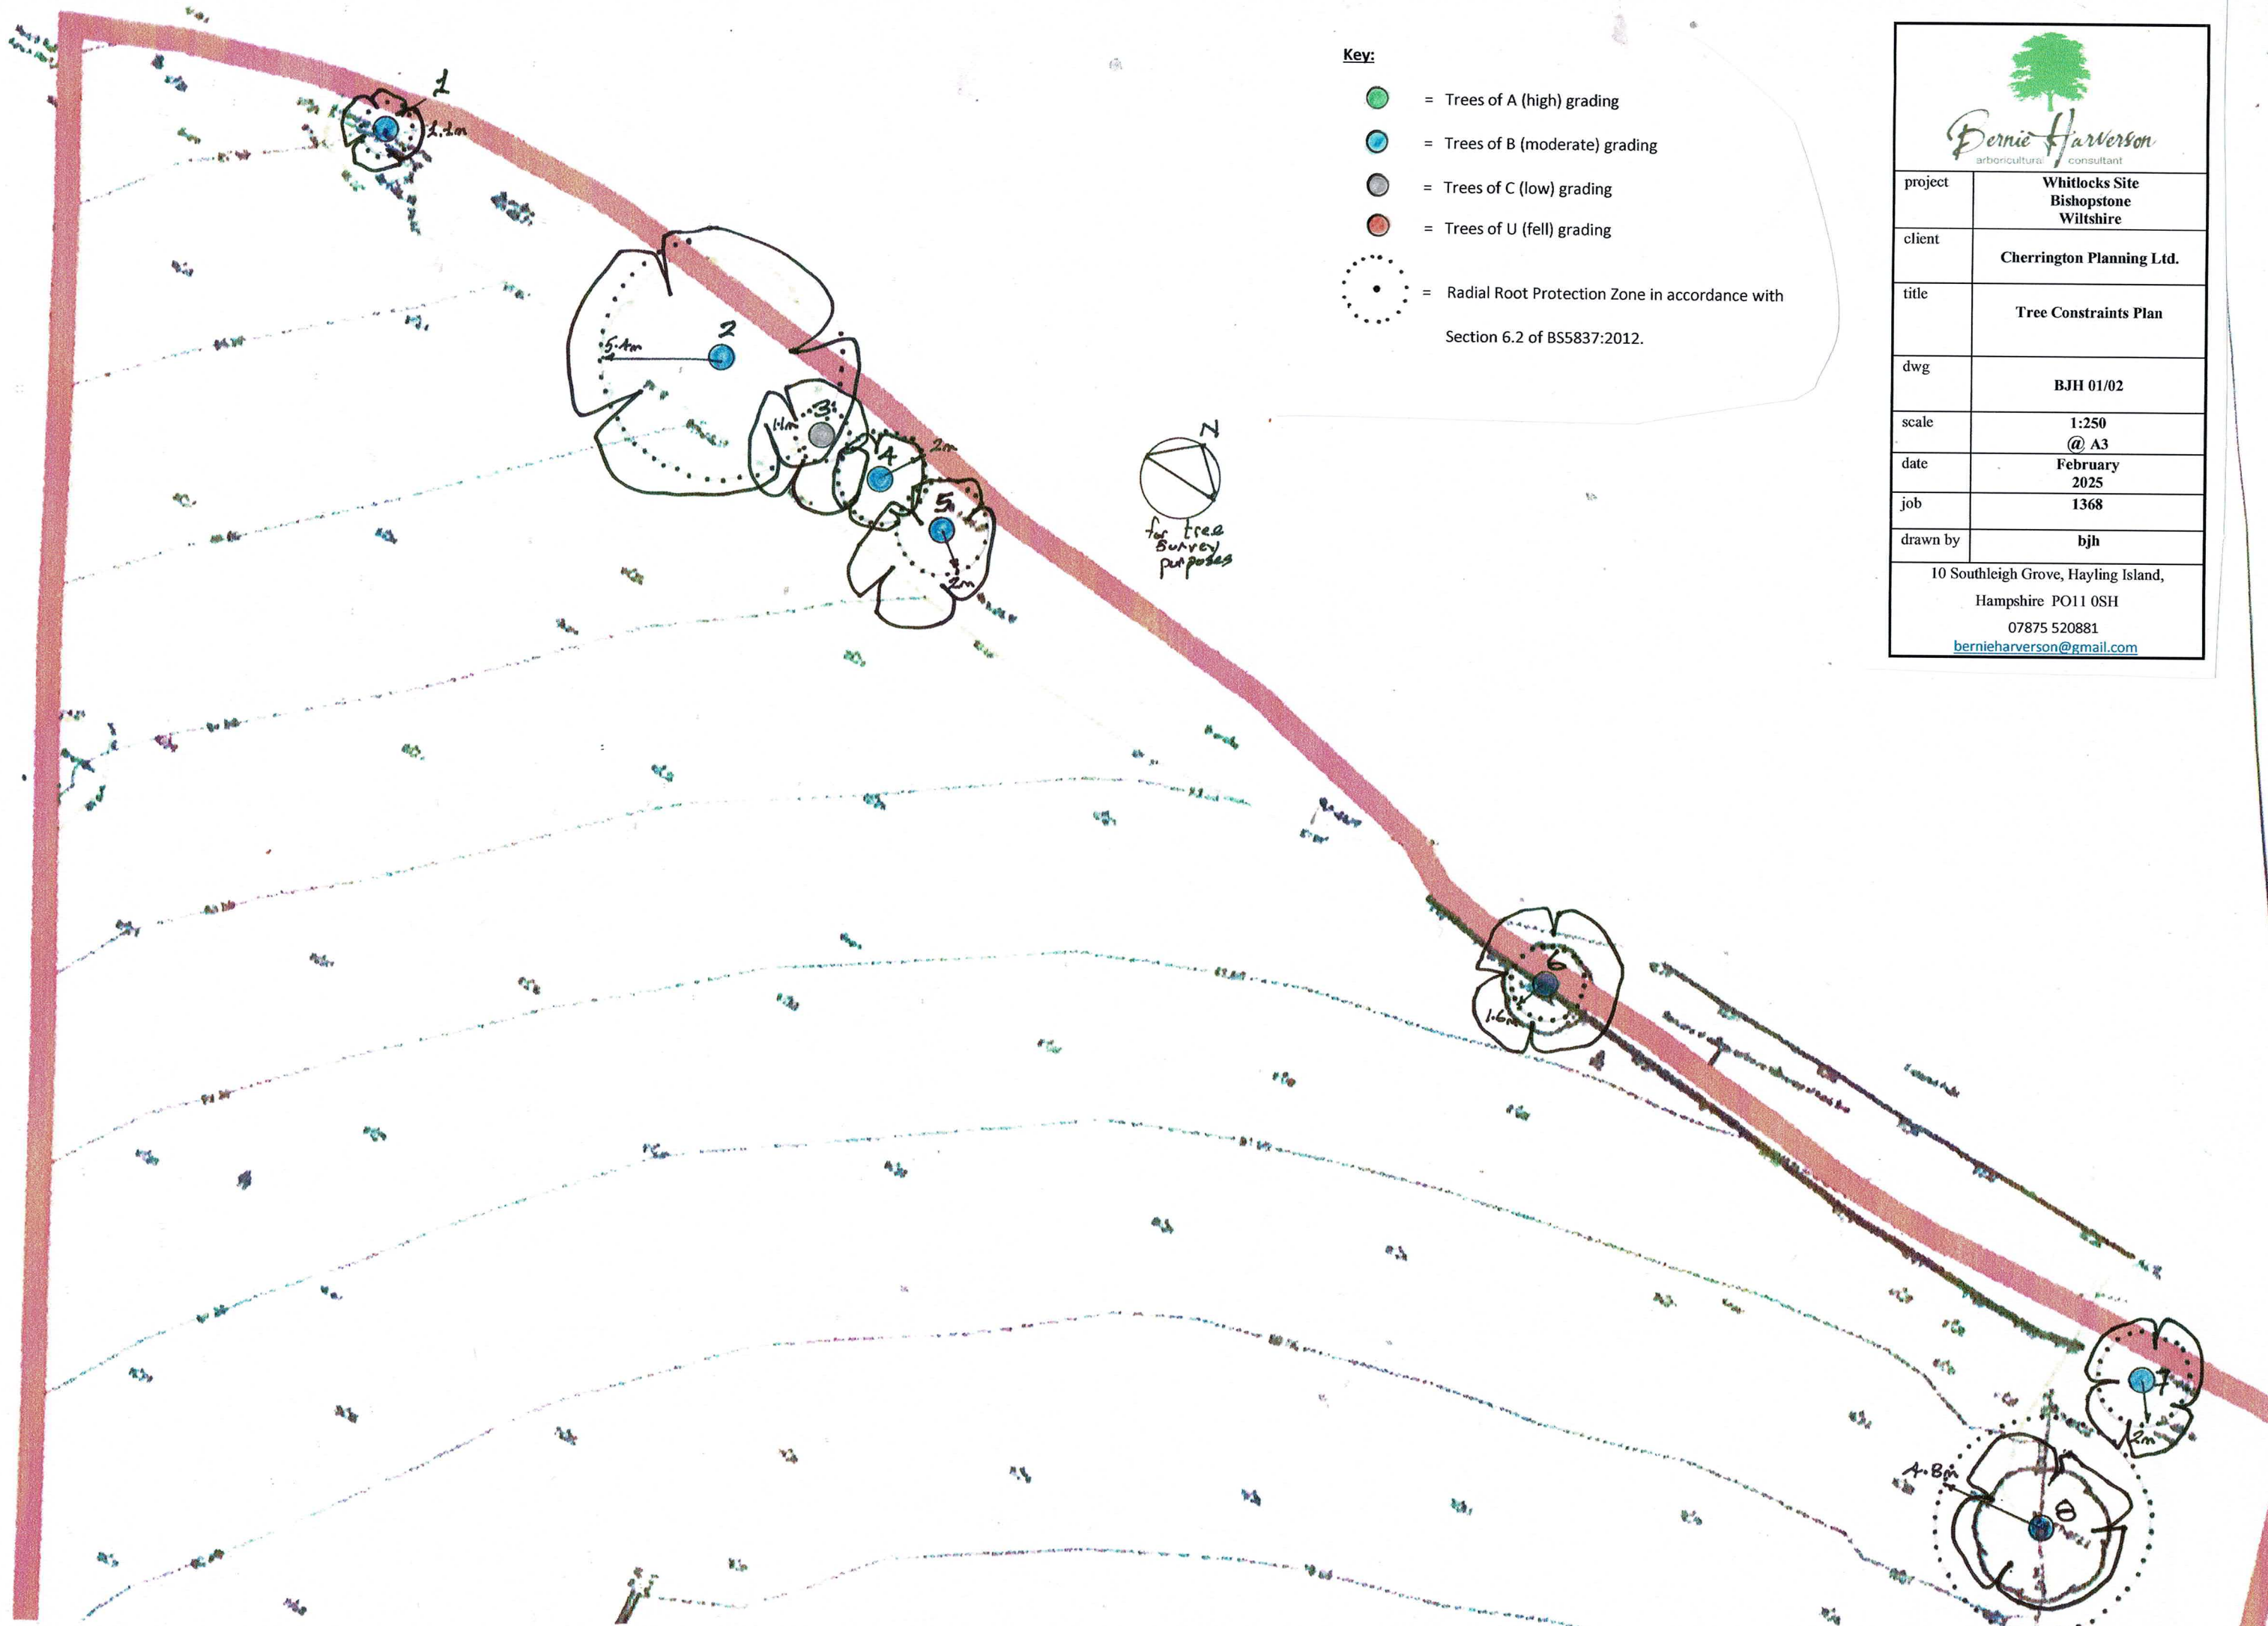

	
project	Whitlocks Site Bishopstone Wiltshire
client	Cherrington Planning Ltd.
title	Tree Constraints Plan
dwg	BJH 01/02
scale	1:250 @ A3
date	February 2025
job	1368
drawn by	bjh
10 Southleigh Grove, Hayling Island, Hampshire PO11 0SH 07875 520881 bernieharverson@gmail.com	

