




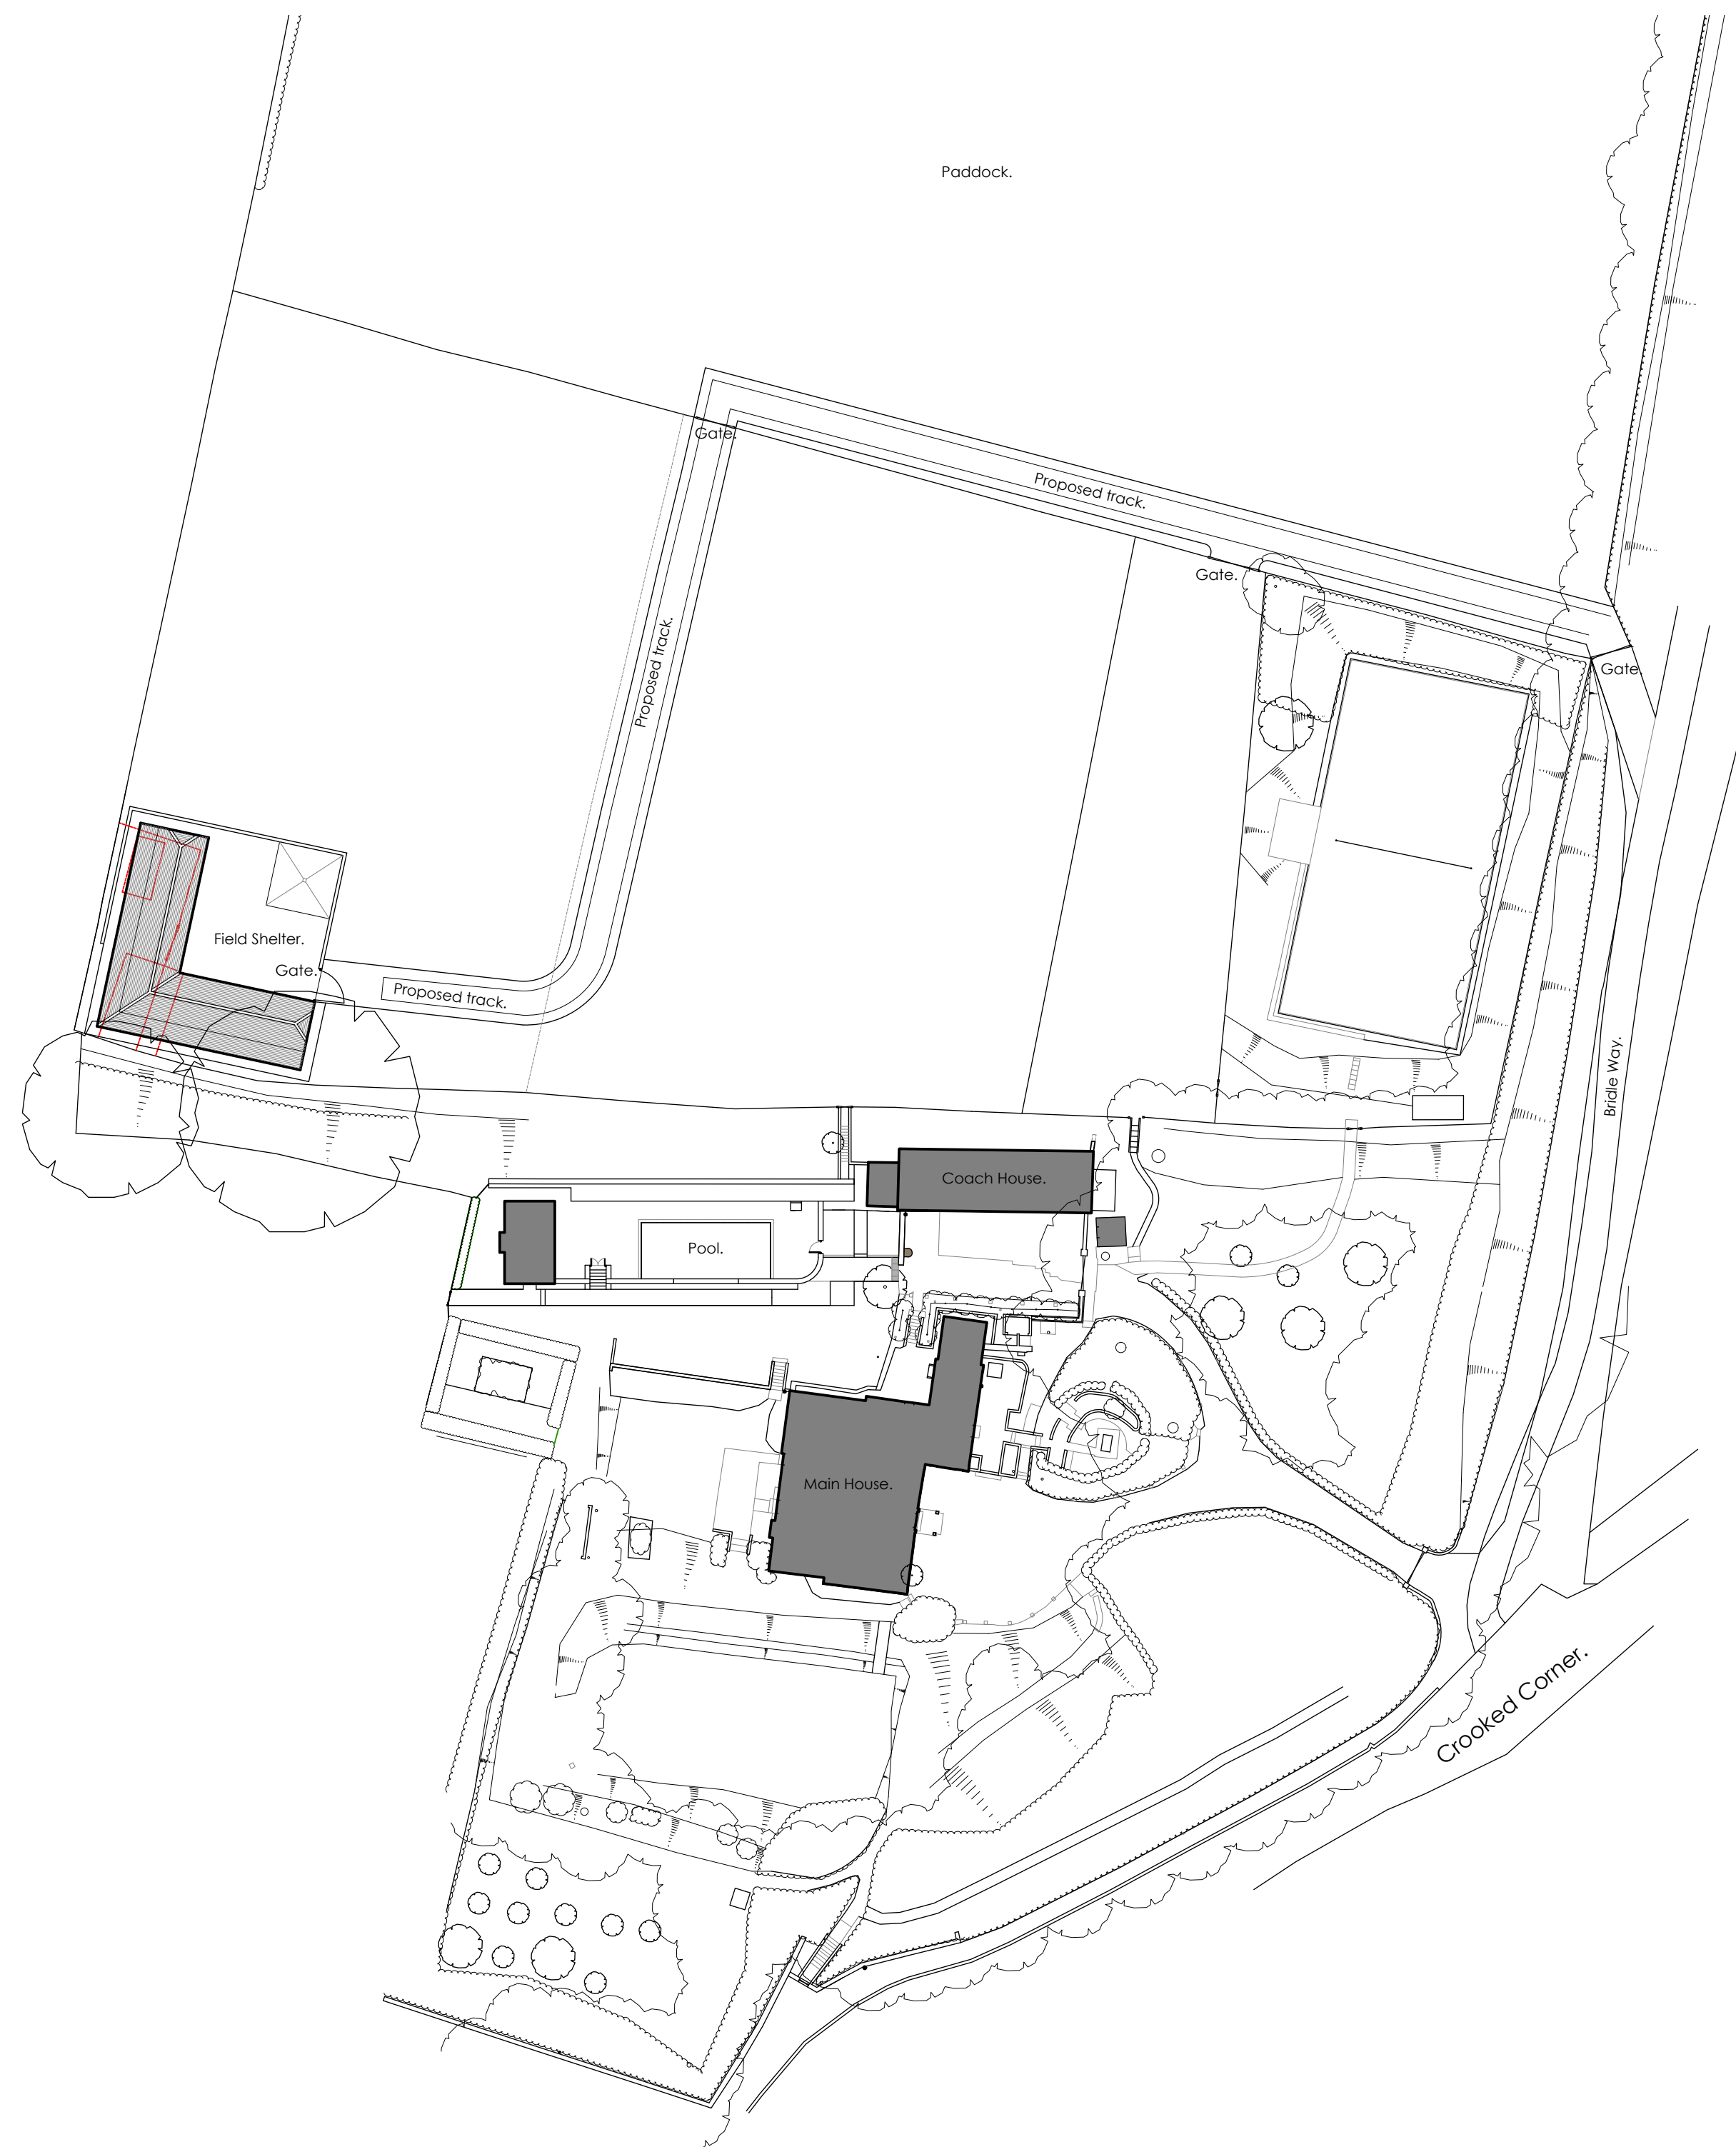

Proposed Block Plan.

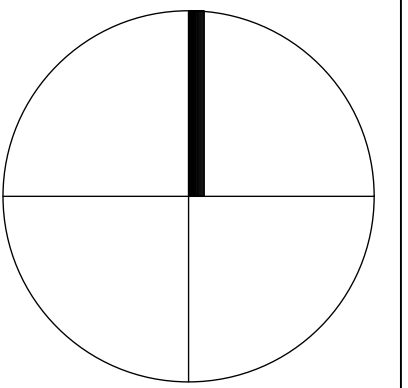

Existing Block Plan.

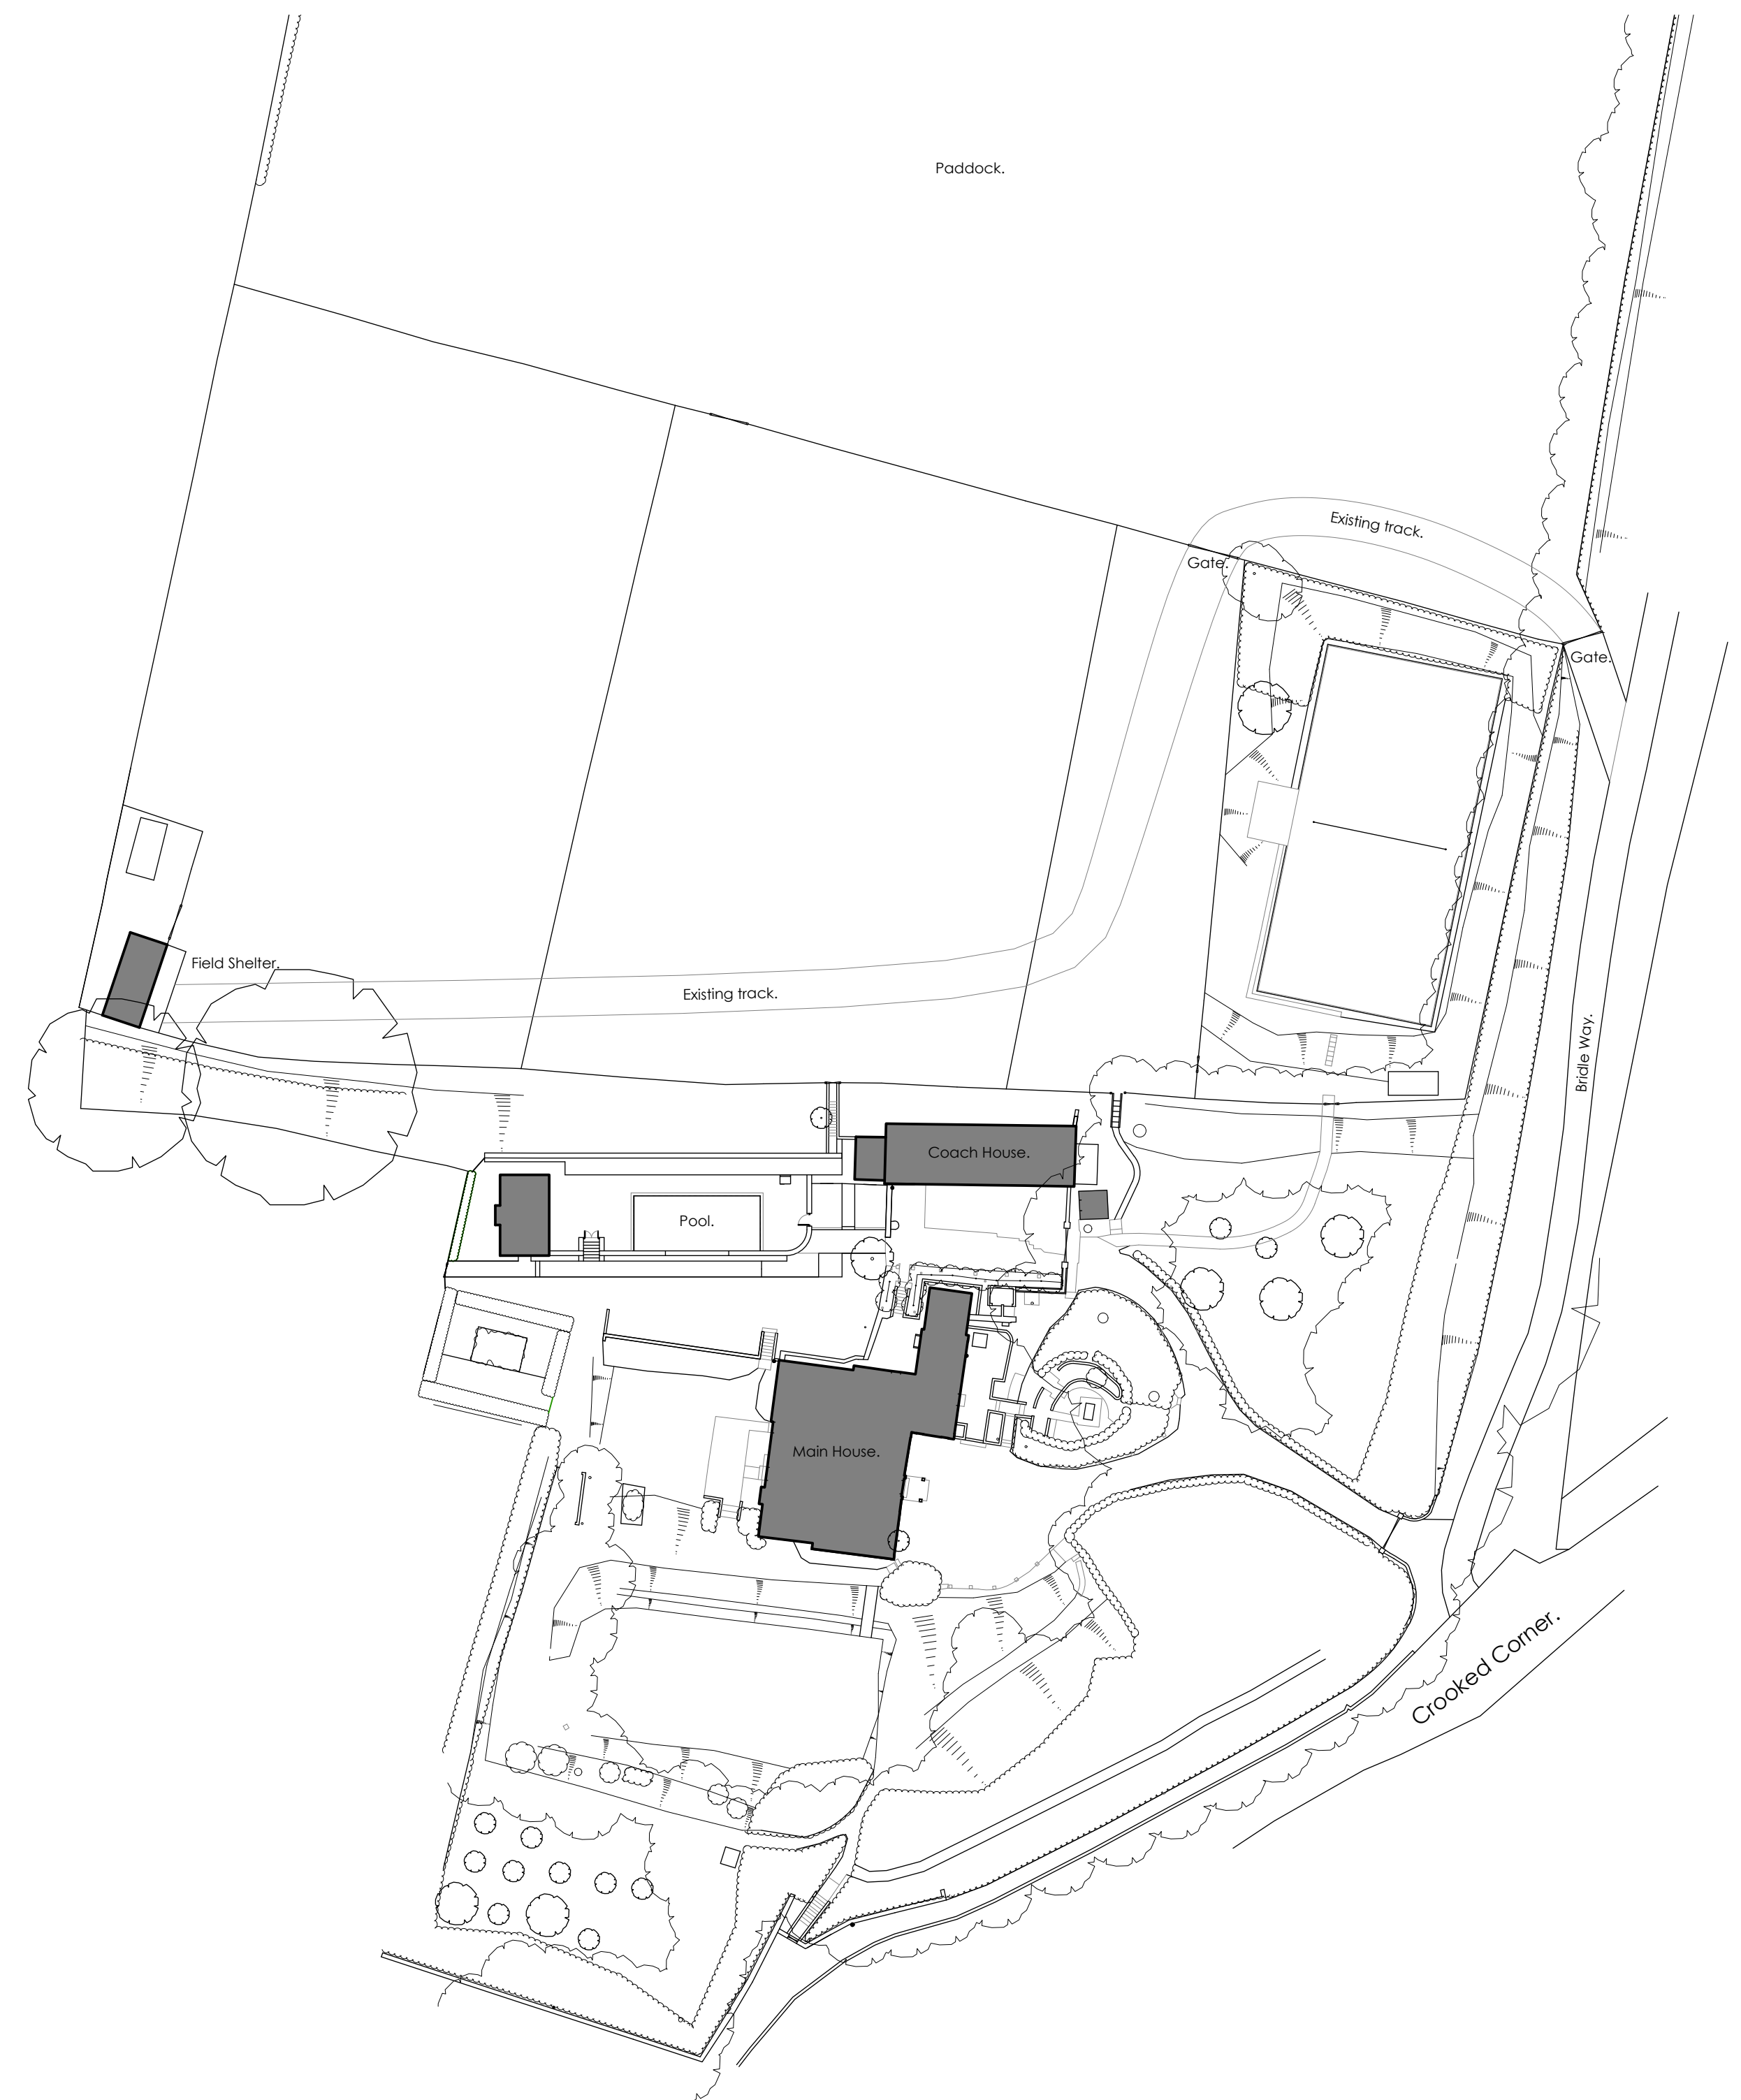


architecture • design

martin blake associates ltd

office 184 3 edgar buildings george street bath ba1 2fj
tel 07861 734 218 e-mail mba@mba-architecture.co.uk

FILENAME:	
drawn by	checked by
date	
September 2025	
scale	drawing no.
1:500 @ A1	551-fs-P-05
revision	
A	
© MARTIN BLAKE ASSOCIATES LIMITED FIGURED DIMENSIONS ONLY TO BE WORKED TO. ALL DIMENSIONS TO BE CHECKED ON SITE BEFORE WORK COMMENCES. ANY DISCREPANCIES TO BE REPORTED TO MARTIN BLAKE ASSOCIATES LTD IMMEDIATELY	

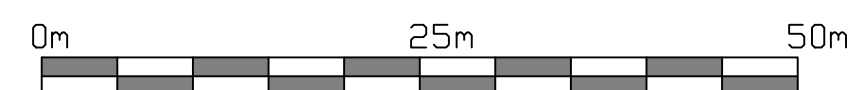

project title	drawing title
Proposed Field Shelter The Court House Aldbourne	Existing and Proposed Block Plans