



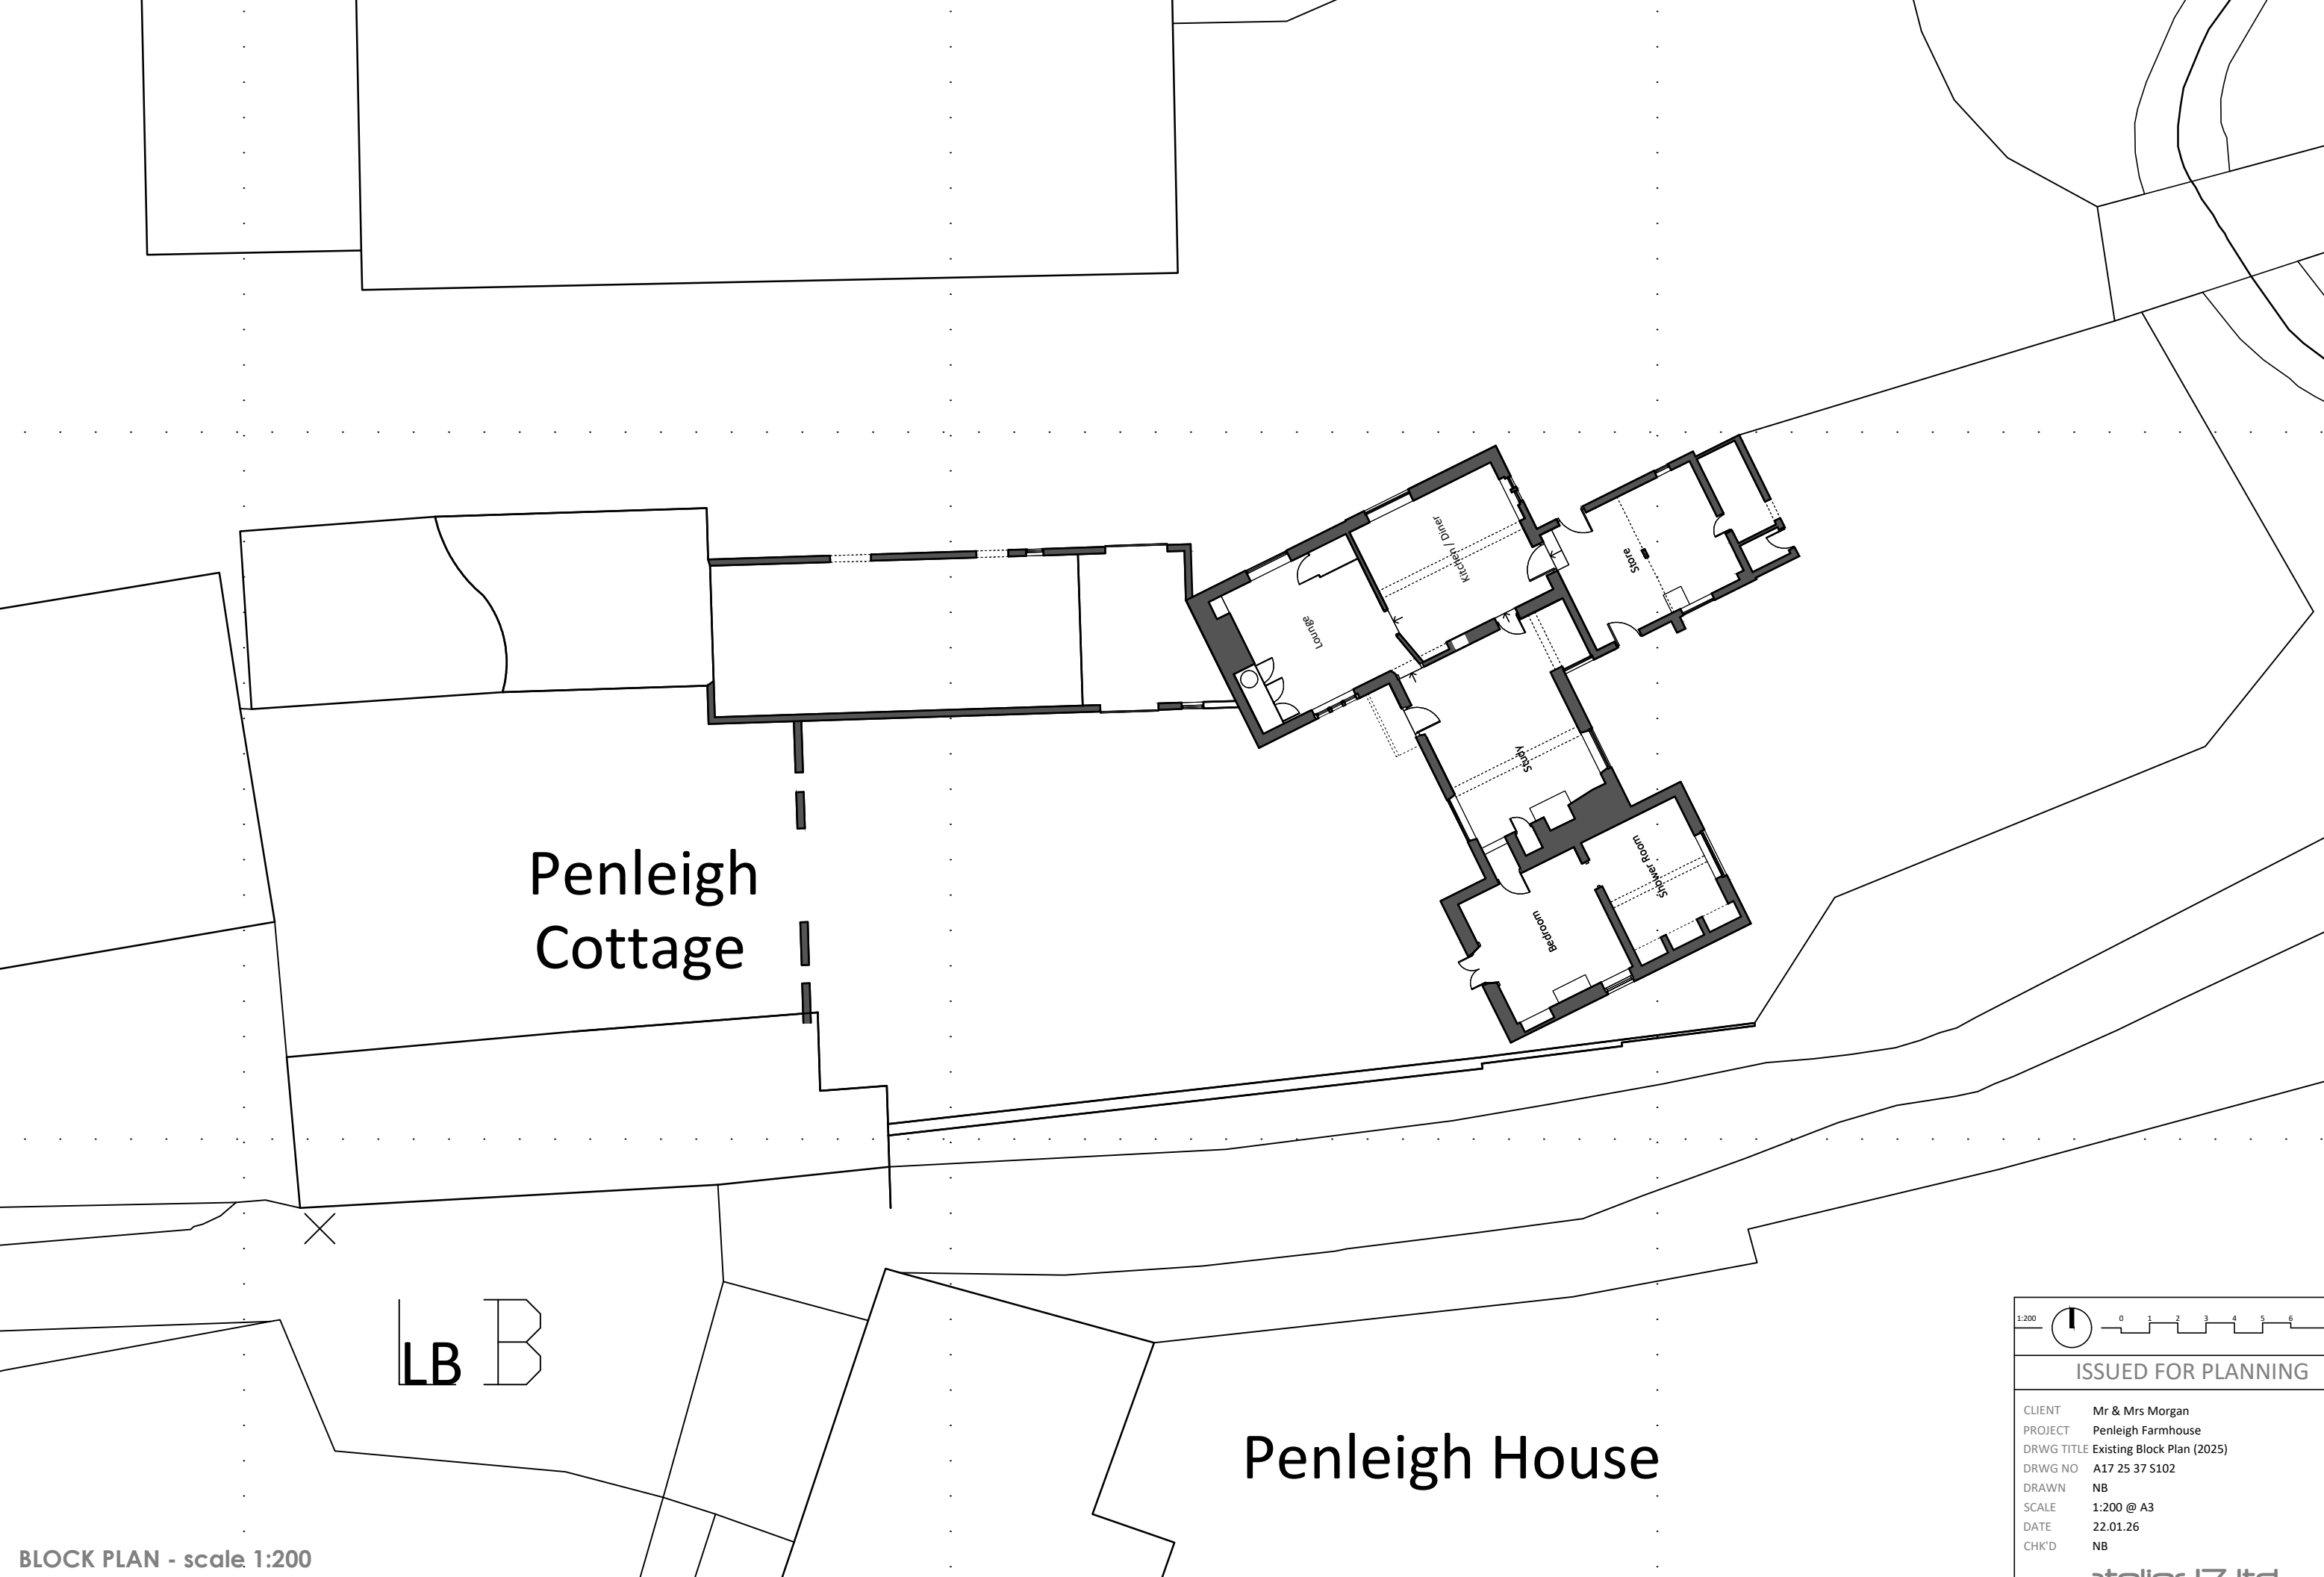

BLOCK PLAN - scale 1:200

1:200

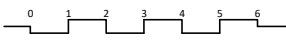

ISSUED FOR PLANNING

CLIENT

Mr & Mrs Morgan

PROJECT

Penleigh Farmhouse

DRWG TITLE

Existing Block Plan (2025)

DRWG NO

A17 25 37 S102

DRAWN

NB

SCALE

1:200 @ A3

DATE

22.01.26

CHK'D

NB

atelier 17 ltd

Atelier 17 Ltd, 28 Southleigh, Bradford On Avon, BA15 2EQ

  www.atelier17.co.uk

This drawing is copyright. Only figured dimensions to be used.

Contractors to check all dimensions before proceeding