


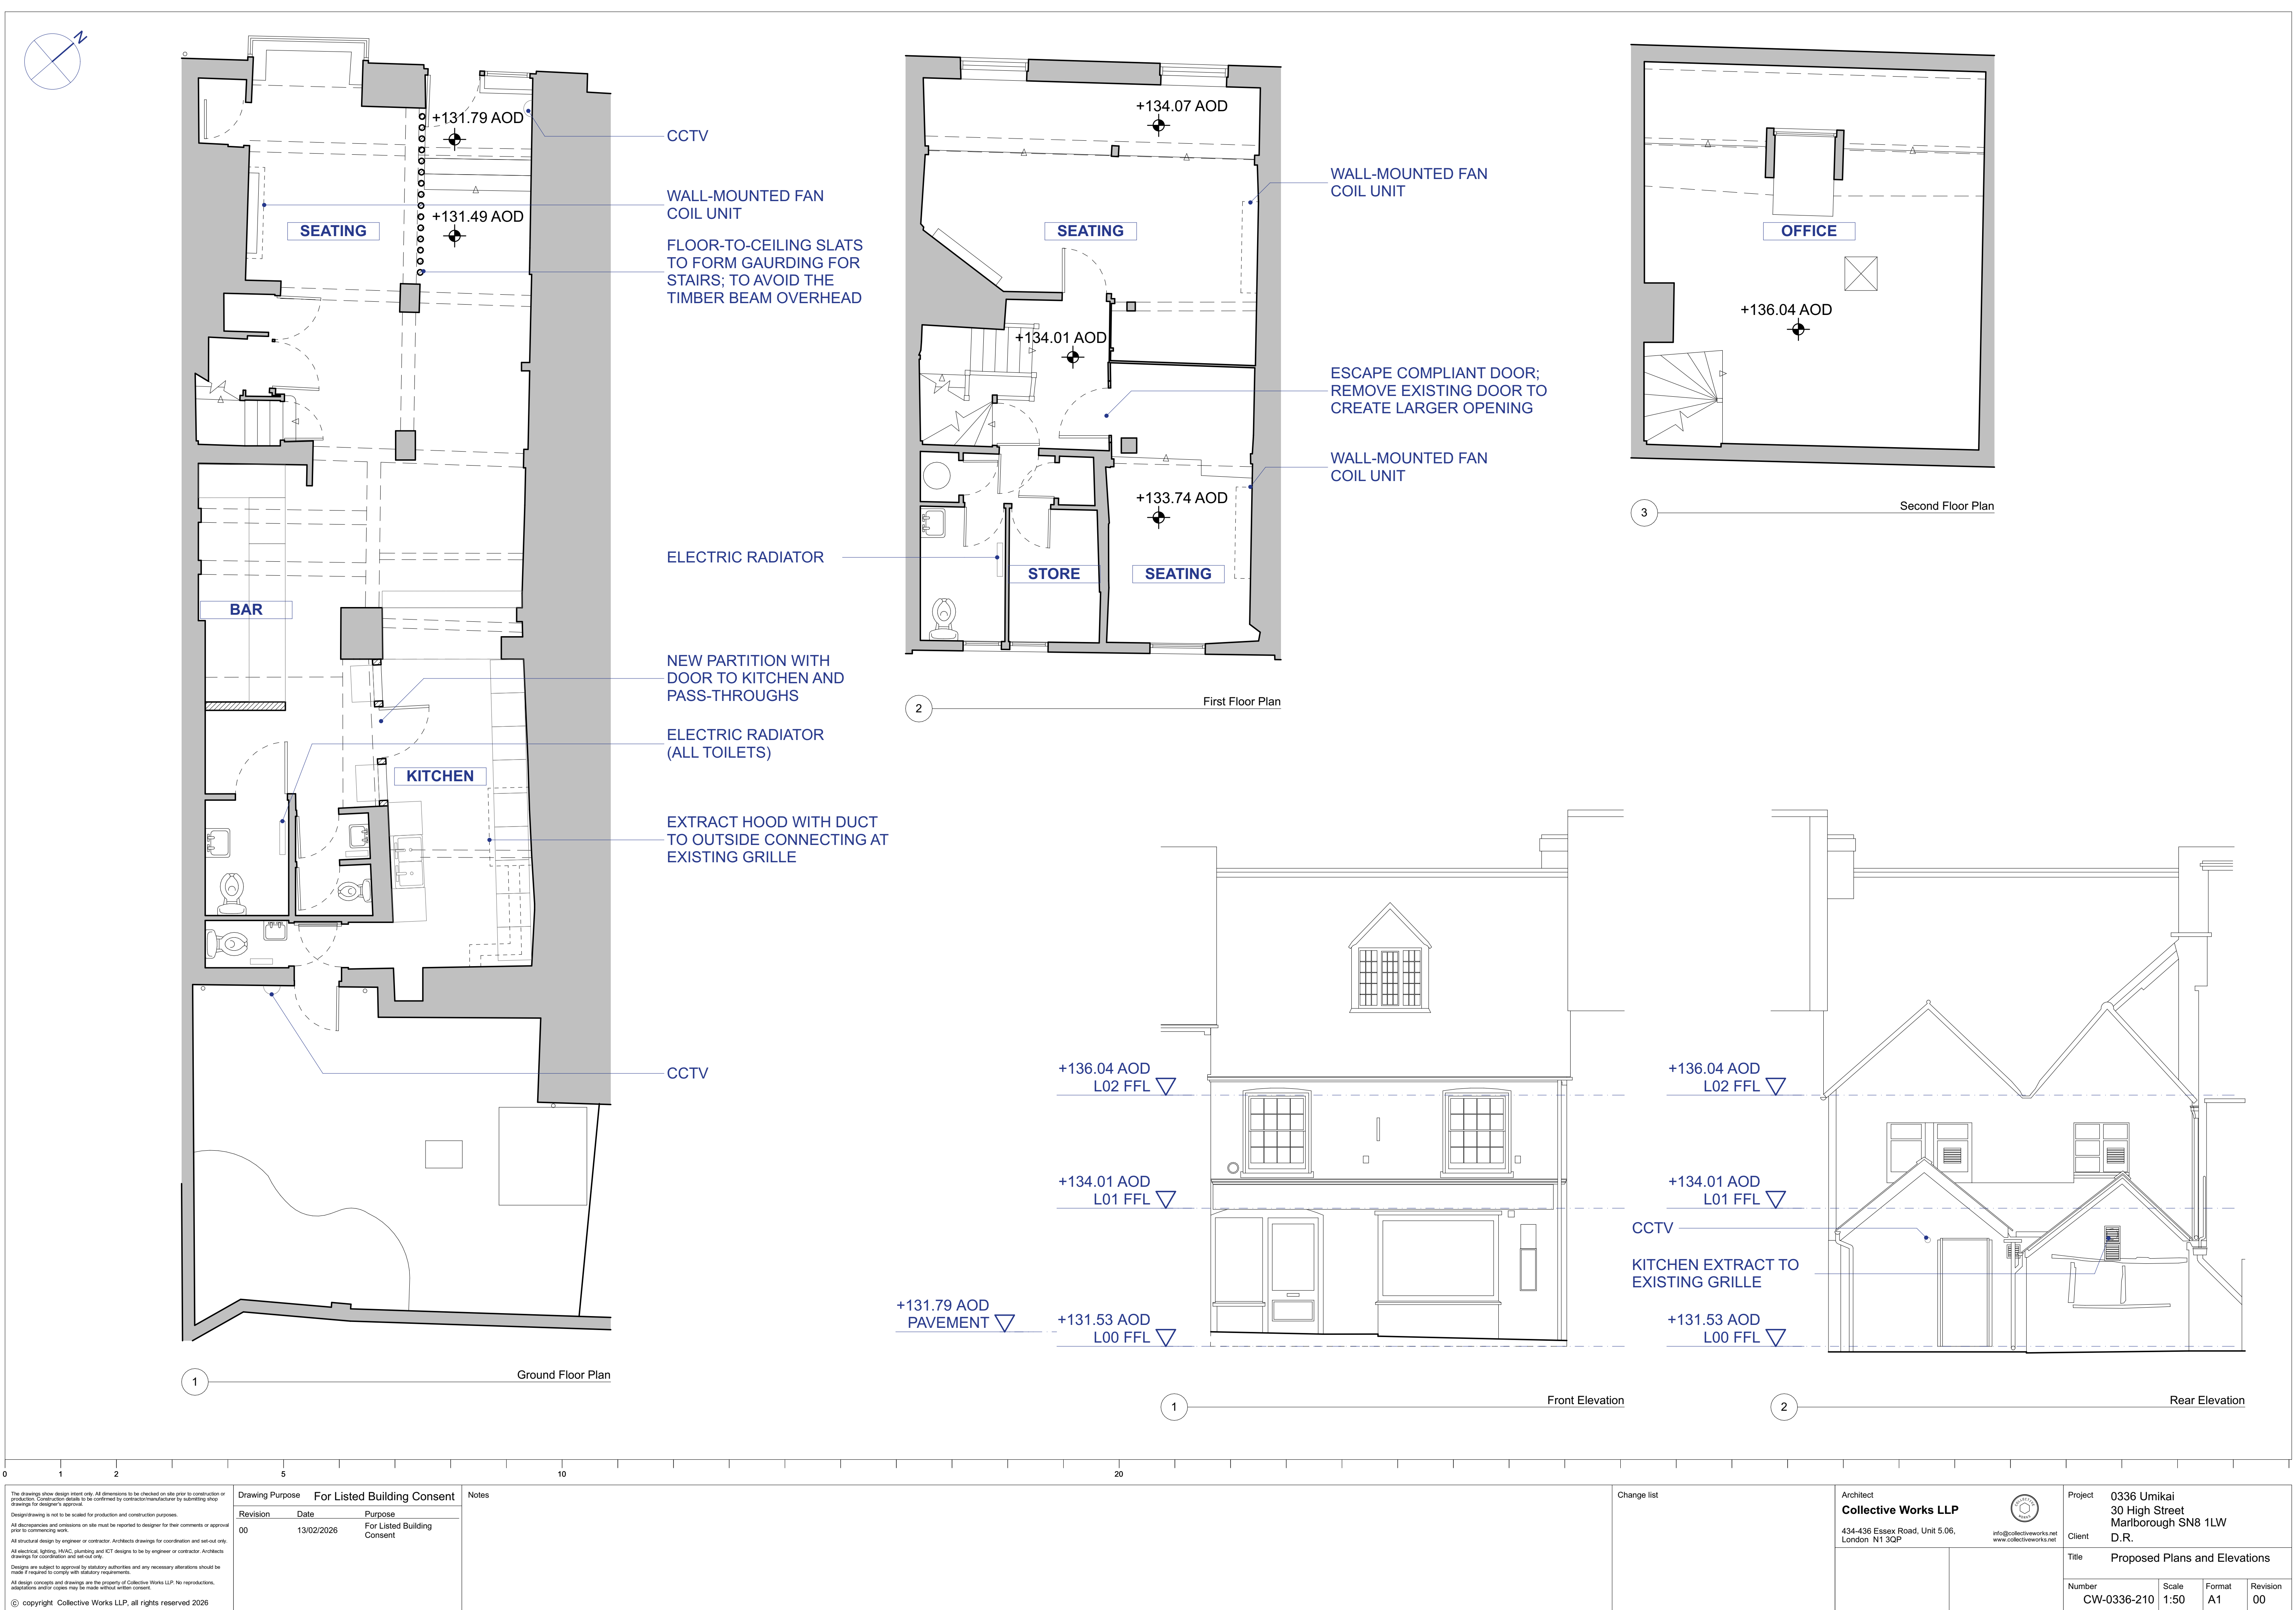

The drawings show design intent only. All dimensions to be checked on site prior to construction or production. Contractor details to be confirmed by contractor/manufacturer by submitting shop drawings for designer's approval. Design/drawing is not to be scaled for production and construction purposes. All discrepancies and omissions on site must be reported to designer for their comments or approval prior to commencing work. All structural design by engineer or contractor. Architects drawings for coordination and set-out only. All electrical, lighting, HVAC, plumbing and ICT designs to be by engineer or contractor. Architects drawings for coordination and set-out only. Designs are subject to approval by statutory authorities and any necessary alterations should be made if required to comply with statutory requirements. All design concepts and drawings are the property of Collective Works LLP. No reproductions, adaptations and/or copies may be made without written consent. © copyright Collective Works LLP, all rights reserved 2026	Drawing PurposeFor Listed Building Consent <table><thead><tr><th>Revision</th><th>Date</th><th>Purpose</th></tr></thead><tbody><tr><td>00</td><td>13/02/2026</td><td>For Listed Building Consent</td></tr></tbody></table>			Revision	Date	Purpose	00	13/02/2026	For Listed Building Consent	Notes	Change list	Architect Collective Works LLP 434-436 Essex Road, Unit 5.06, London N1 3QP		 info@collectiveworks.net www.collectiveworks.net	Project 0336 Umikai 30 High Street Marlborough SN8 1LW D.R.
	Revision	Date	Purpose												
	00	13/02/2026	For Listed Building Consent												
	Title Proposed Plans and Elevations														
	Number CW-0336-210		Scale 1:50	Format A1	Revision 00										