


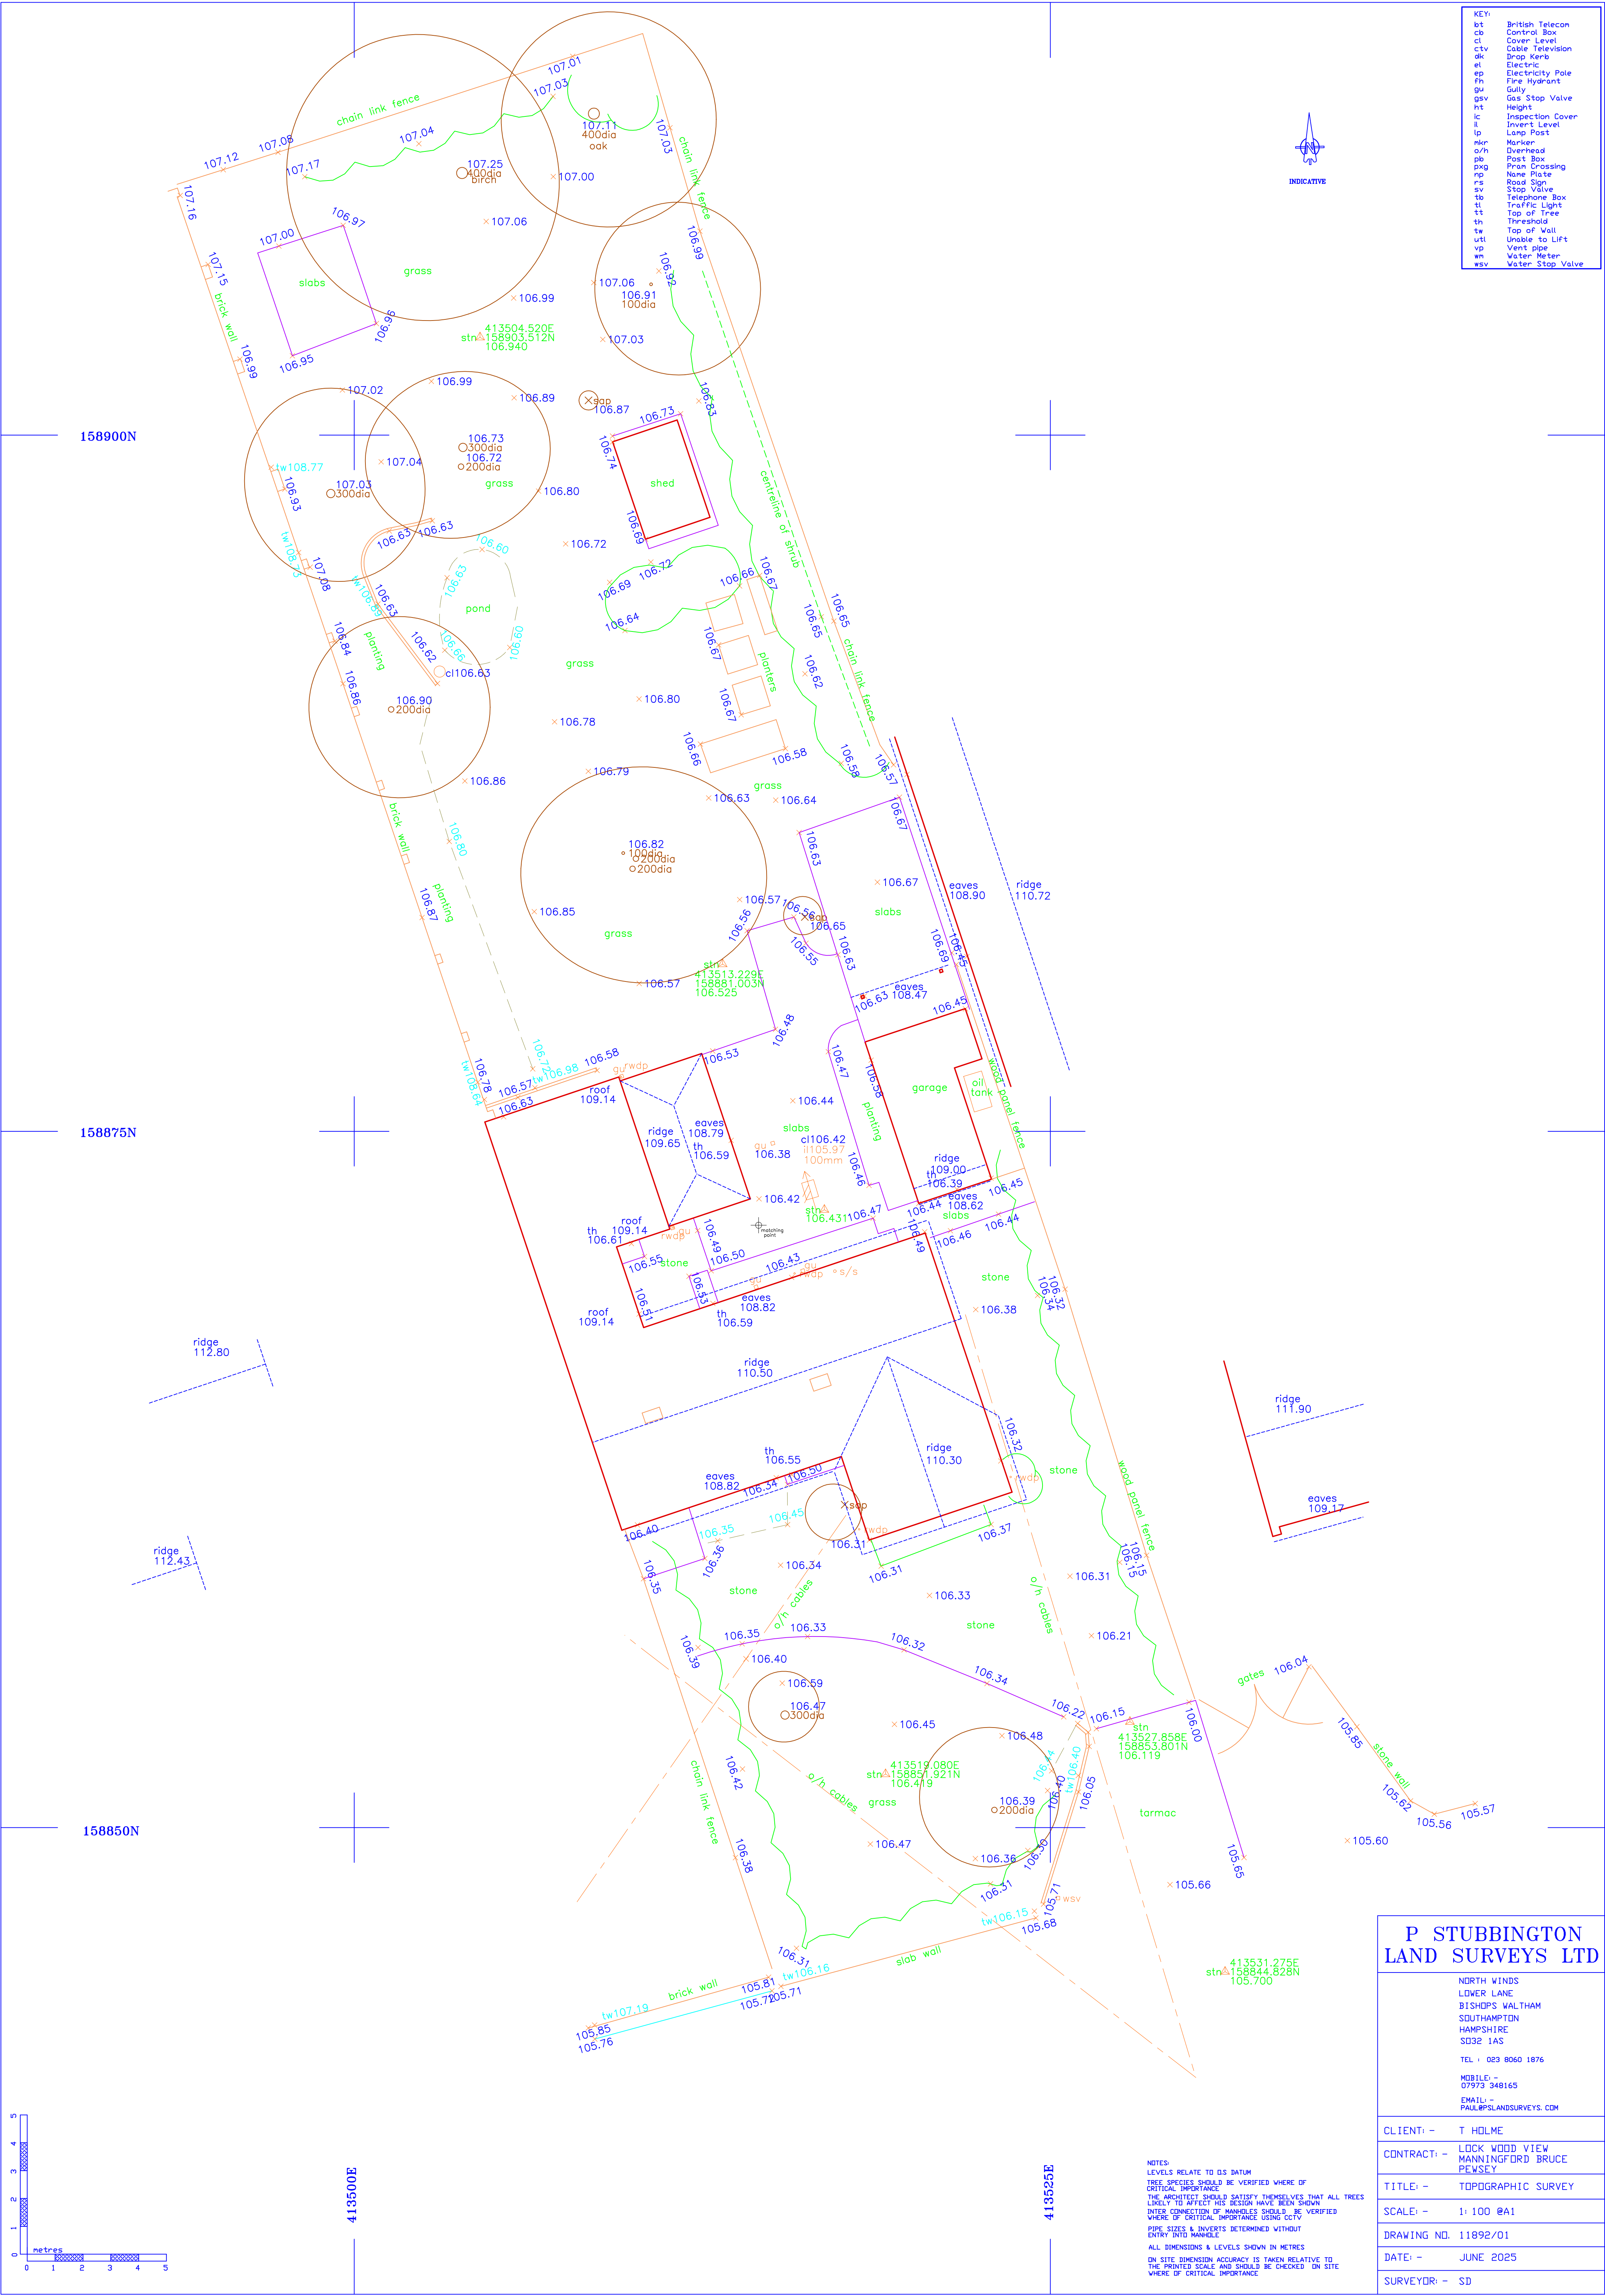

KEY:	
bt	British Telecom
cb	Control Box
cl	Cover Level
ctv	Cable Television
dk	Drop Kerb
el	Electric
ep	Electricity Pole
fh	Fire Hydrant
gu	Gully
gsv	Gas Stop Valve
ht	Height
ic	Inspection Cover
il	Invert Level
lp	Lamp Post
mr	Marker
o/h	Overhead
pb	Post Box
pg	Prism Crossing
np	Name Plate
rs	Road Sign
sv	Stop Valve
tb	Telephone Box
tl	Traffic Light
tt	Top of Tree
th	Threshold
tw	Top of Wall
ust	Unable to Lift
vp	Vent pipe
wm	Water Meter
wsv	Water Stop Valve

P STUBBINGTON
LAND SURVEYS LTD

NORTH WINDS
LOWER LANE
BISHOPS WALTHAM
SOUTHAMPTON
HAMPSHIRE
SO32 1AS
TEL : 023 8060 1876
MOBILE: -
07973 348165
EMAIL: -
PAUL@PSLANDSURVEYS.COM

CLIENT: - T HOLME
CONTRACT: - LOCK WOOD VIEW
MANNINGFORD BRUCE
PEWSEY
TITLE: - TOPOGRAPHIC SURVEY
SCALE: - 1:100 @A1
DRAWING NO: 11892/01
DATE: - JUNE 2025
SURVEYOR: - SD

NOTES:
LEVELS RELATE TO OS DATUM
TREE SPECIES SHOULD BE VERIFIED WHERE OF
CRITICAL IMPORTANCE
THE ARCHITECT SHOULD SATISFY THEMSELVES THAT ALL TREES
LIKELY TO AFFECT HIS DESIGN HAVE BEEN SHOWN
INTER CONNECTION OF MANHOLES SHOULD BE VERIFIED
WHERE OF CRITICAL IMPORTANCE USING CCTV
PIPE SIZES & INVERTS DETERMINED WITHOUT
ENTRY INTO MANHOLE
ALL DIMENSIONS & LEVELS SHOWN IN METRES
ON SITE DIMENSION ACCURACY IS TAKEN RELATIVE TO
THE PRINTED SCALE AND SHOULD BE CHECKED ON SITE
WHERE OF CRITICAL IMPORTANCE