

One Step Joinery
Unit 15, Techno Trading Estate
Bramble Road, Swindon, SN2 8HB
Tel: 01793 524458
Fax: 01793 574806
e-mail: info@onestepjoinery.co.uk

0 10 20 30 40 50
MILLIMETRES

SCALE: FULL SIZE @ A4

DRG NO. 11

GLAZING DETAIL

PROPOSED


TYPICAL SECTION

WG.01/WG.02/WF.01/WF.02

4/4/4 SUNLITE D/G UNIT

GLAZING BAR

PUTTY

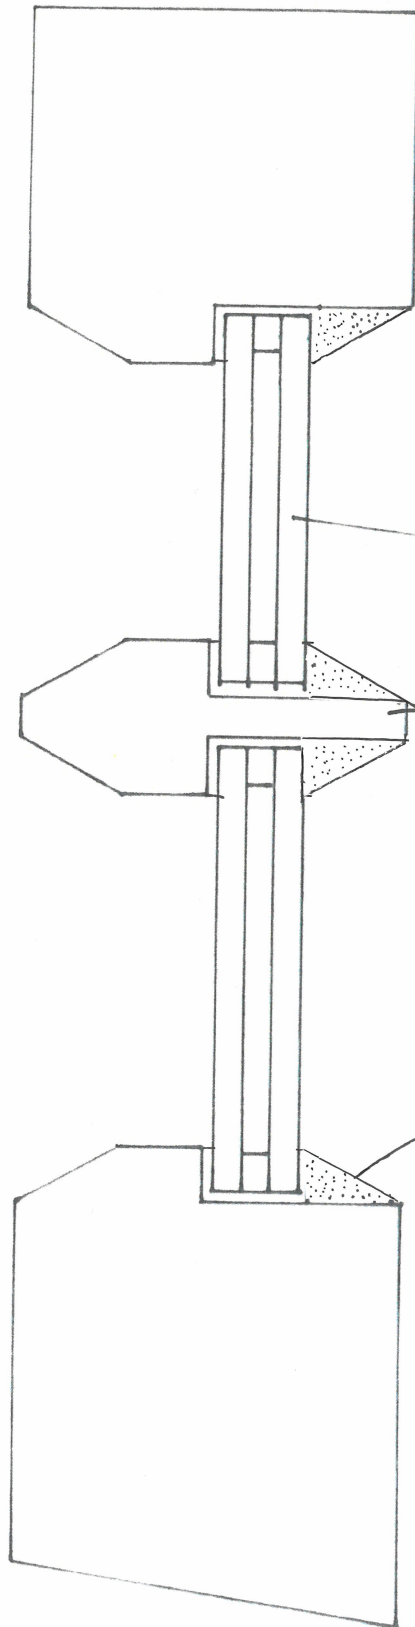

Rev A' - 13/02/26 - Putty shown