


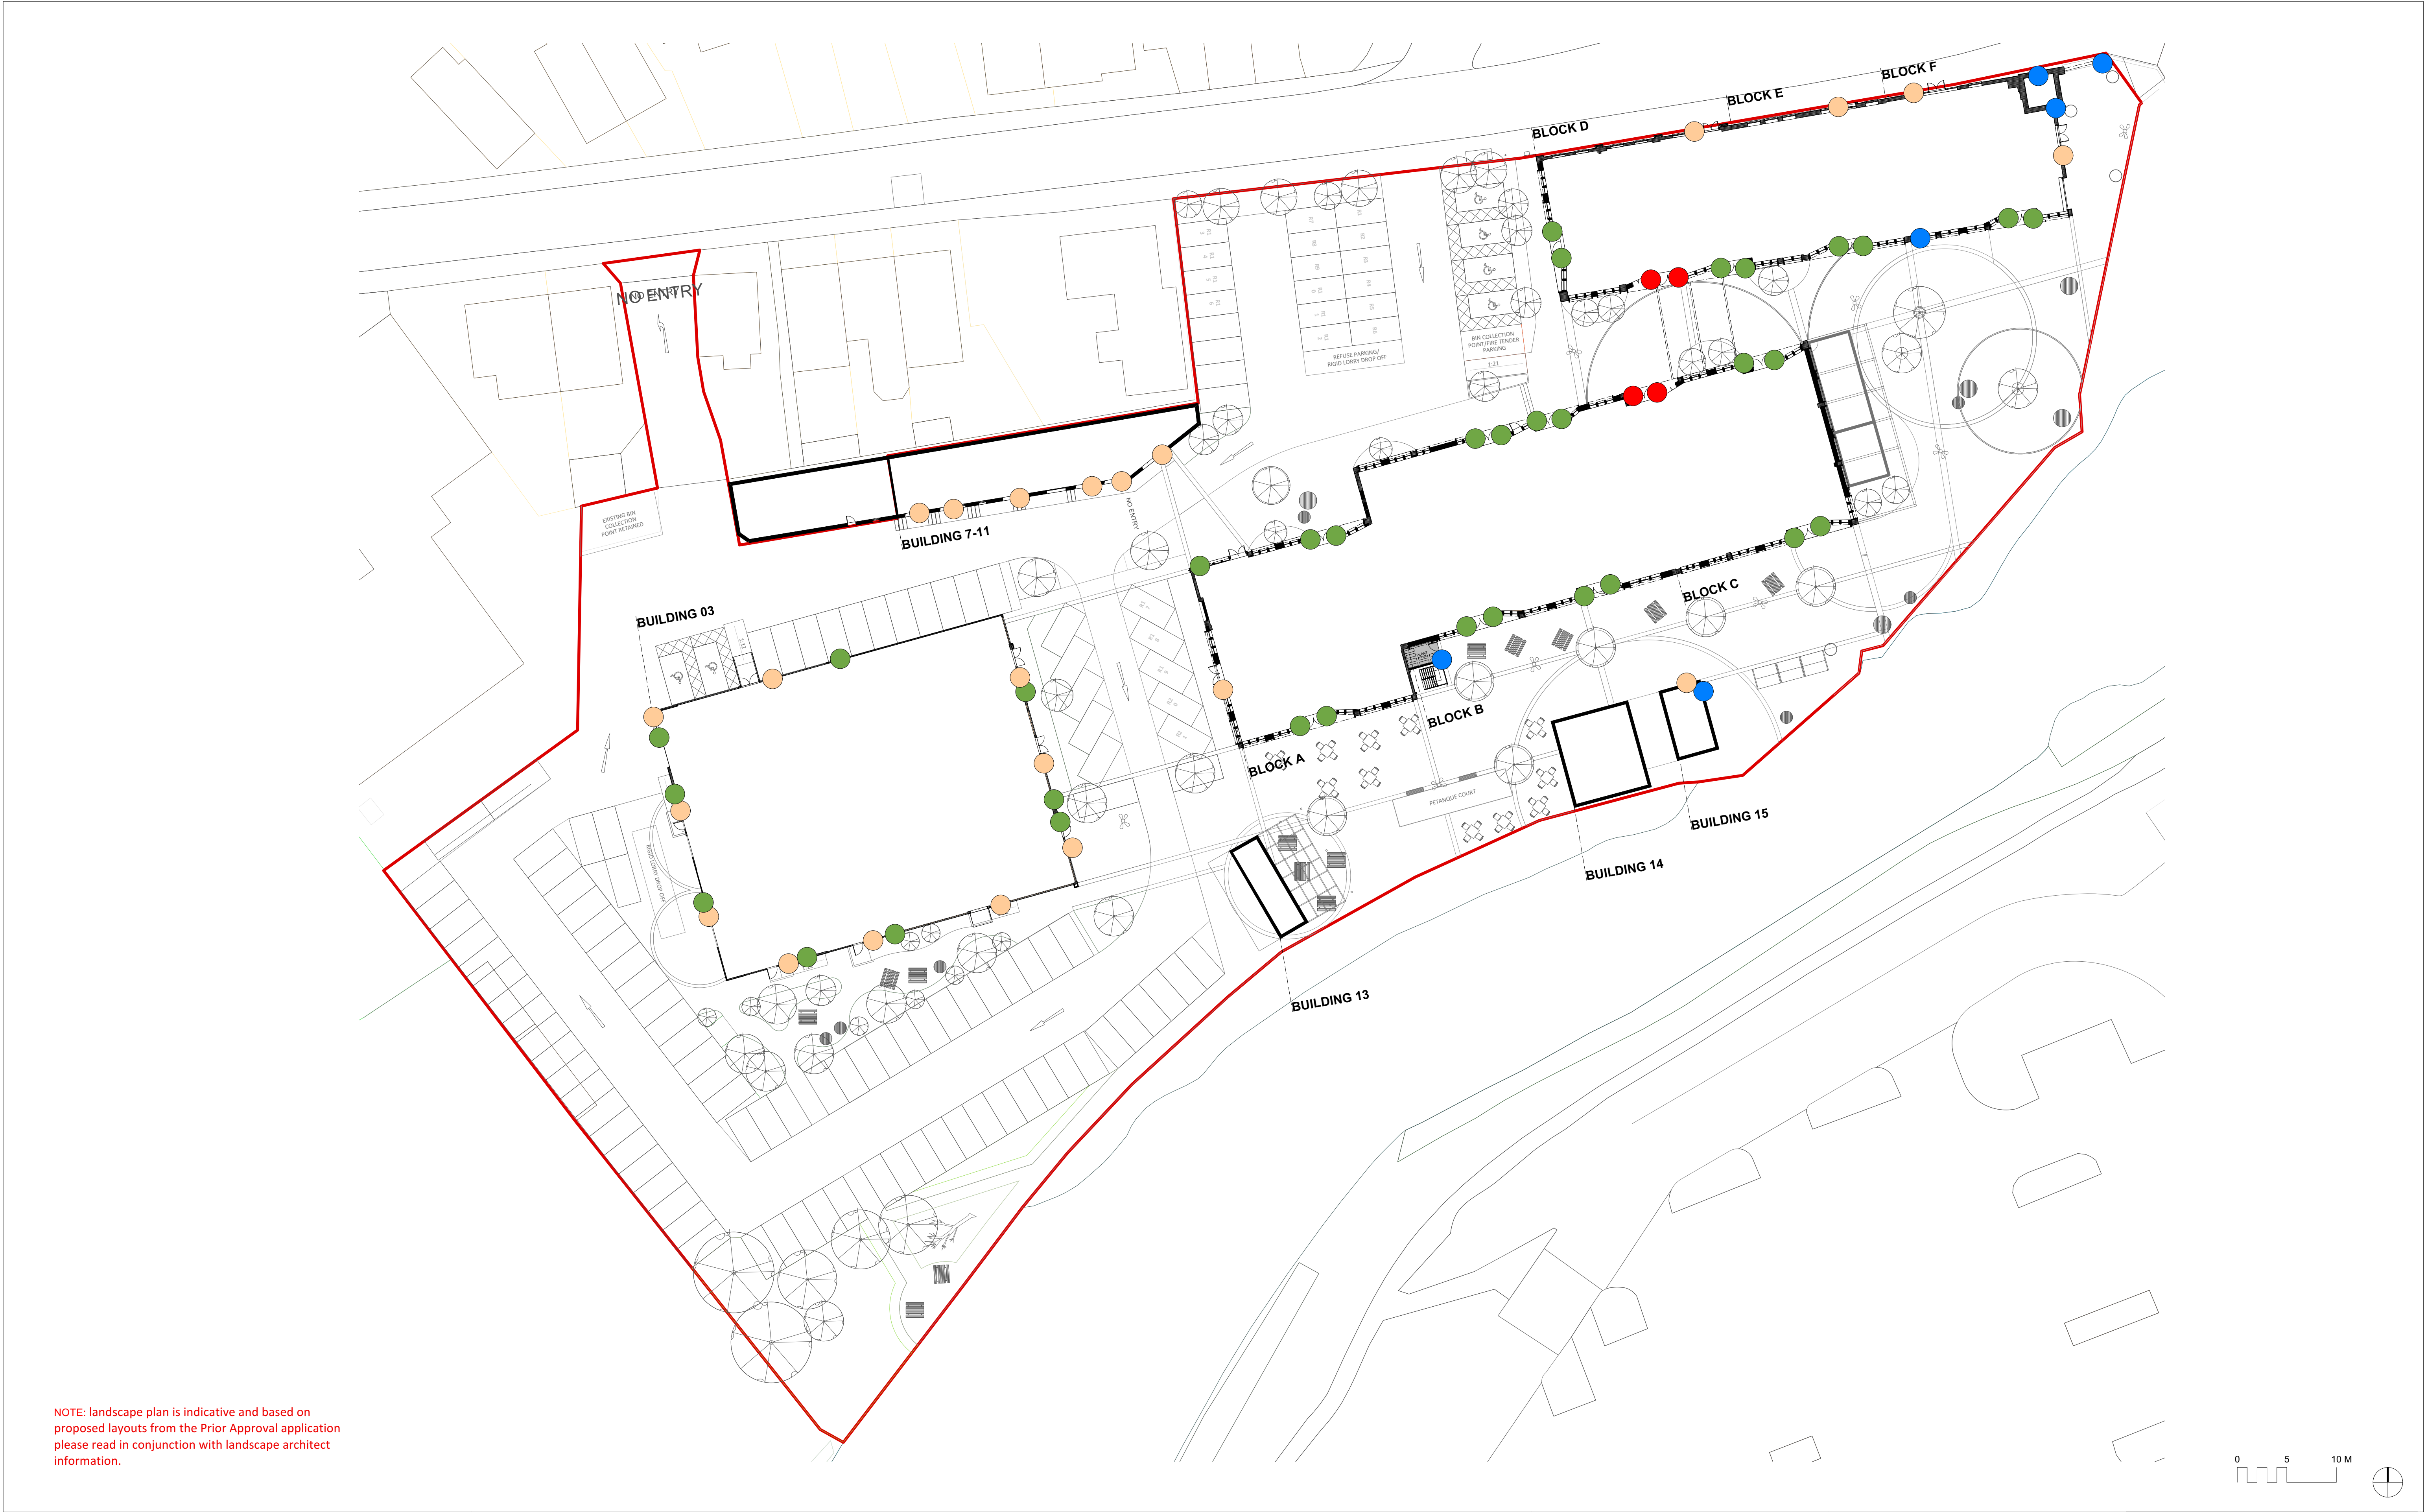

© Buckley Gray Yeoman Ltd.			DRAWING NOTES:			CLIENT			DRAWING			BGY BUCKLEY GRAY YEOMAN + 44 20 7033 9913 BGY.CO.UK		
All dimensions to be checked on site prior to commencement of any works, and/or preparation of any shop drawings. Sizes of and dimensions to any structural elements are indicative only. See structural engineers drawings for actual sizes/dimensions. Sizes of and dimensions to any service elements are indicative only. See service engineers drawings for actual sizes and dimensions. This drawing to be read in conjunction with all other Architect's drawings, specifications and other Consultants' information. All proprietary systems shown on this drawing are to be installed strictly in accordance with the Manufacturers/Suppliers recommended details. Any discrepancies between information shown on this drawing and any other contract information or manufacturers/suppliers recommendations is to be brought to the attention of the Architect. DO NOT SCALE FROM THIS DRAWING.			KEY:			PROJECT			STATUS					
			P1 24/07/25 For Planning REV. DATE NOTE			Revision			APPROVED					
			● - Flag Signage, refer to drawing SI-02 ● - Commercial PCC Metal Plate Signage, refer to drawing S1-01 ● - Residential PCC Metal Plate Signage, refer to drawing S1-01 ● - Feature Signage, refer to drawings SI-03, SI-04, SI-05 and elevation drawings			Avonside			PLANNING NJ					
						DWG No. 1275_PL_SI-00			SCALE 1:300 @ A1 (1:600 @ A3)					