


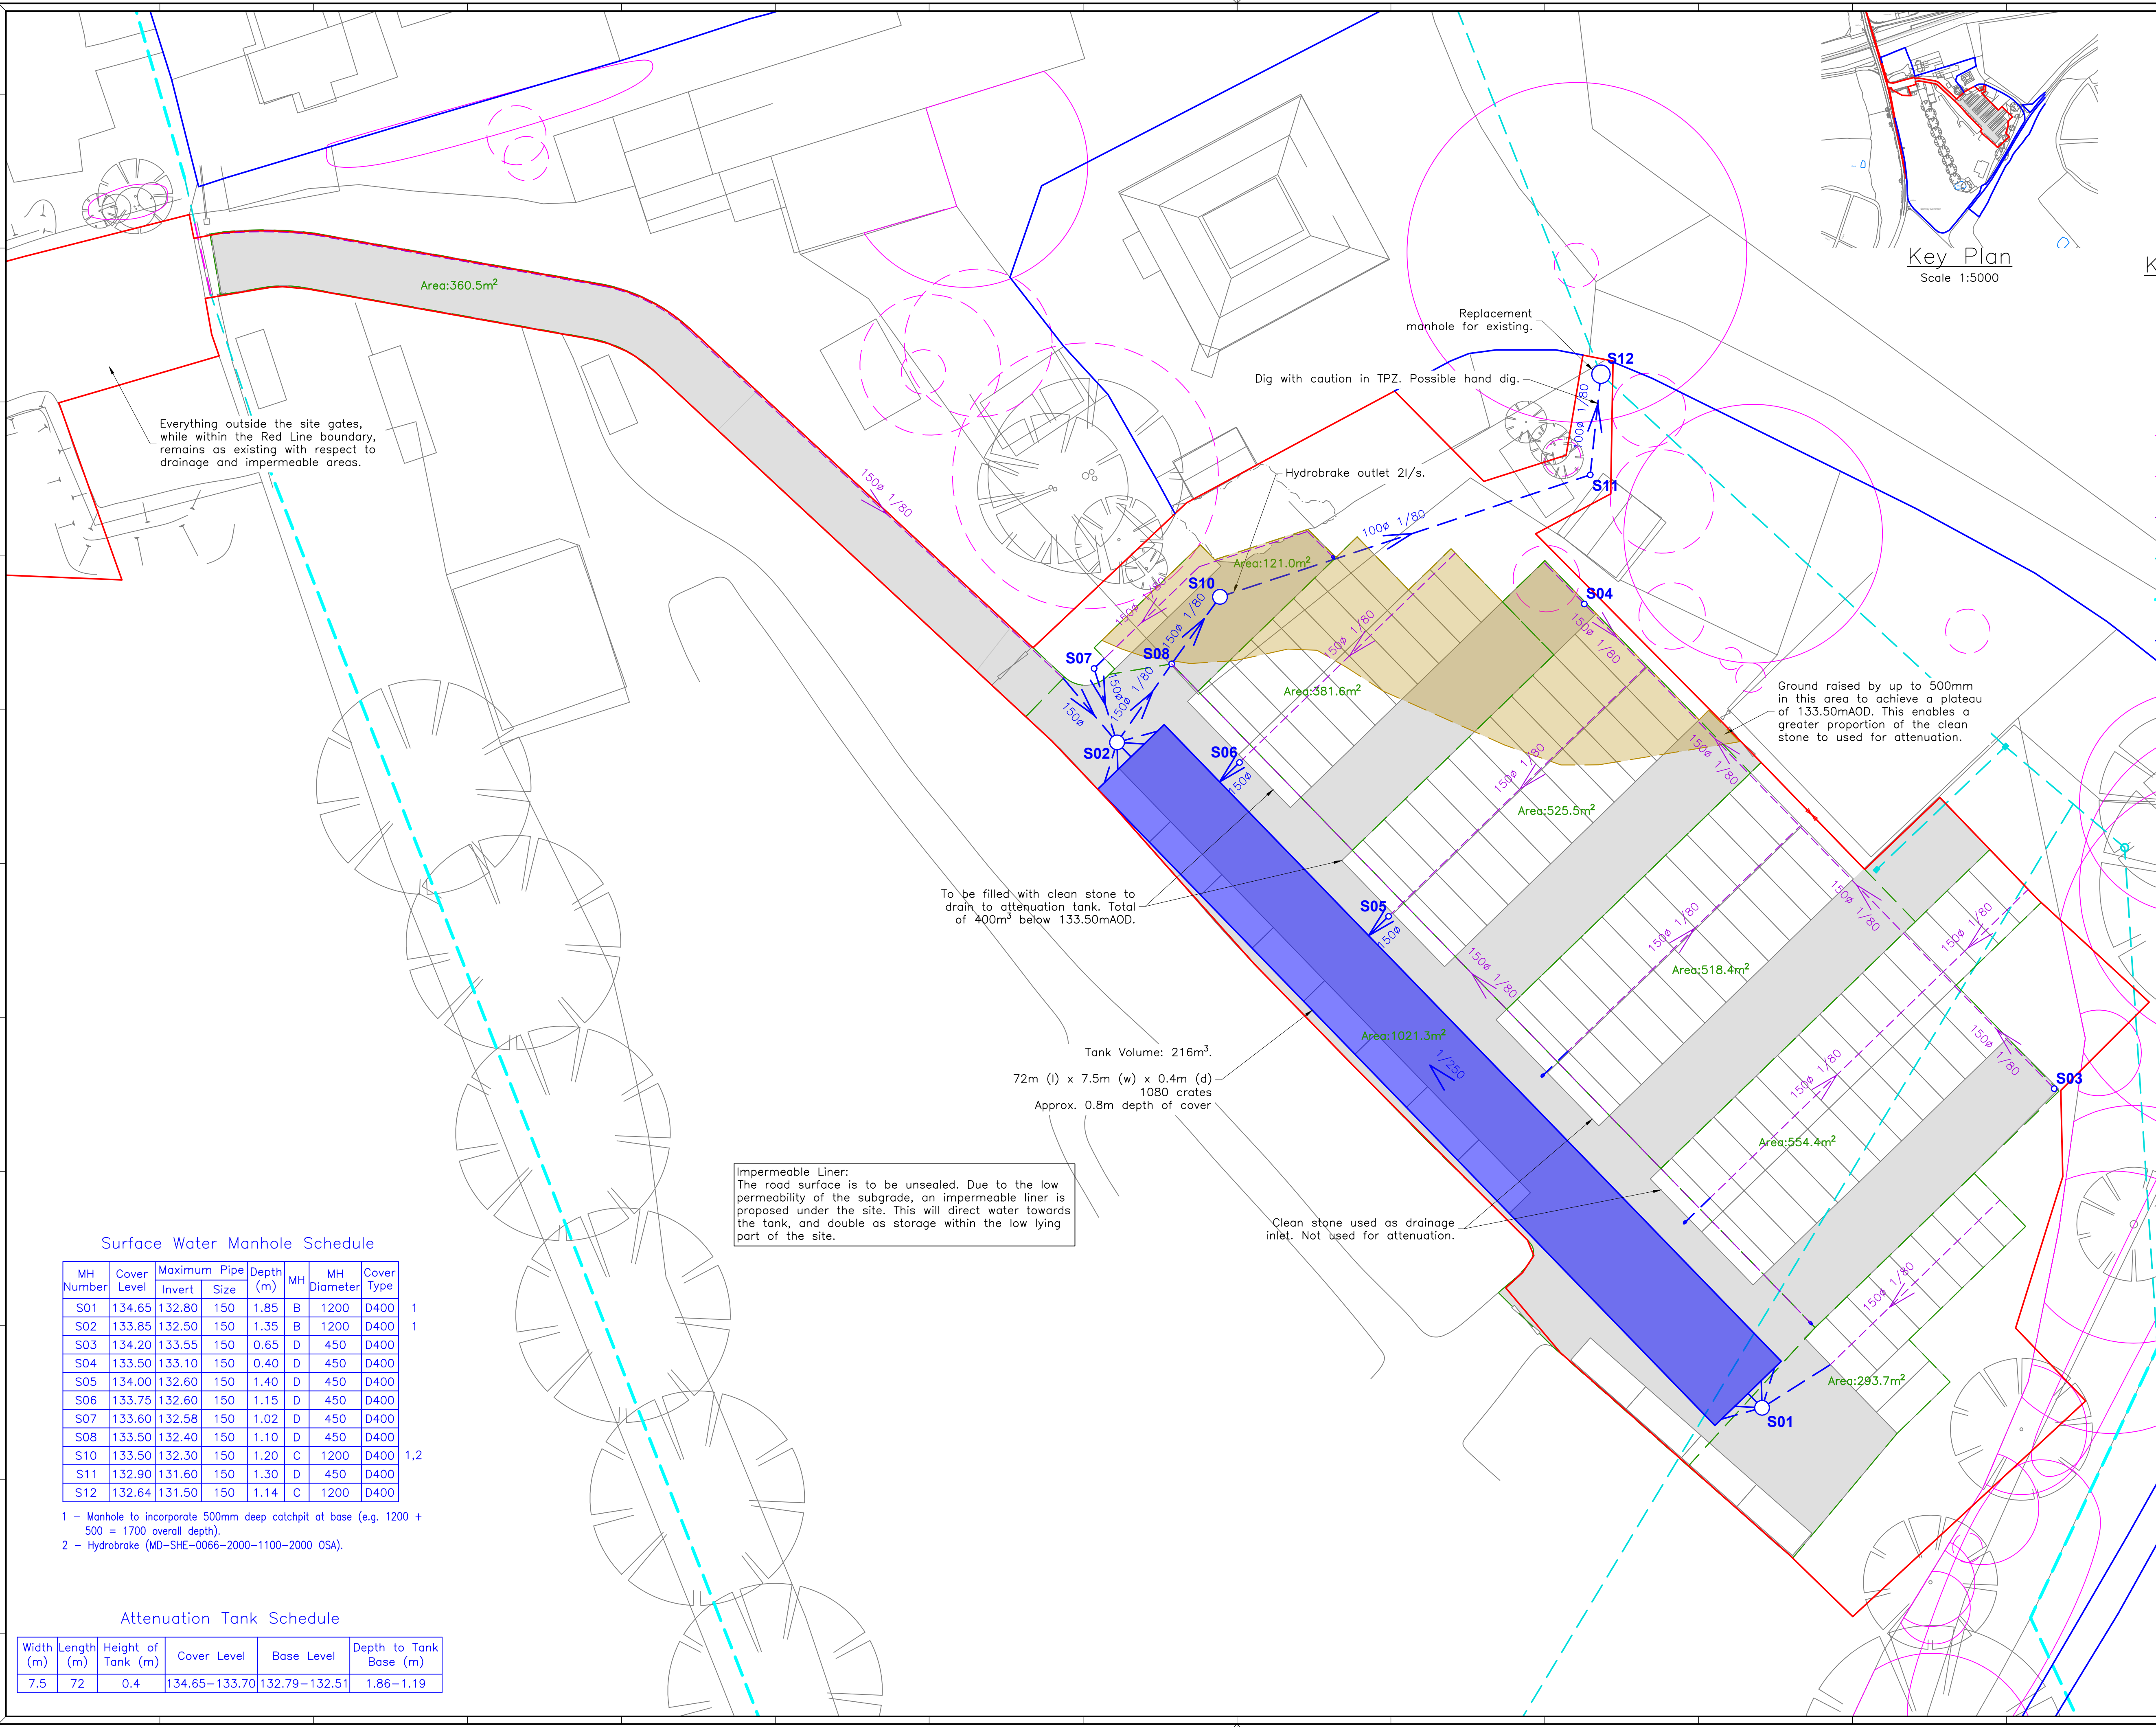

NOTES

1. All dimension in millimetres and all levels in metres Above Ordnance datum unless stated otherwise.

KEY

Ref

- Manhole – Circular
- Gully
- Rodding Eye
- Root Protection Zone
- Root Protection Zone – Category C
- Perforated Pipe / Trench Drain
- Existing Surface Water Sewer
- Existing Surface Water Ditch
- Surface Water Sewer
- Drainage Area
- Raised Area

Key Plan
Scale 1:5000

FOR PLANNING

G				
F				
E				
D				
C For Planning	RP	SH	JEP	23/01/25
B Updated to preliminary design.	RP	-	-	22/12/25
A Updated Pond Design including Att Tank Option	SH	-	-	16/07/25
— FIRST ISSUE	RP	SH	-	06/05/25
MK	REVISIONS			
	DRN	CHK	APP	DATE

Such Salinger Peters
CONSULTING ENGINEERS

Barnley House,
51 Sterle Avenue,
Poole, Dorset, BH15 2AJ
Tel (01202) 293 213
enquiries@spsconsulting.co.uk www.spsconsulting.co.uk

CLIENT	Karl Langford
PROJECT	Langfords Car Spares Storage
DRAWING TITLE	Surface Water Drainage Strategy
SCALE	DATE
1:250 © A1	06/05/2025
DRAWN RP	CHECKED SH
APPROVED —	REVISION C
DRAWING No.	80757-04