


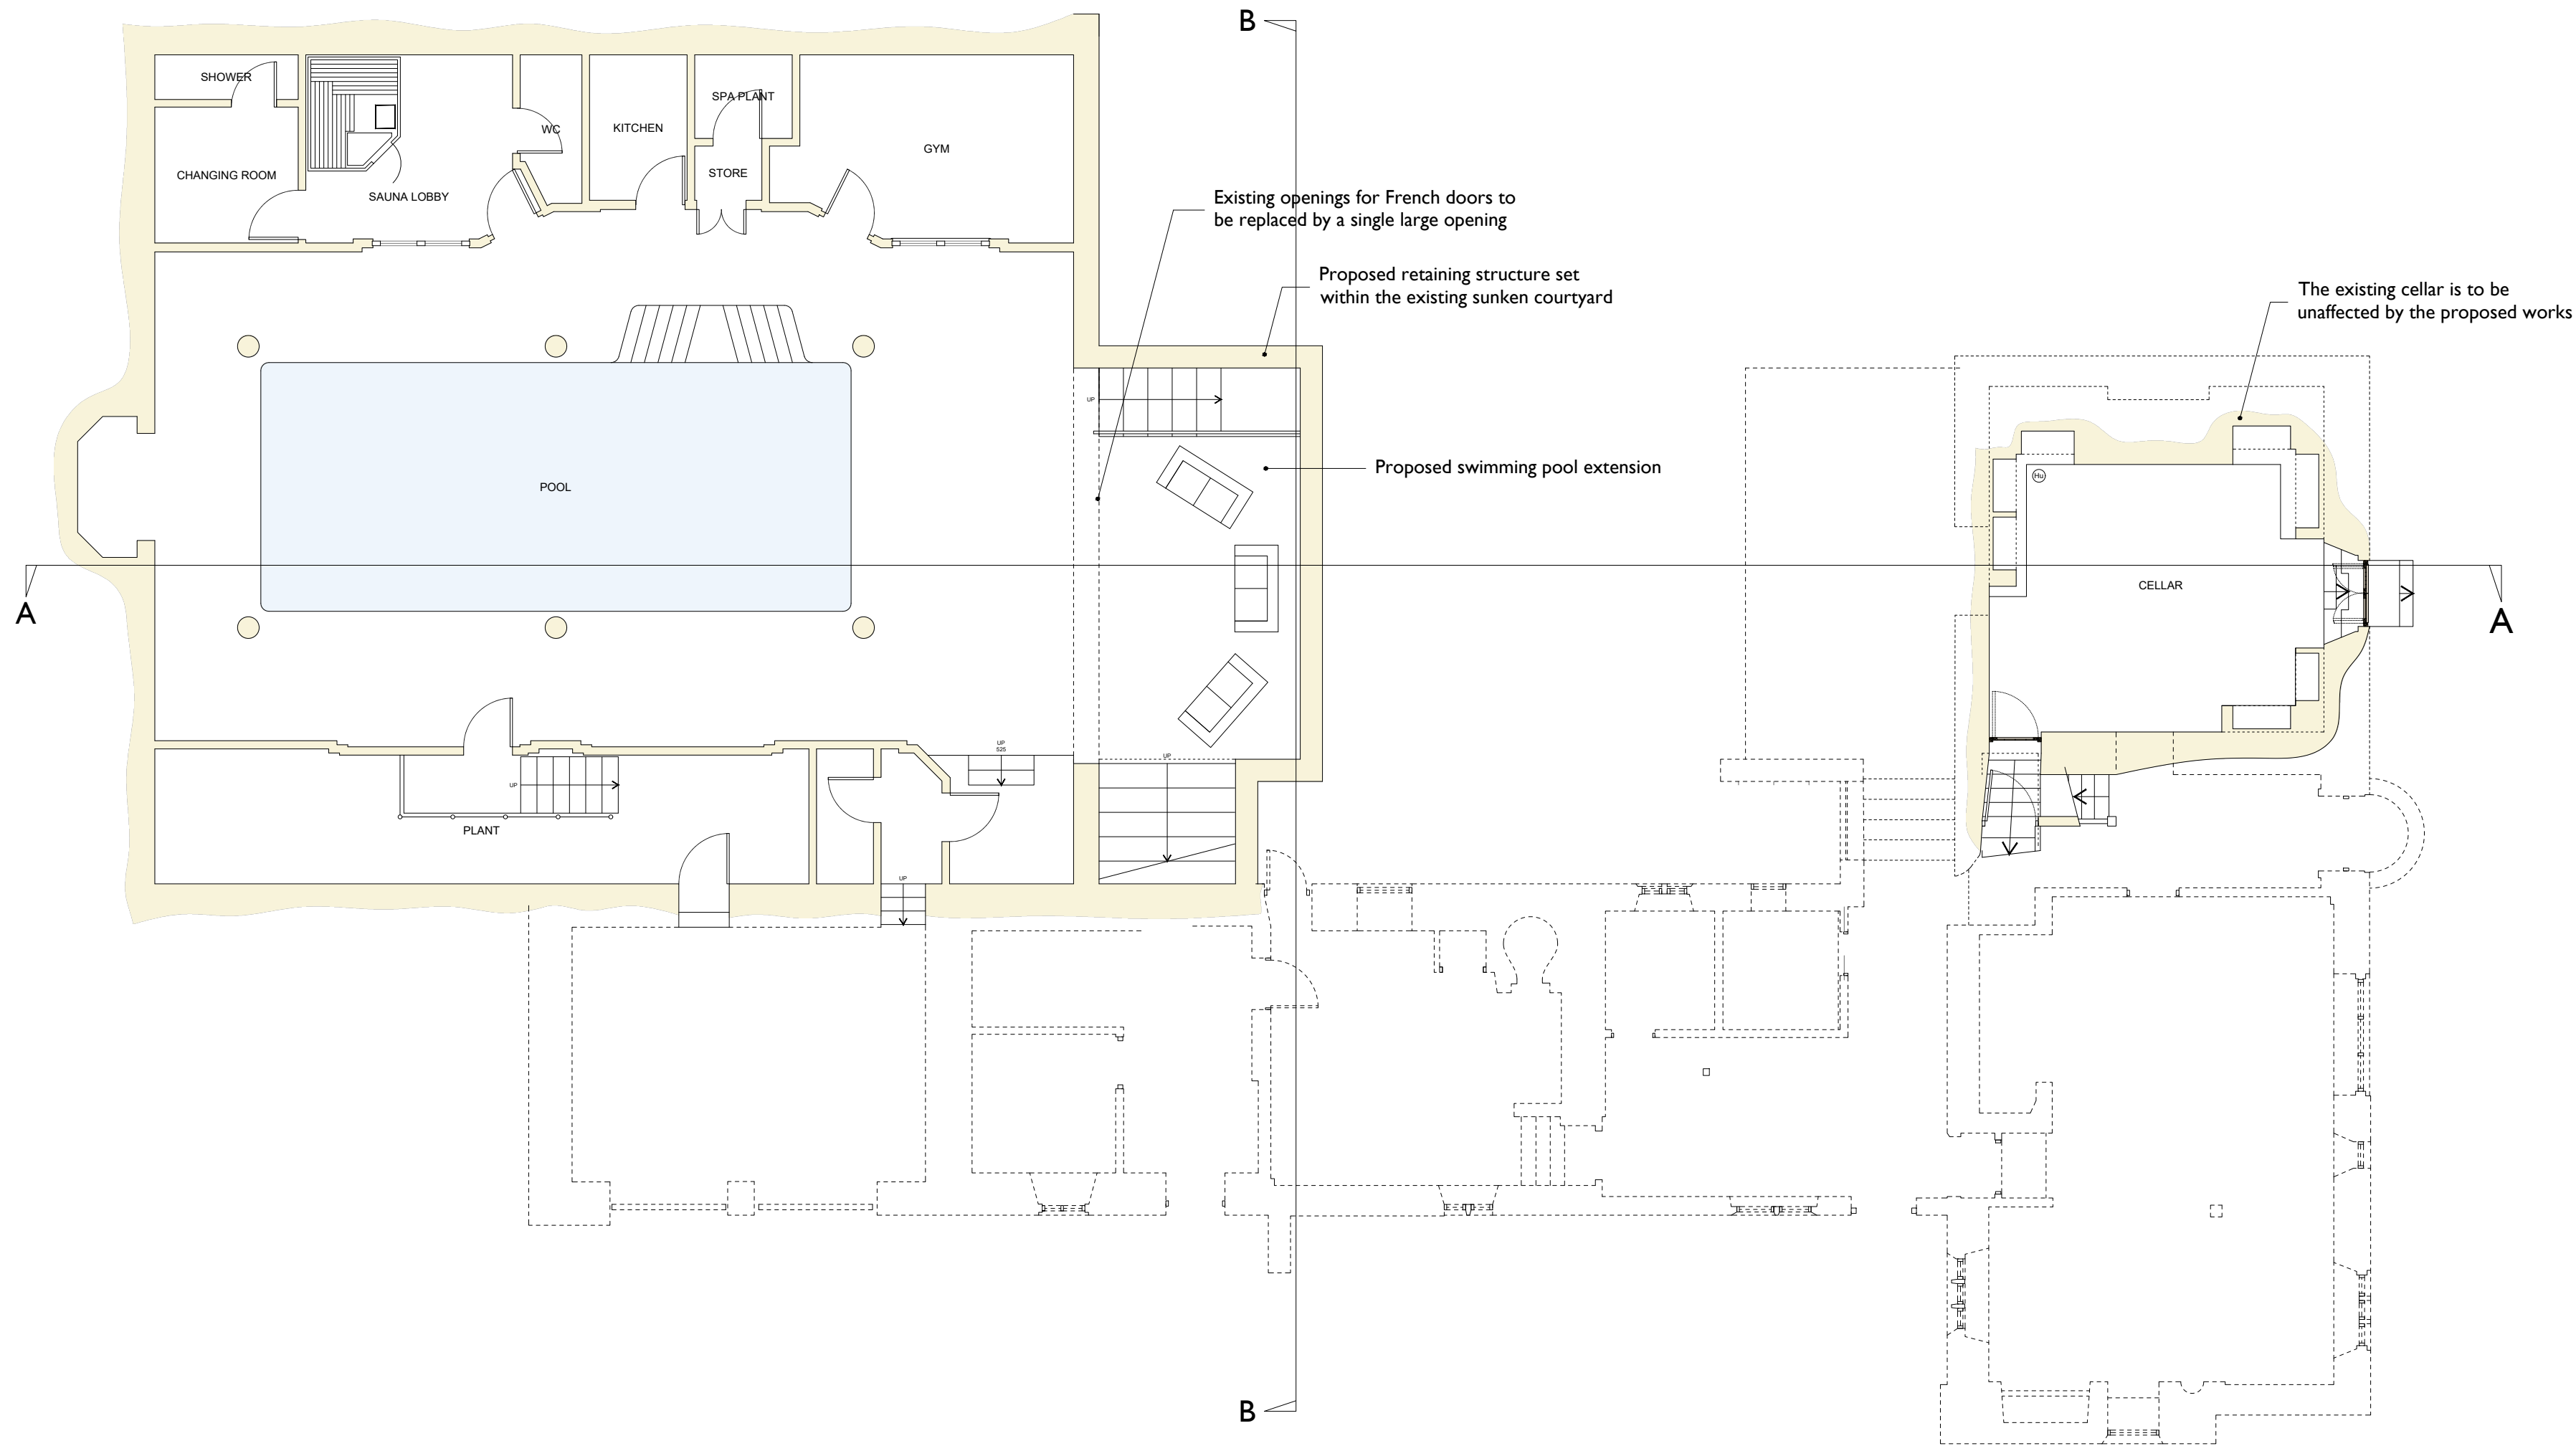

BASEMENT PLAN

AS PROPOSED - 1:100

0 2m

Ansty Manor
Ansty, Salisbury, Wiltshire

25009/041

Project & Drawing No		Revision	
25009/041			
Drawing Status			
Basement Plan		1:100	A2
As Proposed		Scale	Size
		jc	ALS
		Drawn By	Checked By
		09.02.2026	
		Drawing Creation Date	

Then Now When
Architecture + Conservation

THIS DRAWING IS COPYRIGHT ©
This drawing is the property of Then Now When Architecture + Conservation
and copyright is reserved on the drawing and the content therein. All site
dimensions are to be verified by the Contractor and any discrepancies reported to
the Architect before proceeding. Figure dimensions are to be used only.