


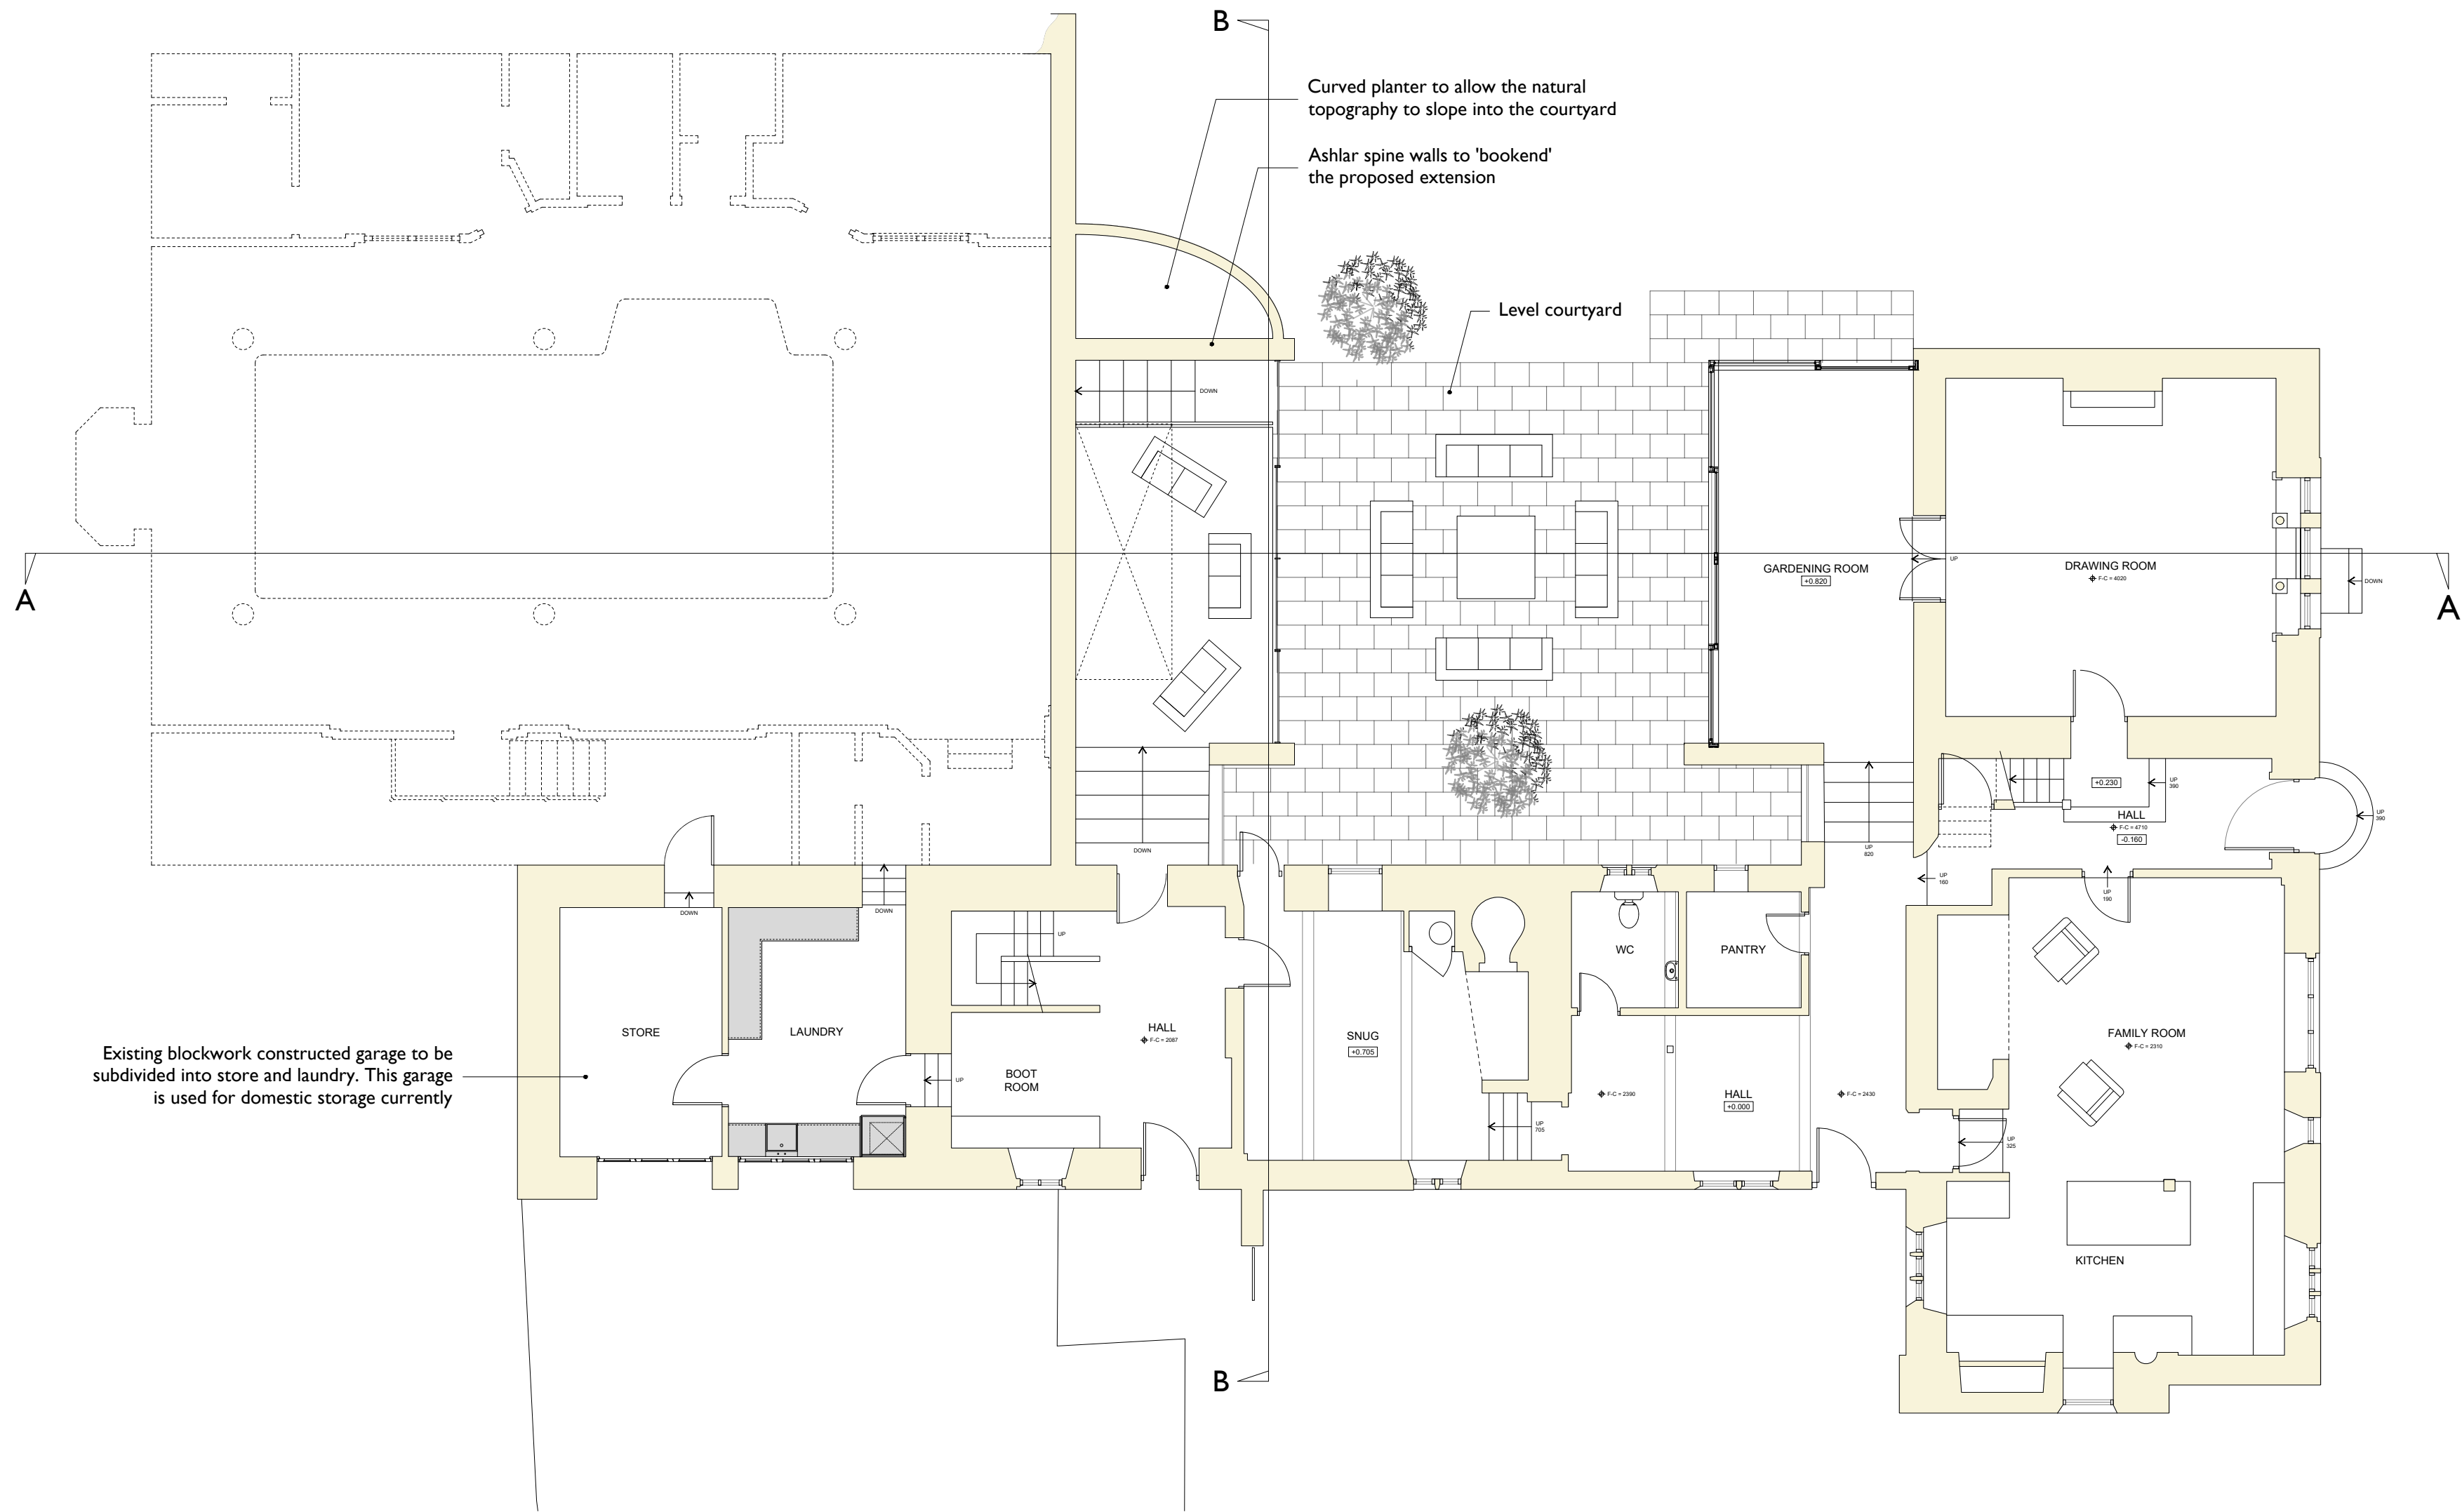

## GROUND FLOOR PLAN

AS PROPOSED - 1:100

0 2m

25009/042

Ansty Manor  
Ansty, Salisbury, Wiltshire

Ground Floor Plan  
As Proposed

1:100  
Scale  
A2  
Size  
jc  
ALS  
Checked By  
09.02.2026  
Drawing Creation Date

Then Now When  
Architecture + Conservation

THIS DRAWING IS COPYRIGHT ©  
This drawing is the property of Then Now When Architecture + Conservation  
and copyright is reserved on the drawing and for content therein. All site  
dimensions are to be verified by the Contractor and any discrepancies reported to  
the Architect before proceeding. Figure dimensions are to be used only.