


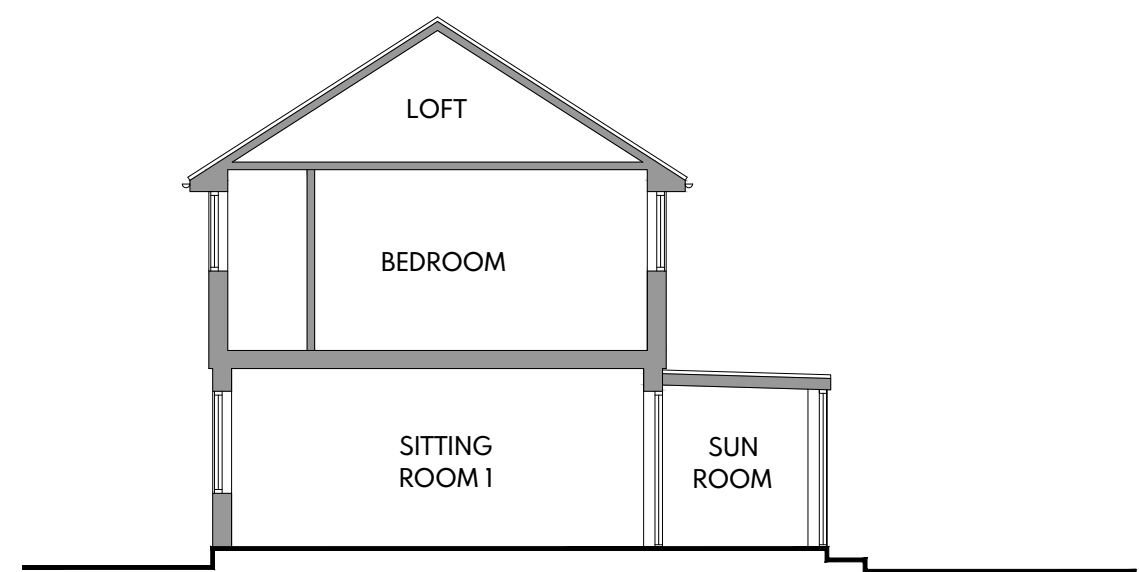


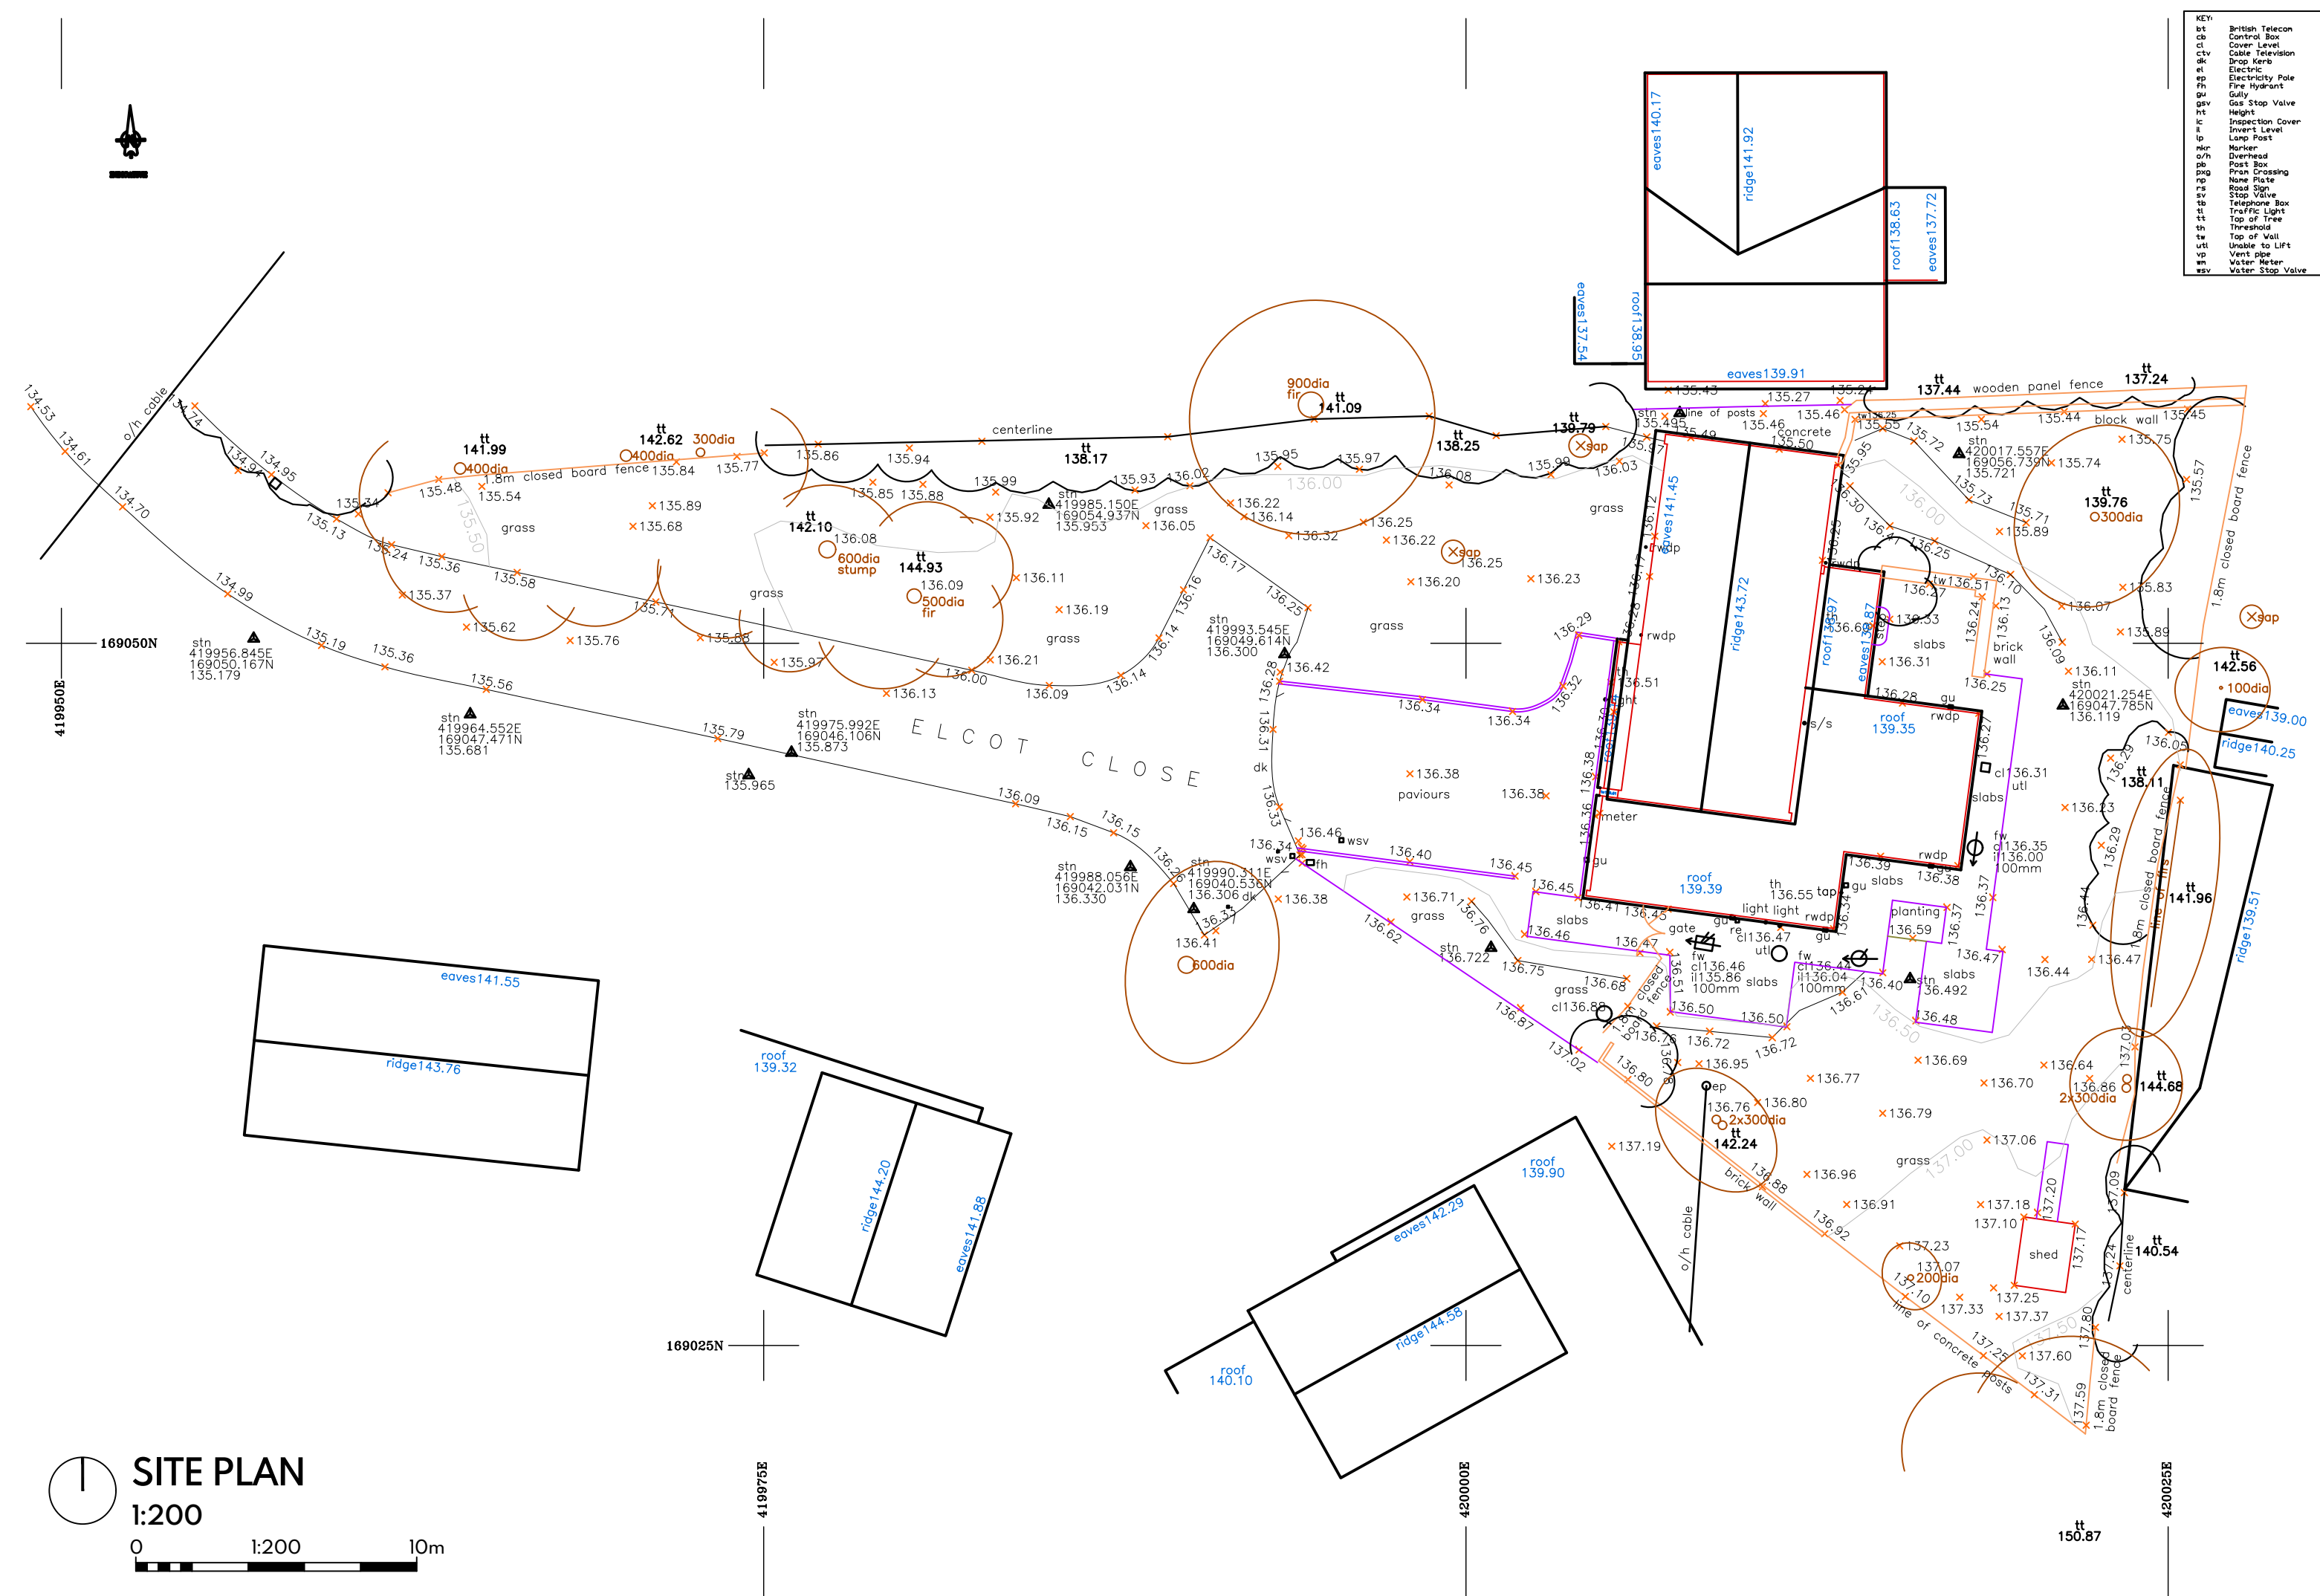

SECTION A-A

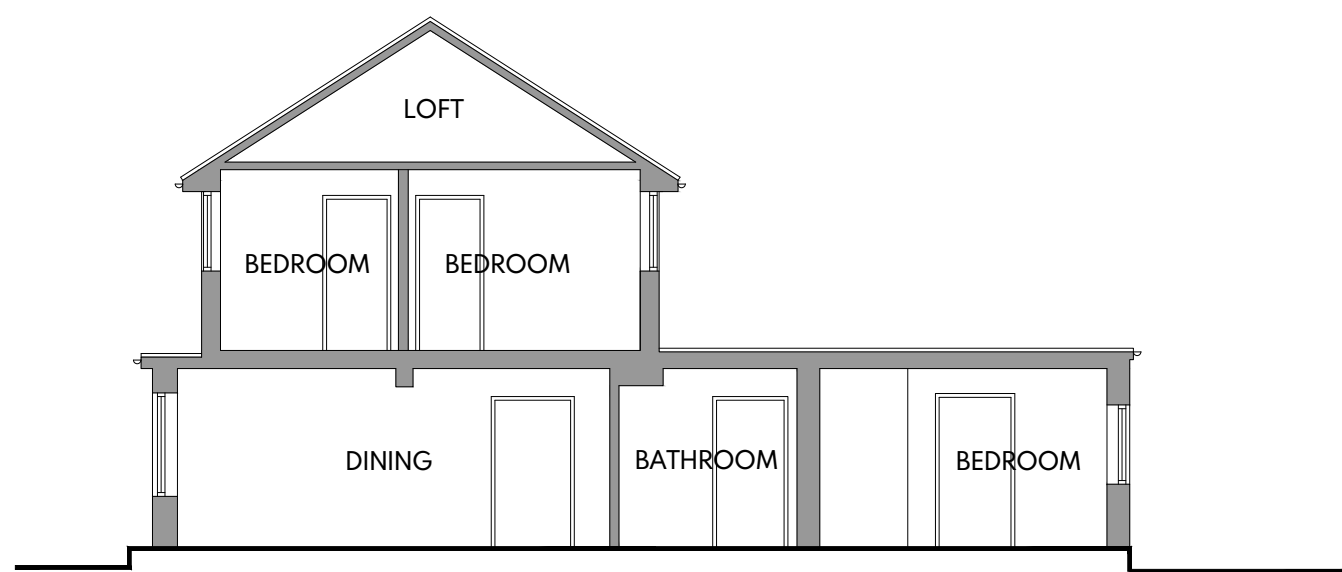

SECTION B-B

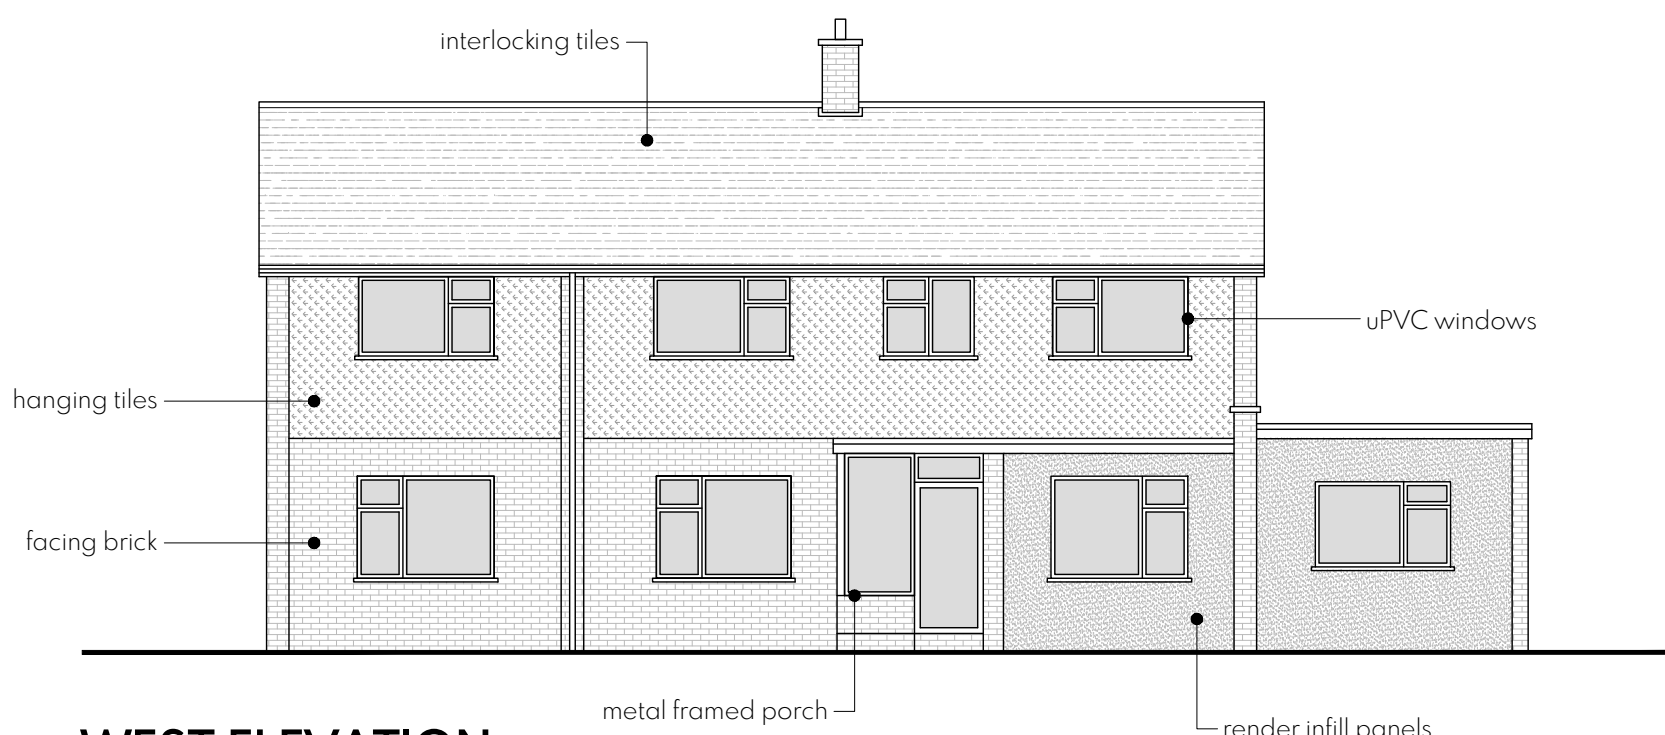

WEST ELEVATION
1:100




NORTH ELEVATION
1:100




EAST ELEVATION
1:100



SOUTH ELEVATION
1:100

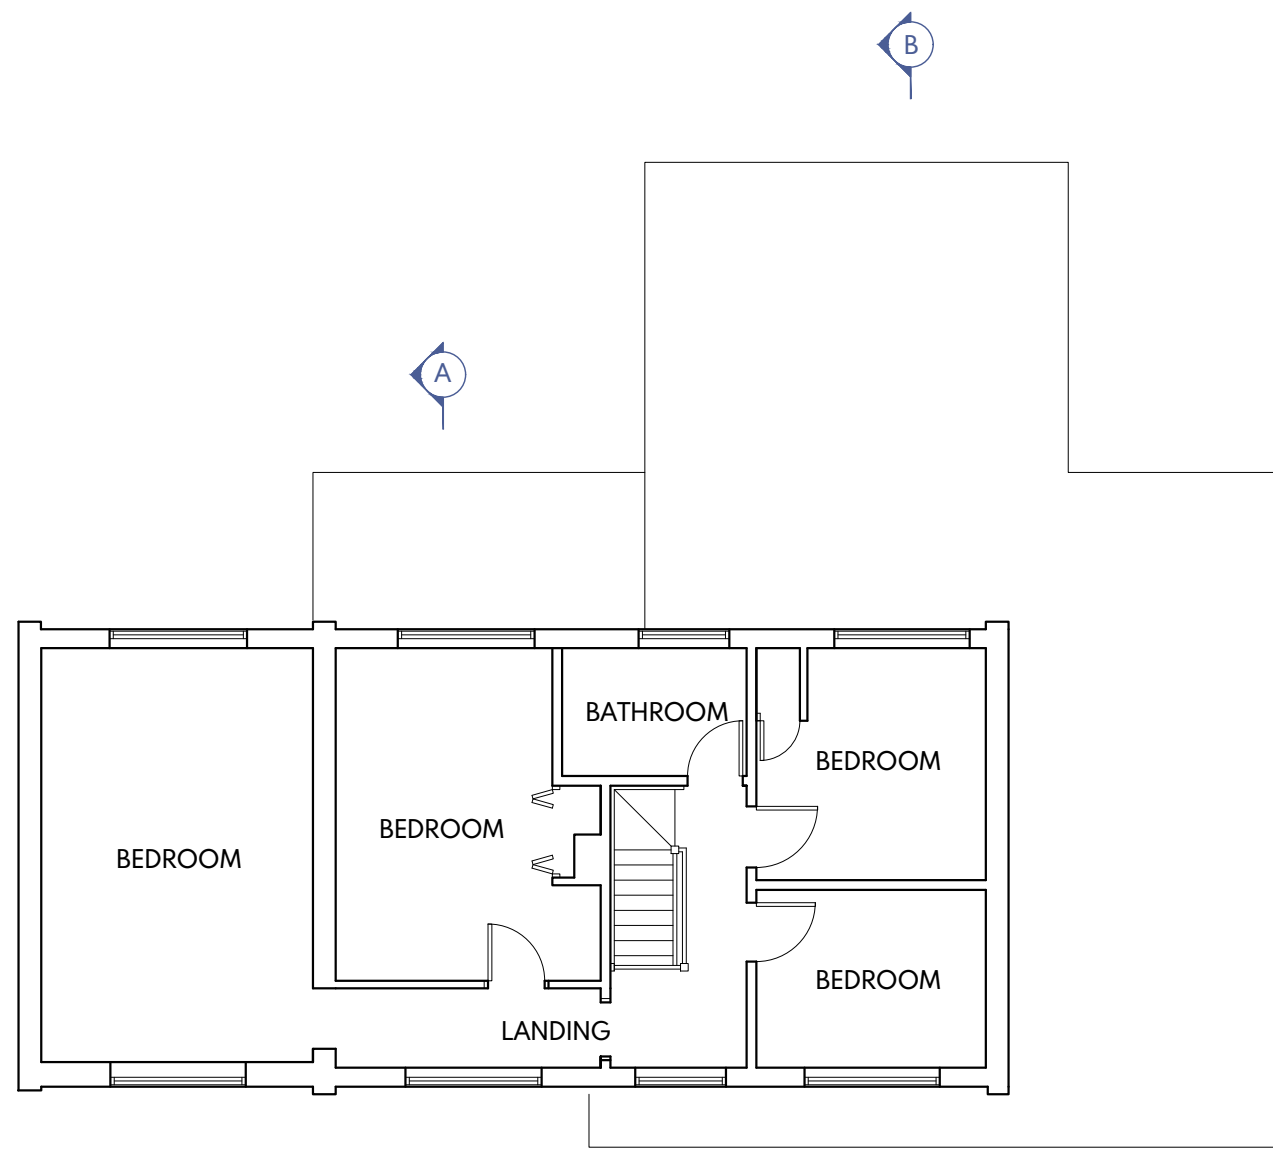

FIRST FLOOR
1:100

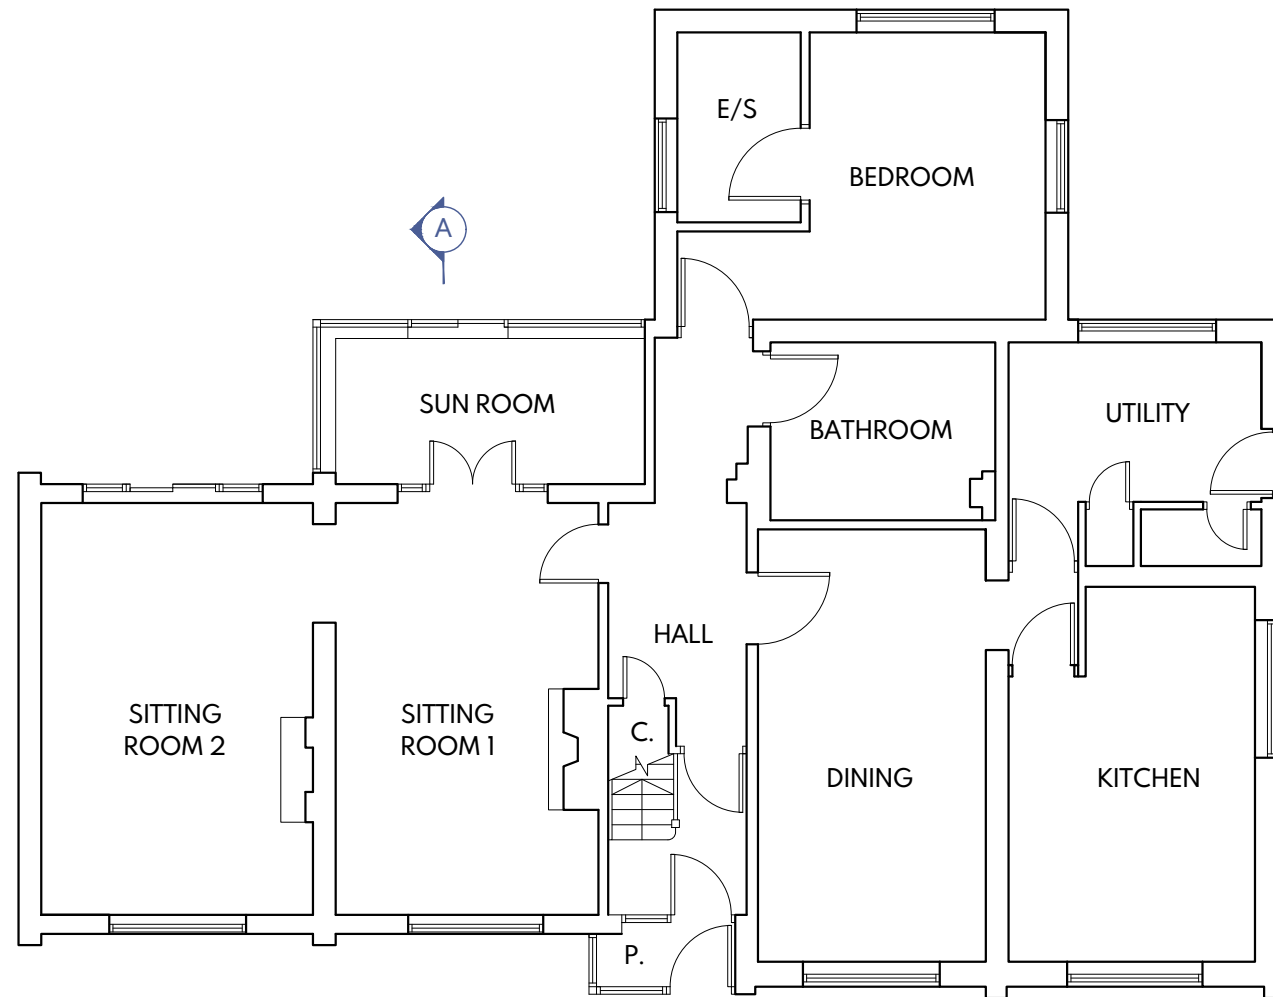

GROUND FLOOR
1:100