

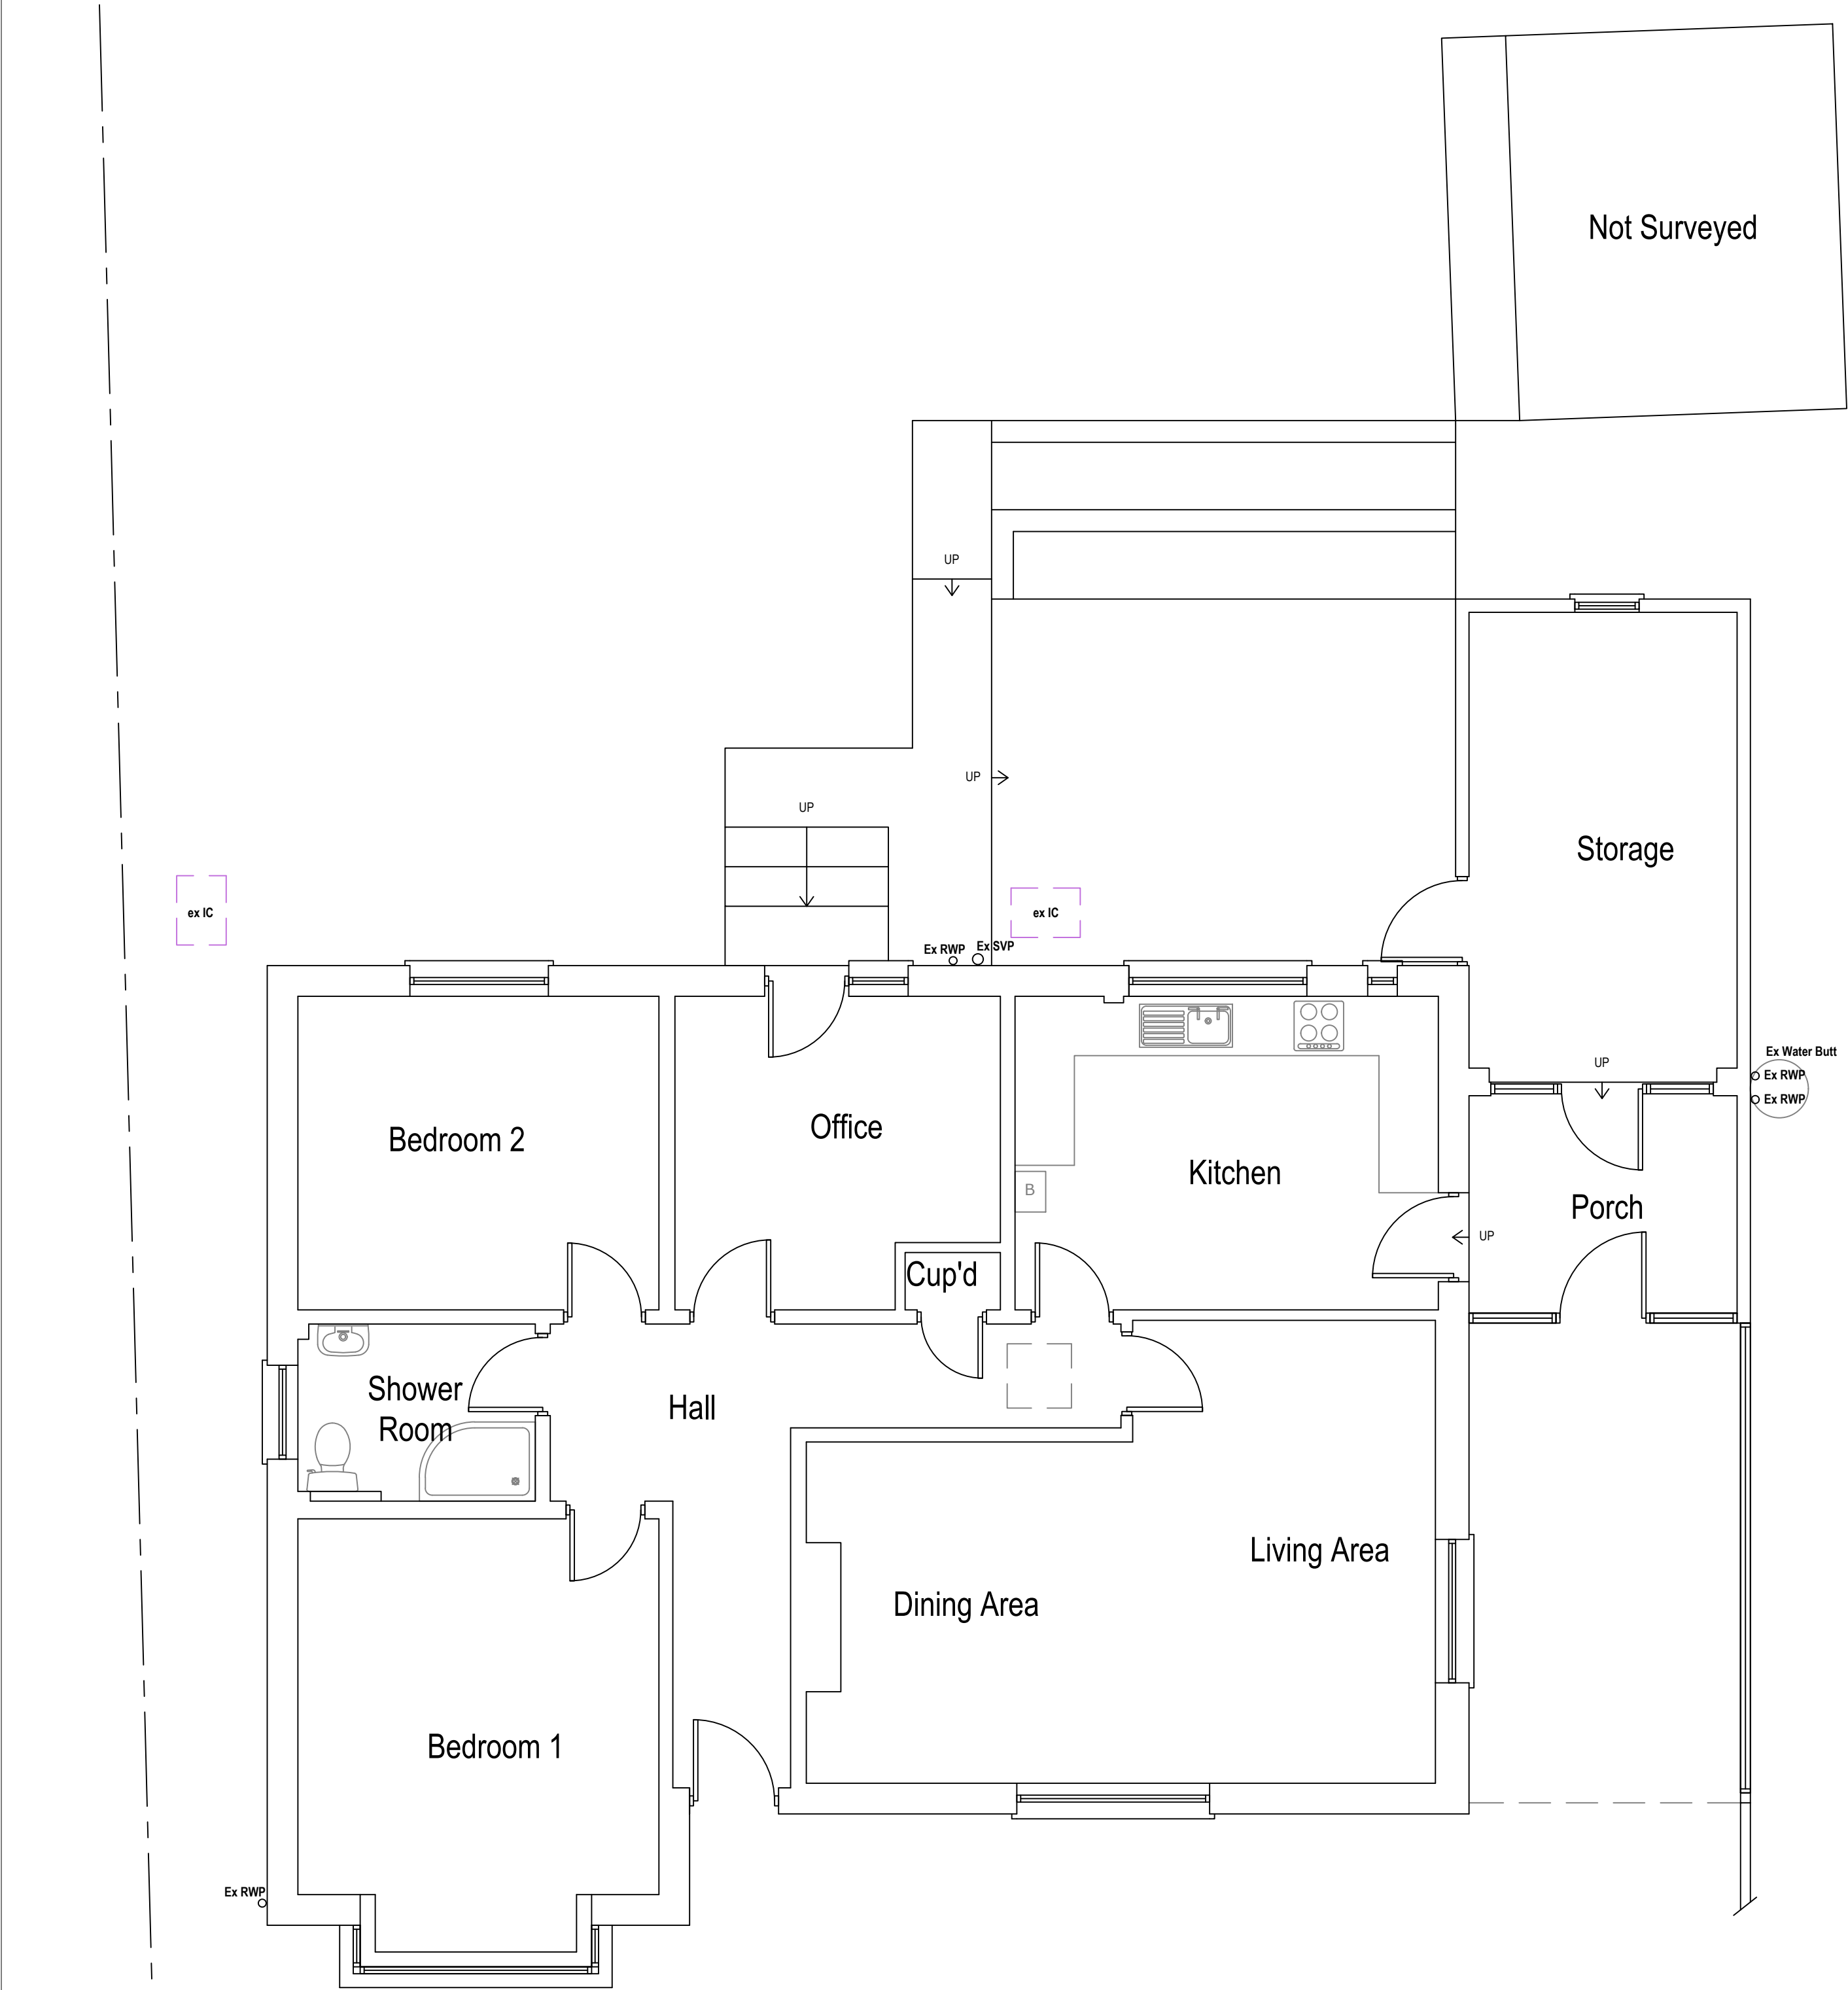


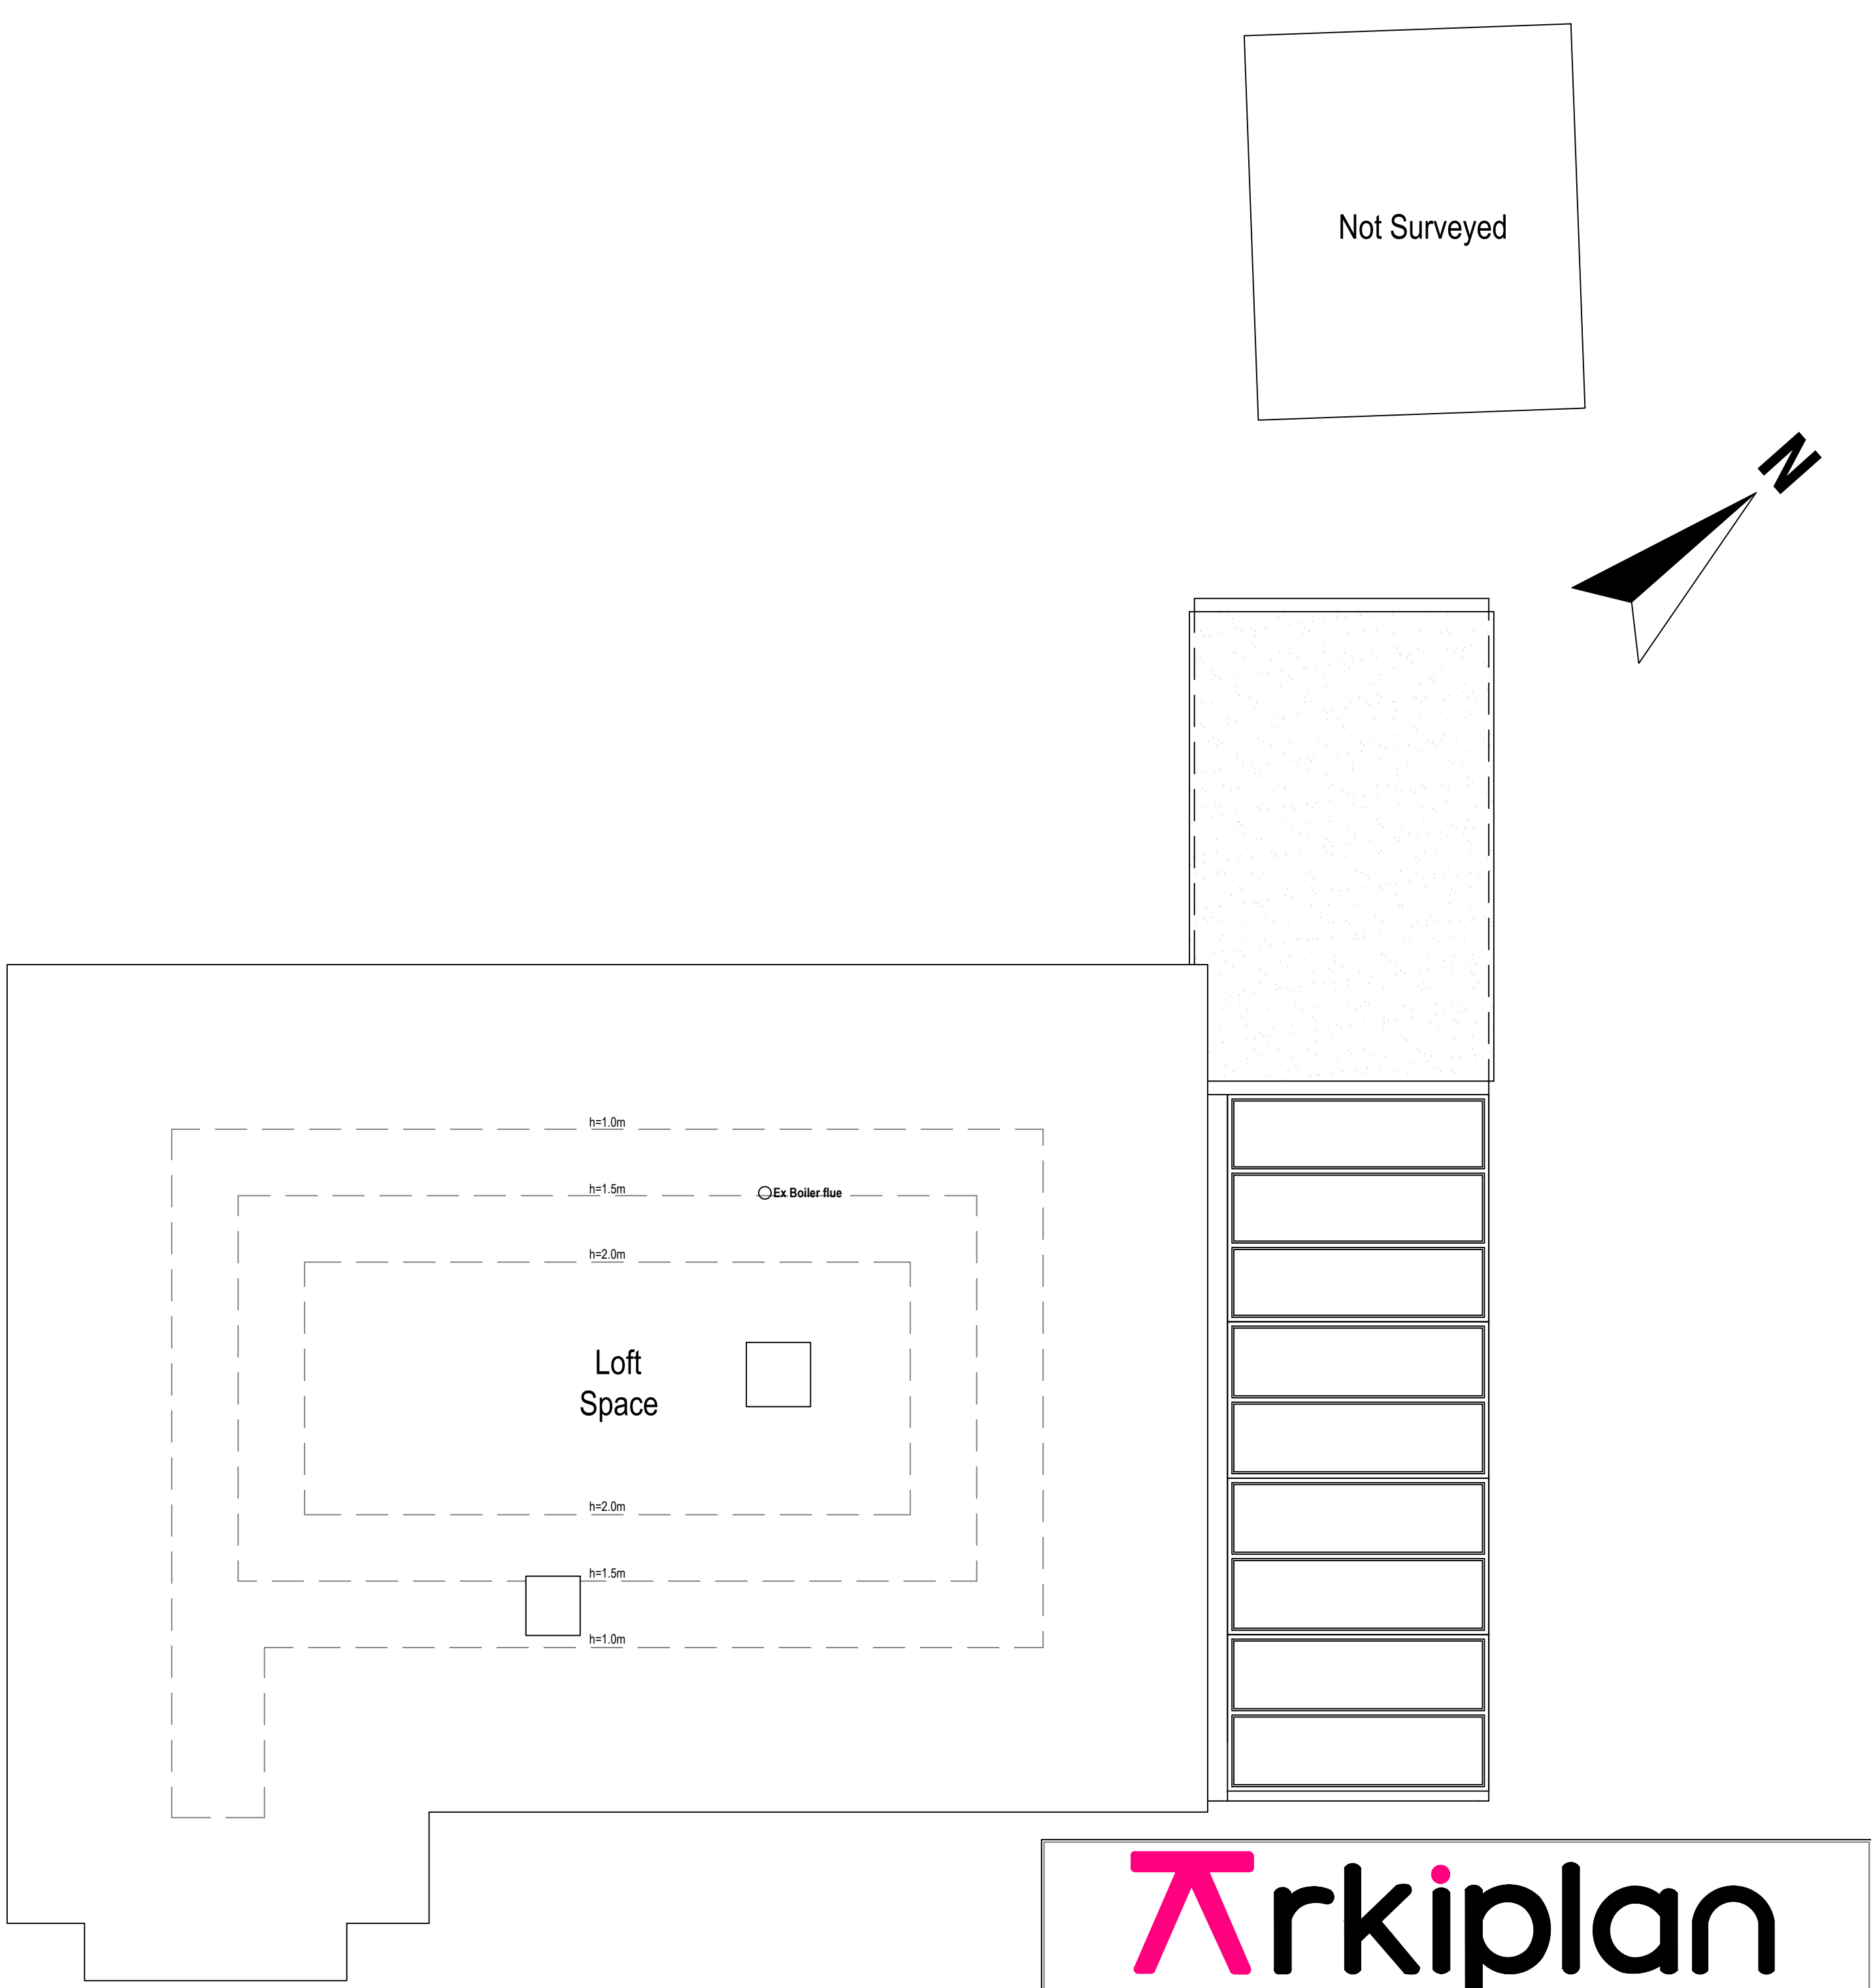

Existing Ground Floor Plan

Area ca. 117.15 m²

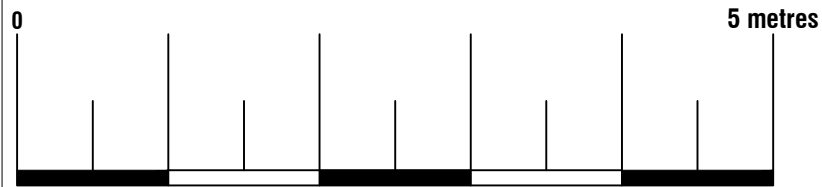

Existing Loft Plan

Area ca. 0.00 m²

Arkiplan ArkiPlan Architectural Ltd • Enquiries@ArkiPlan.co.uk Lytchett House, 13 Freeland Park, Wareham Road, Poole, Dorset, BH16 6FA			
Site	27 The Butts, Westbury BA13 3EU	Date	23.12.2025
		Sheet	25-3091 D02 REV 01
		Job	New Extension Loft Conversion
Title Number	WT187689	Scale	1:50 @A1, 1:100 @A3
		Title	As Shown