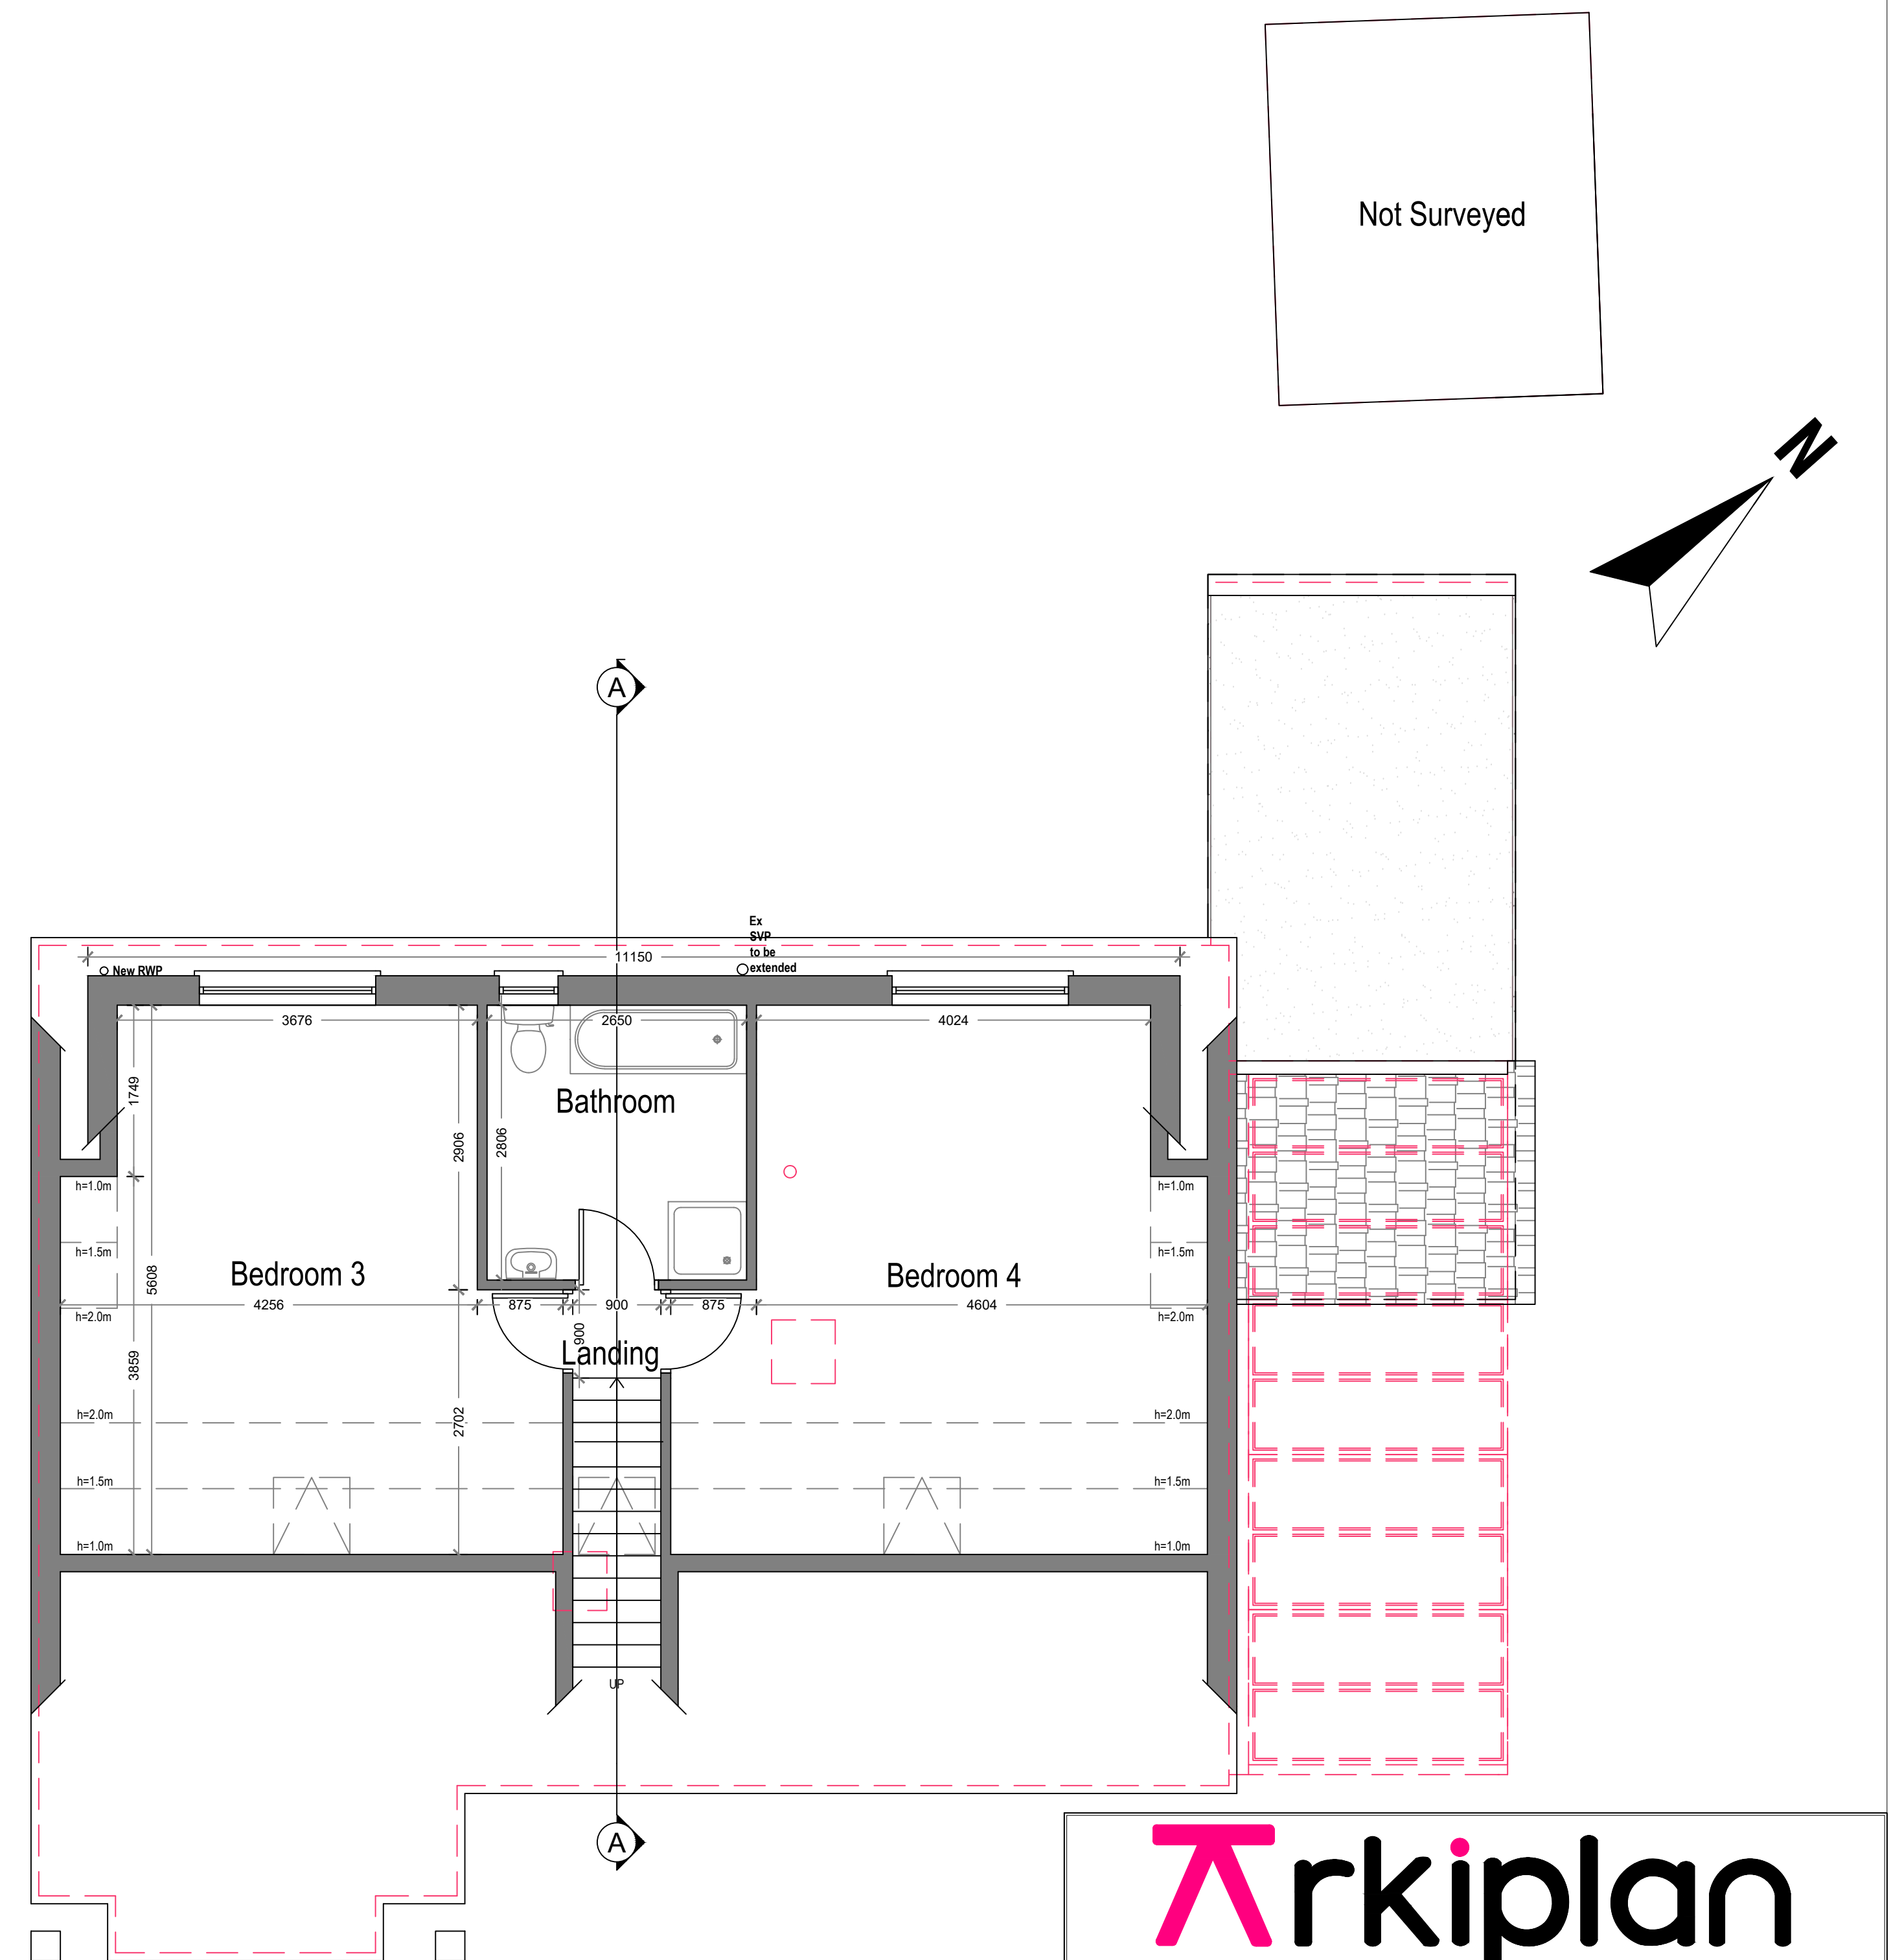
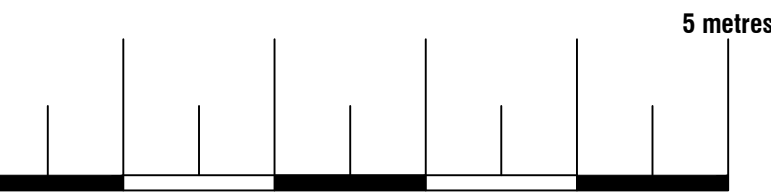

 Boundary line
 Demolished
 Details above
 Wall outline below roof



Site	27 The Butts, Westbury BA13 3EU	Date	23.12.2025
		Sheet	25-3091 D03 REV 01
		Job	New Extension Loft Conversion
		Scale	1:50 @A1, 1:100 @A3
Title Number	WT187689	Title	As Shown