
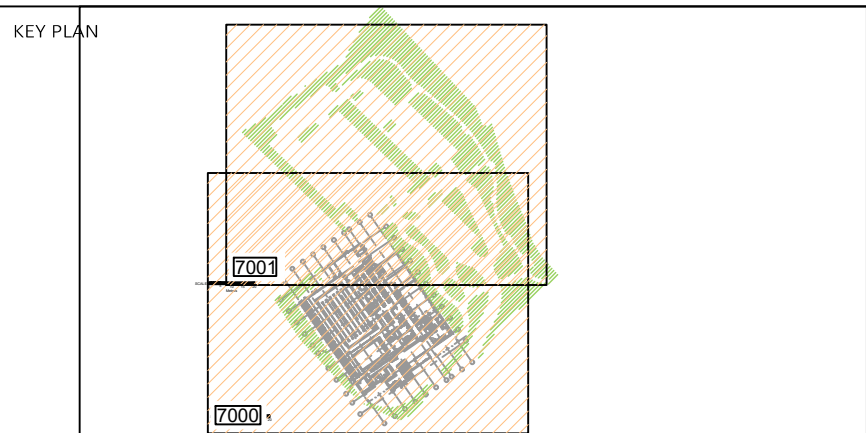
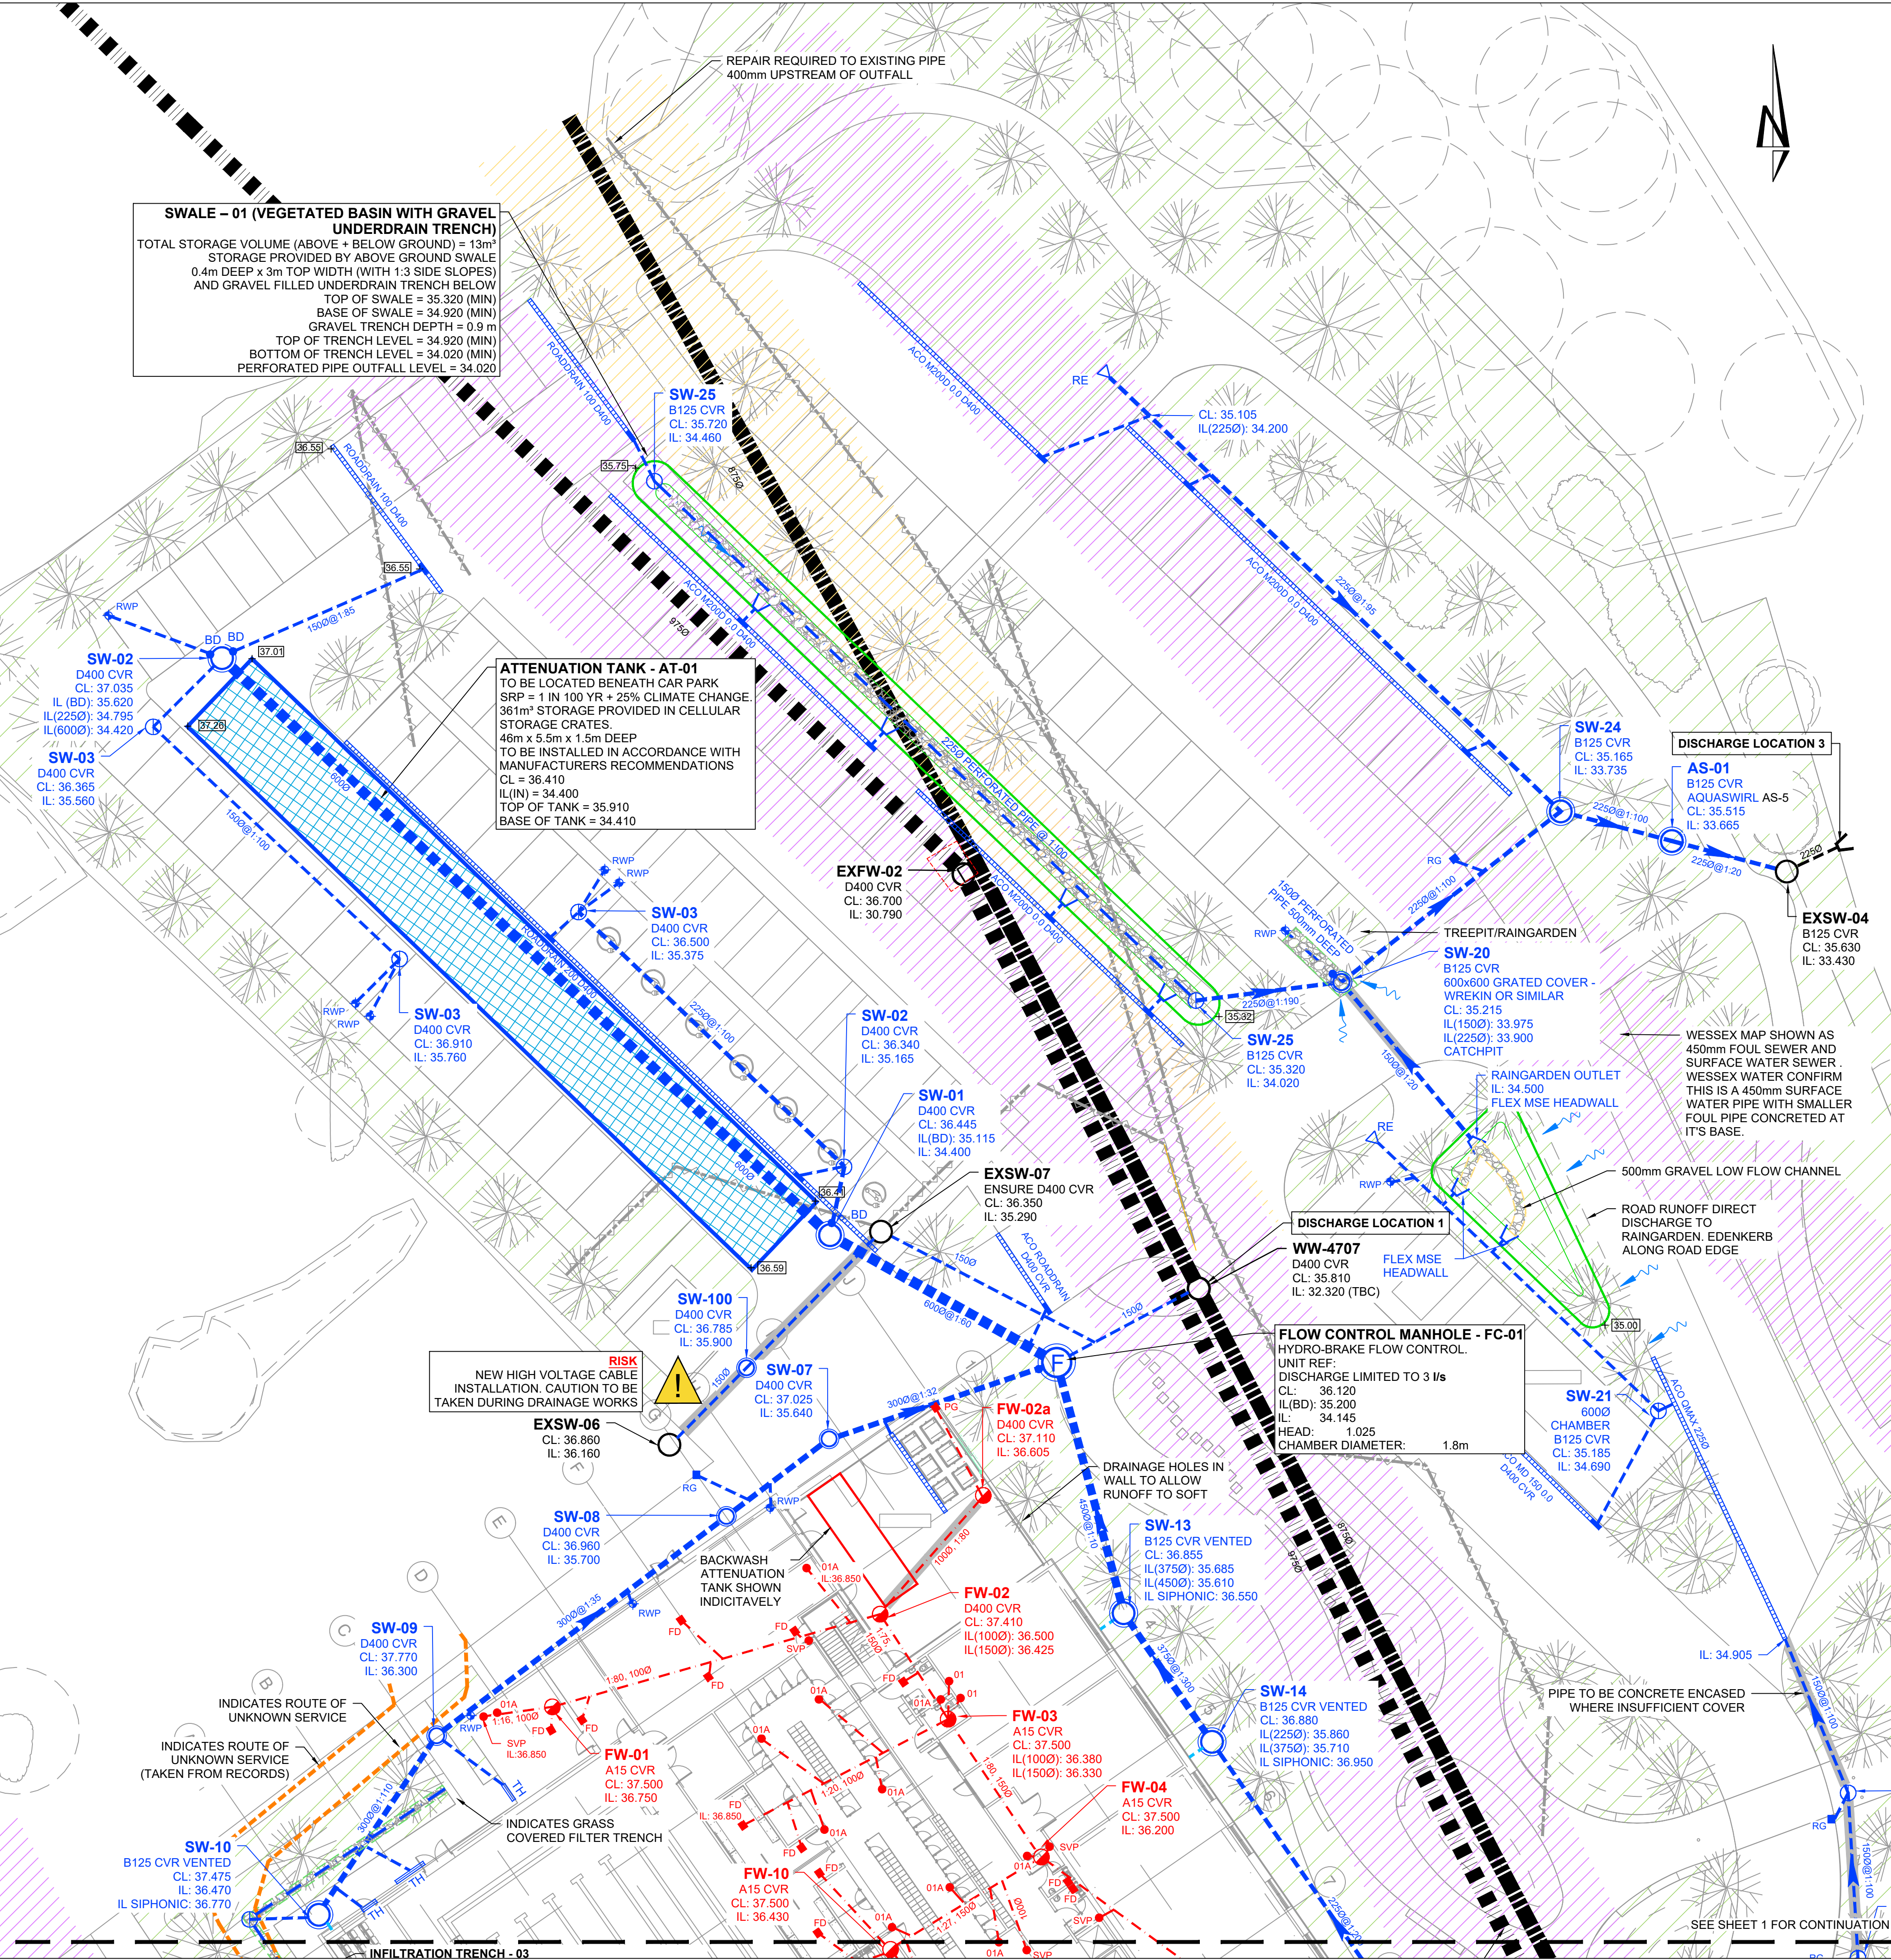
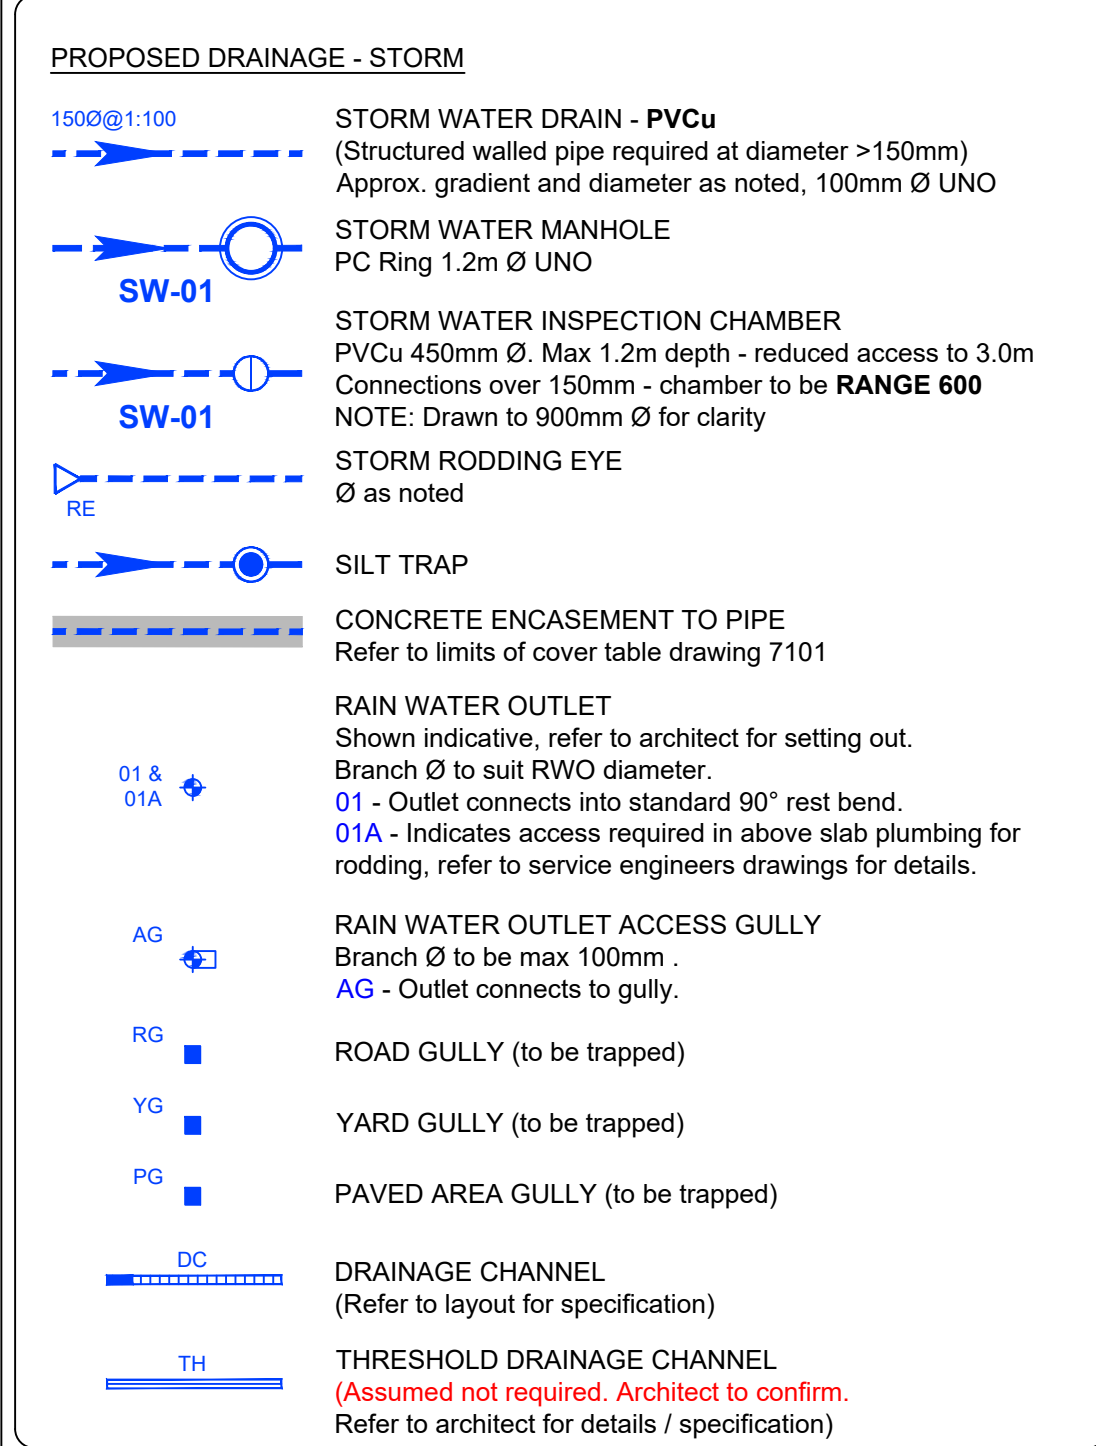
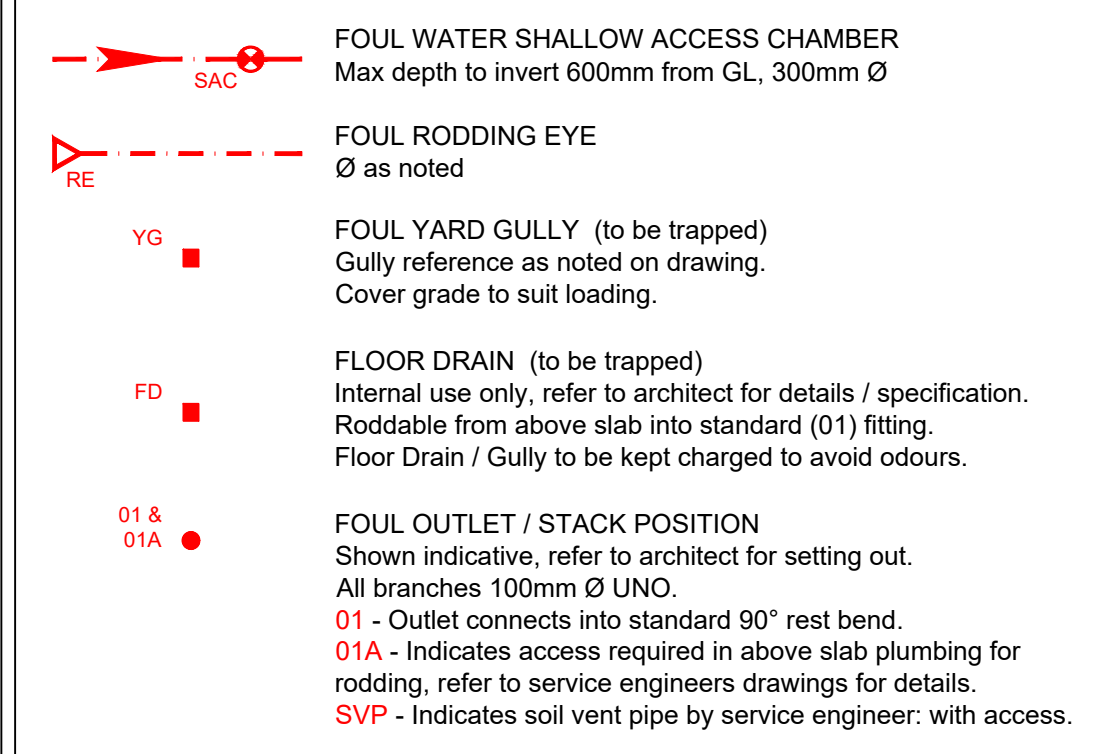


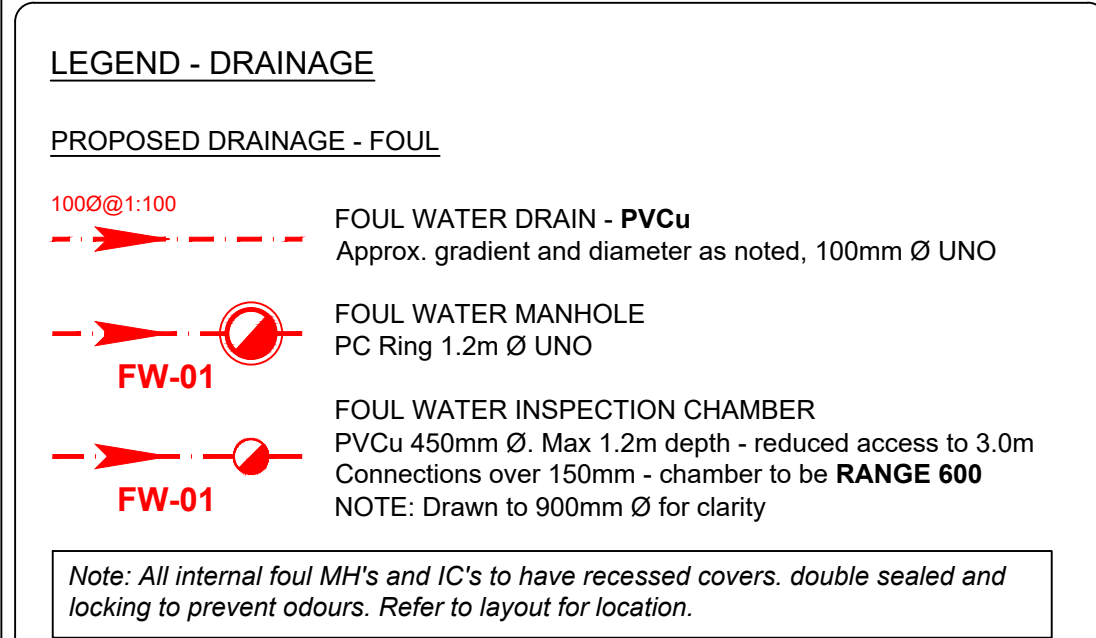

1. All dimensions are to be checked on site before the commencement of works. Any discrepancies are to be reported to the Architect & Engineer for verification. Figured dimensions only are to be taken from this drawing.
2. The DWG file is issued for the purposes of coordination only and does not represent formal drawing issue and are not to be reprinted in any form. Formal issue of drawings is via DWG, Adobe PDF files and/or hard copies and their associated information issue sheets.
3. Note that all care has been taken with the export of DWG files and their content, but we recommend that you make due dimensional checks before using any DWG file information. Any errors found are to be reported to Hydrock immediately.
4. All levels are shown in metres above Ordnance Datum (m AOD). All private drainage to comply with current Building Regulations, BS EN-752 Drain and Sewer systems outside Buildings and other relevant British Standards and Codes of Practices.
6. Drainage pipework routes under building footprint will require Co-ordination with foundations.
7. Final foul pipe connection routes and manholes are subject to confirmation of above ground drainage design discharge points at ground level by others to allow final pipe sizes, configuration and connections.
8. Door threshold drainage channel requirements to be advised by others.
9. Surface water drainage RWP locations to be confirmed by Architect.
10. External levels shown on this drawing relating to the civils, drainage works etc are to be confirmed on receipt of final external levels drawing (by others).
11. Foul drainage shown indicative subject to detailed design.

- TOPO SURVEY INFORMATION BASED OFF MENDIP LAND SURVEYS 2017
- GPR SURVEY INFORMATION BASED OFF 40 SEVEN SURVEYS 2007

P06	UPDATED TO NEW LAYOUT					
	O.SPARKS	12/02/26	A.TODD	12/02/26	J.MAGEE	12/02/26
P05	SECTION LINES ADDED SWALES/RAINGARDEN; PERMEABLE PAVING NOTE UPDATED					
	K.ARSLAN	06/05/25	H.MILLER	06/05/25	H.MILLER	06/05/25
P04	CLIMATE CHANGE AMENDED TO PERMEABLE PAVING					
	A.TODD	21/11/24	A.TODD	21/11/24		
P03	SCALE BAR ADDED					
	H.MILLER	10/09/24	J.MAGEE	10/09/24	J.MAGEE	10/09/24
P02	PRELIMINARY ISSUE					
	A.TODD	02/09/24	A.TODD	02/09/24		
P01	PRELIMINARY ISSUE					
	H.MILLER	30/08/24	A.TODD	30/08/24	A.TODD	30/08/24
REV	REVISION NOTES/COMMENTS					
	DRAWN BY	DATE	CHECKED BY	DATE	APPROVED BY	DATE

Hydrock

Merchants' House North
Wapping Road
Bristol
BS1 4RW
t: +44 (0)117 945 9225
e: bristolcentral@hydrock.com

CLIENT

PELLIKAAN

PROJECT

TROWBRIDGE LEISURE CENTRE

TITLE

DRAINAGE STRATEGY

SHEET 2

HYDROCK PROJECT NO. C-31436		SCALE @ A1 1:200	
STATUS DESCRIPTION FOR INFORMATION			STATUS S2
DRAWING NO. (PROJECT CODE-ORIGINATOR-ZONE-LEVEL-TYPE-ROLE-NUMBER) TLC-HYD-00-ZZ-DR-C-7001			REVISION P06