


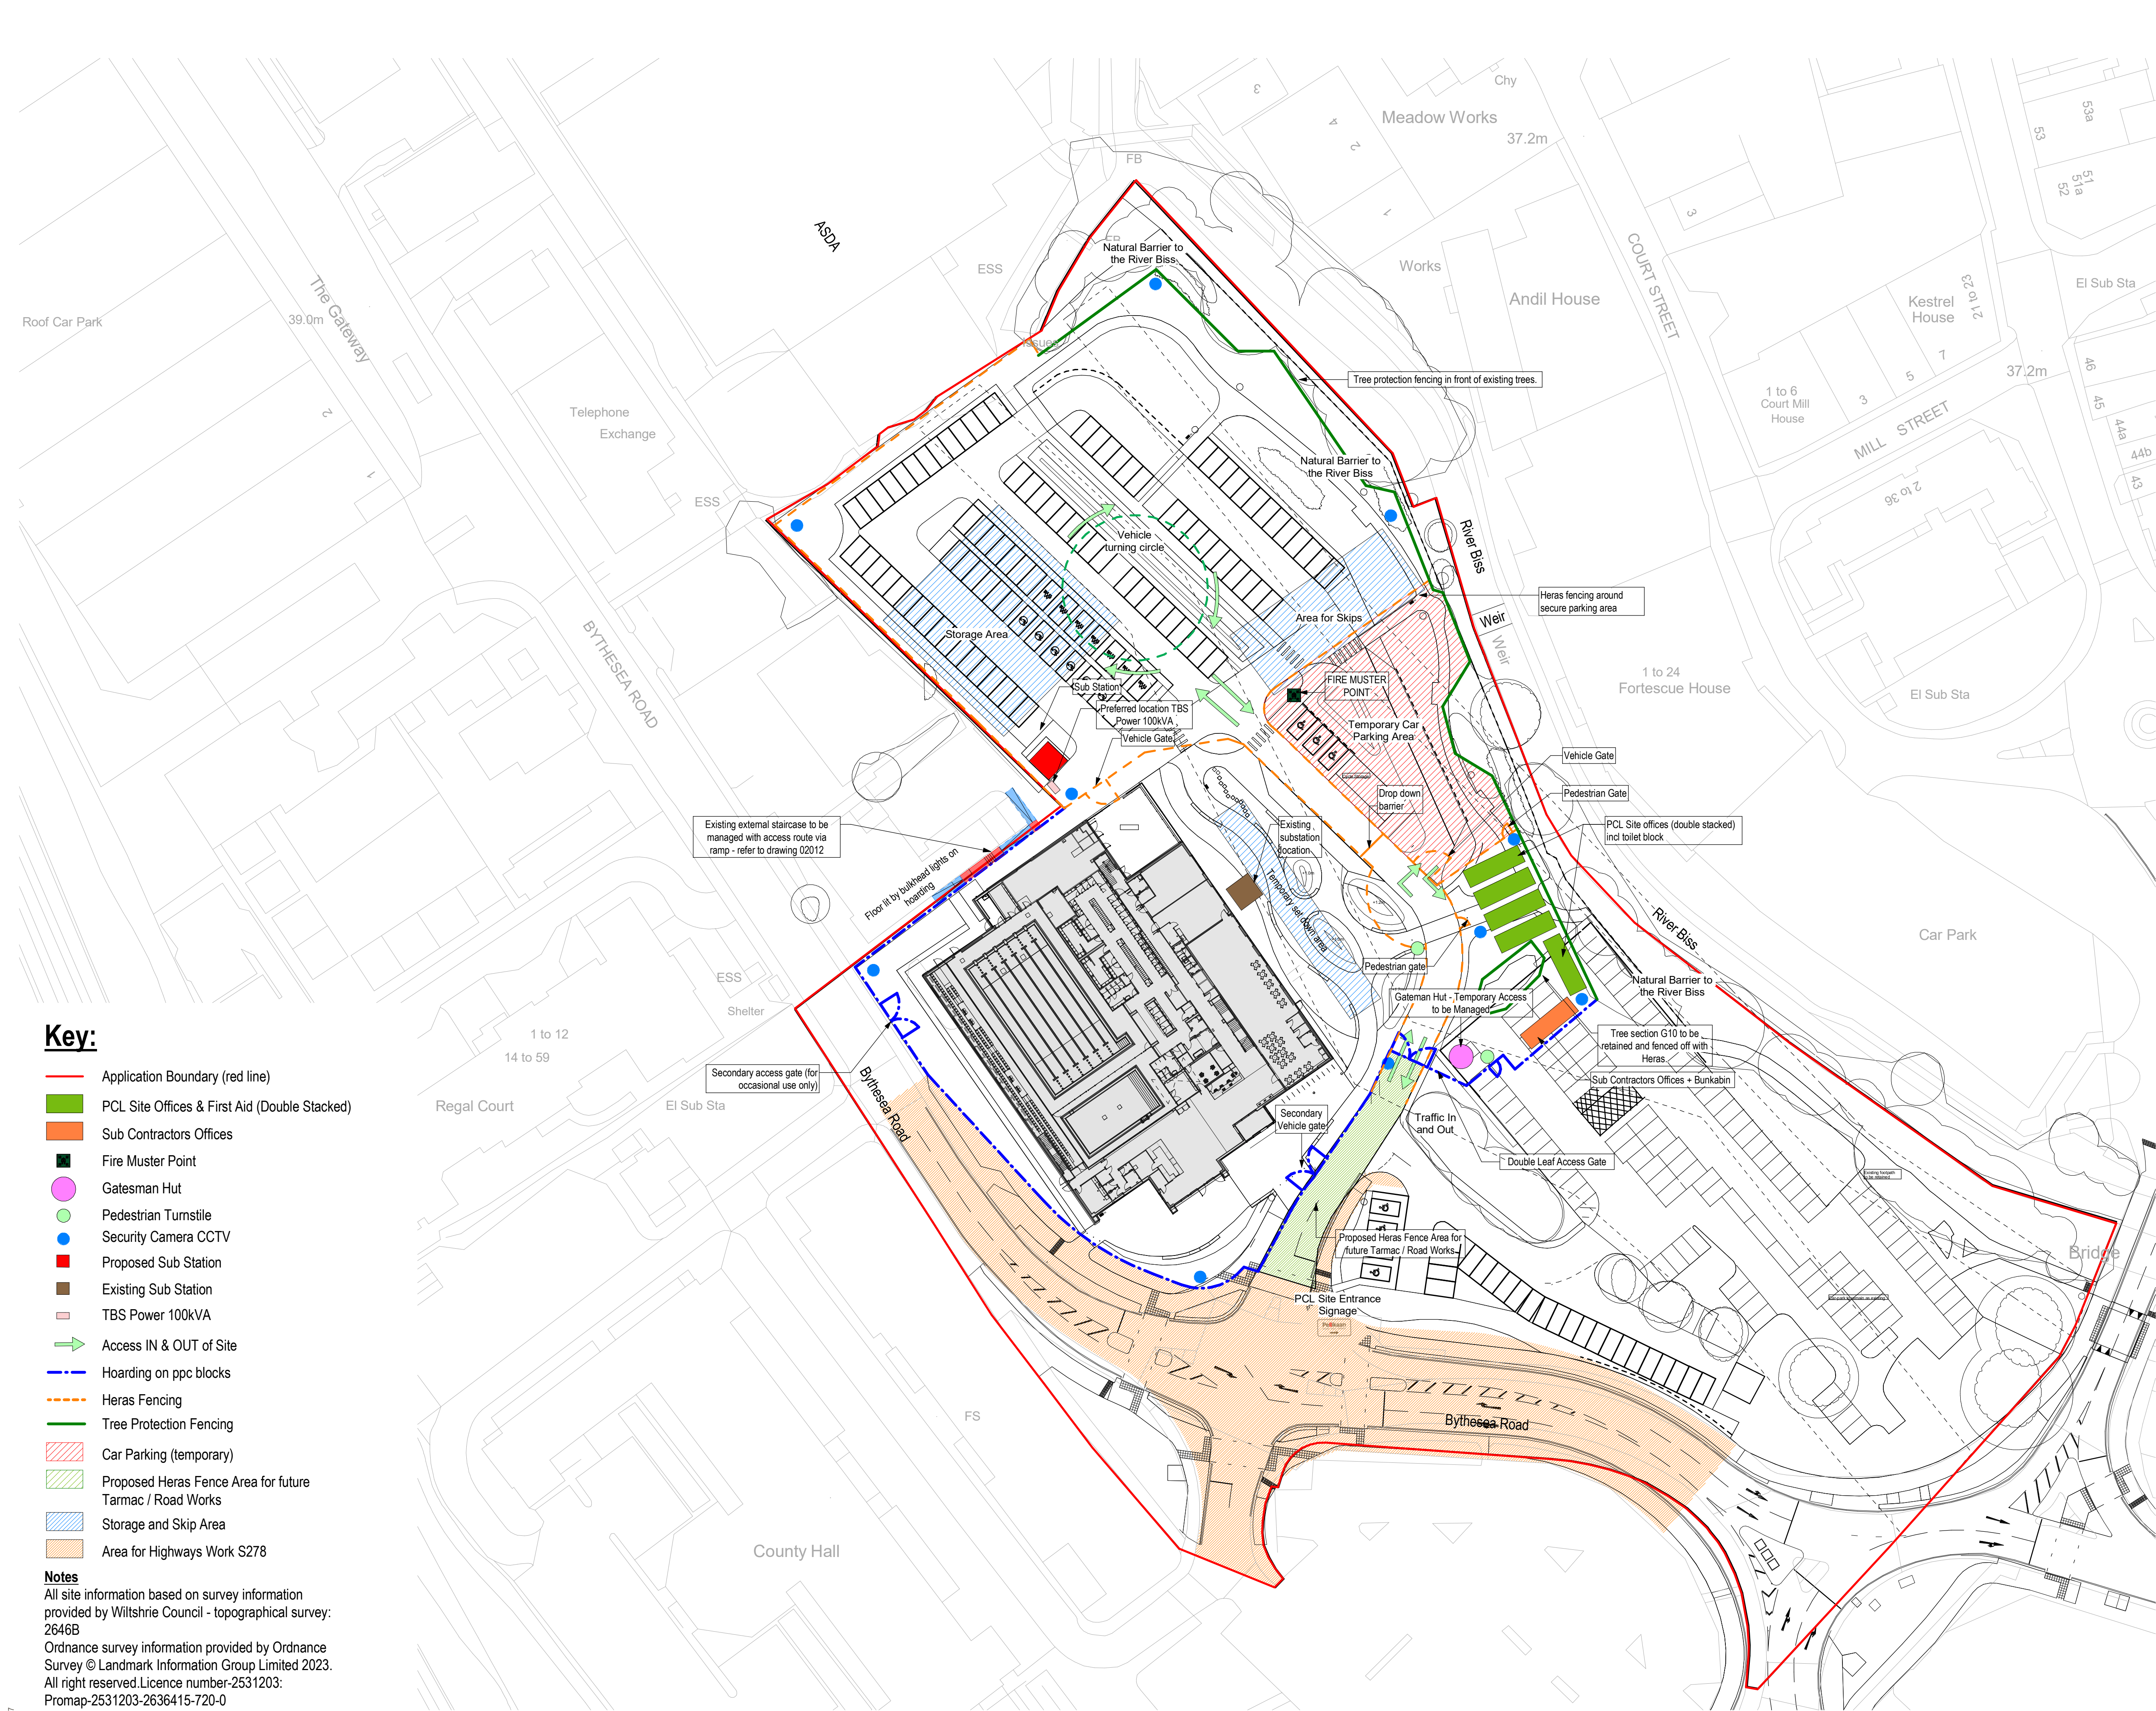

Key:

- Application Boundary (red line)
- PCL Site Offices & First Aid (Double Stacked)
- Sub Contractors Offices
- Fire Muster Point
- Gatesman Hut
- Pedestrian Turnstile
- Security Camera CCTV
- Proposed Sub Station
- Existing Sub Station
- TBS Power 100kVA
- Access IN & OUT of Site
- Hoarding on ppc blocks
- Heras Fencing
- Tree Protection Fencing
- Car Parking (temporary)
- Proposed Heras Fence Area for future Tarmac / Road Works
- Storage and Skip Area
- Area for Highways Work S278

Notes

All site information based on survey information provided by Wiltshire Council - topographical survey: 2646B
Ordnance survey information provided by Ordnance Survey © Landmark Information Group Limited 2023. All right reserved.Licence number-2531203: Promap-2531203-2636415-720-0
Ownership boundary, from drawing: 'LW_HMLR Title Plan WT245810 East Wing County Hall'

This line should measure 70mm when printed correctly



This drawing is the copyright of Roberts Limbrick Ltd and should not be reproduced in whole or in part or used in any manner whatsoever without their written permission.

Responsibility is not accepted for errors made by others in scaling from this drawing. Use only figured dimensions and report any discrepancies or omissions to the Architect immediately.

Rev	Date	By	Chk	Description
P01	19.08.24	SL	PG	ISSUED FOR COMMENT
P02	22.08.24	SL	BB	ISSUED FOR INFORMATION
P03	06.09.24	SL	PG	ISSUED FOR INFORMATION
C01	10.09.24	SL	SL	ISSUED FOR INFORMATION
C02	17.01.25	NP	SL	Issued for Contractor Record
C03	21.01.25	RD	SL	Issued for Contractor Record
C04	13.02.25	NP	SL	Issued for Contractor Record. Drawing Title Updated As Per PCL Request
P04	18.02.25	NP	SL	Issued for Information post CP submission to PCL
P05	11.04.25	CF	SL	Issued for Construction
C05	24.04.25	CF	NP	Updated for construction following comments
C06	13.02.26	SL	AGK	ISSUED FOR PLANNING

Notes:
Drawing to be read in conjunction with 11120-RL-XX-ZZ-DR-A-P8001-P17_(A4)_Landscape Masterplan
see afore mentioned drawing for up to date site masterplan and landscape design.

Construction Management Plan provides more detailed descriptions.

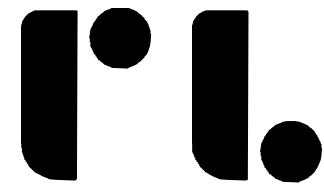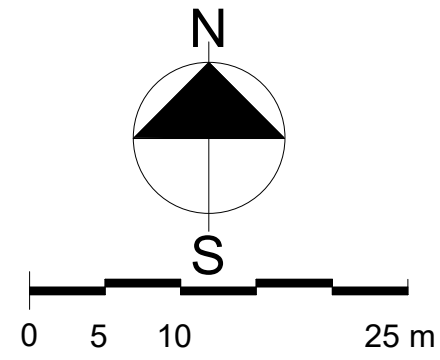

Roberts Limbrick

03333 405 500
mail@robertslimbrick.com
robertslimbrick.com

Registered Office England No. 09558029

Project Name

Trowbridge Leisure Centre

Client Name

Alliance Leisure

Drawing Title

Site Setup Plan

Scale	Project No.
1 : 500 • A1	11120

Status	Purpose Of Issue
A3	Issued for Planning

Project	Org	Vol	Level	Form	Role
11120	• RL	• XX	• ZZ	• DR	• A

Number	Revision
F0008	C06