



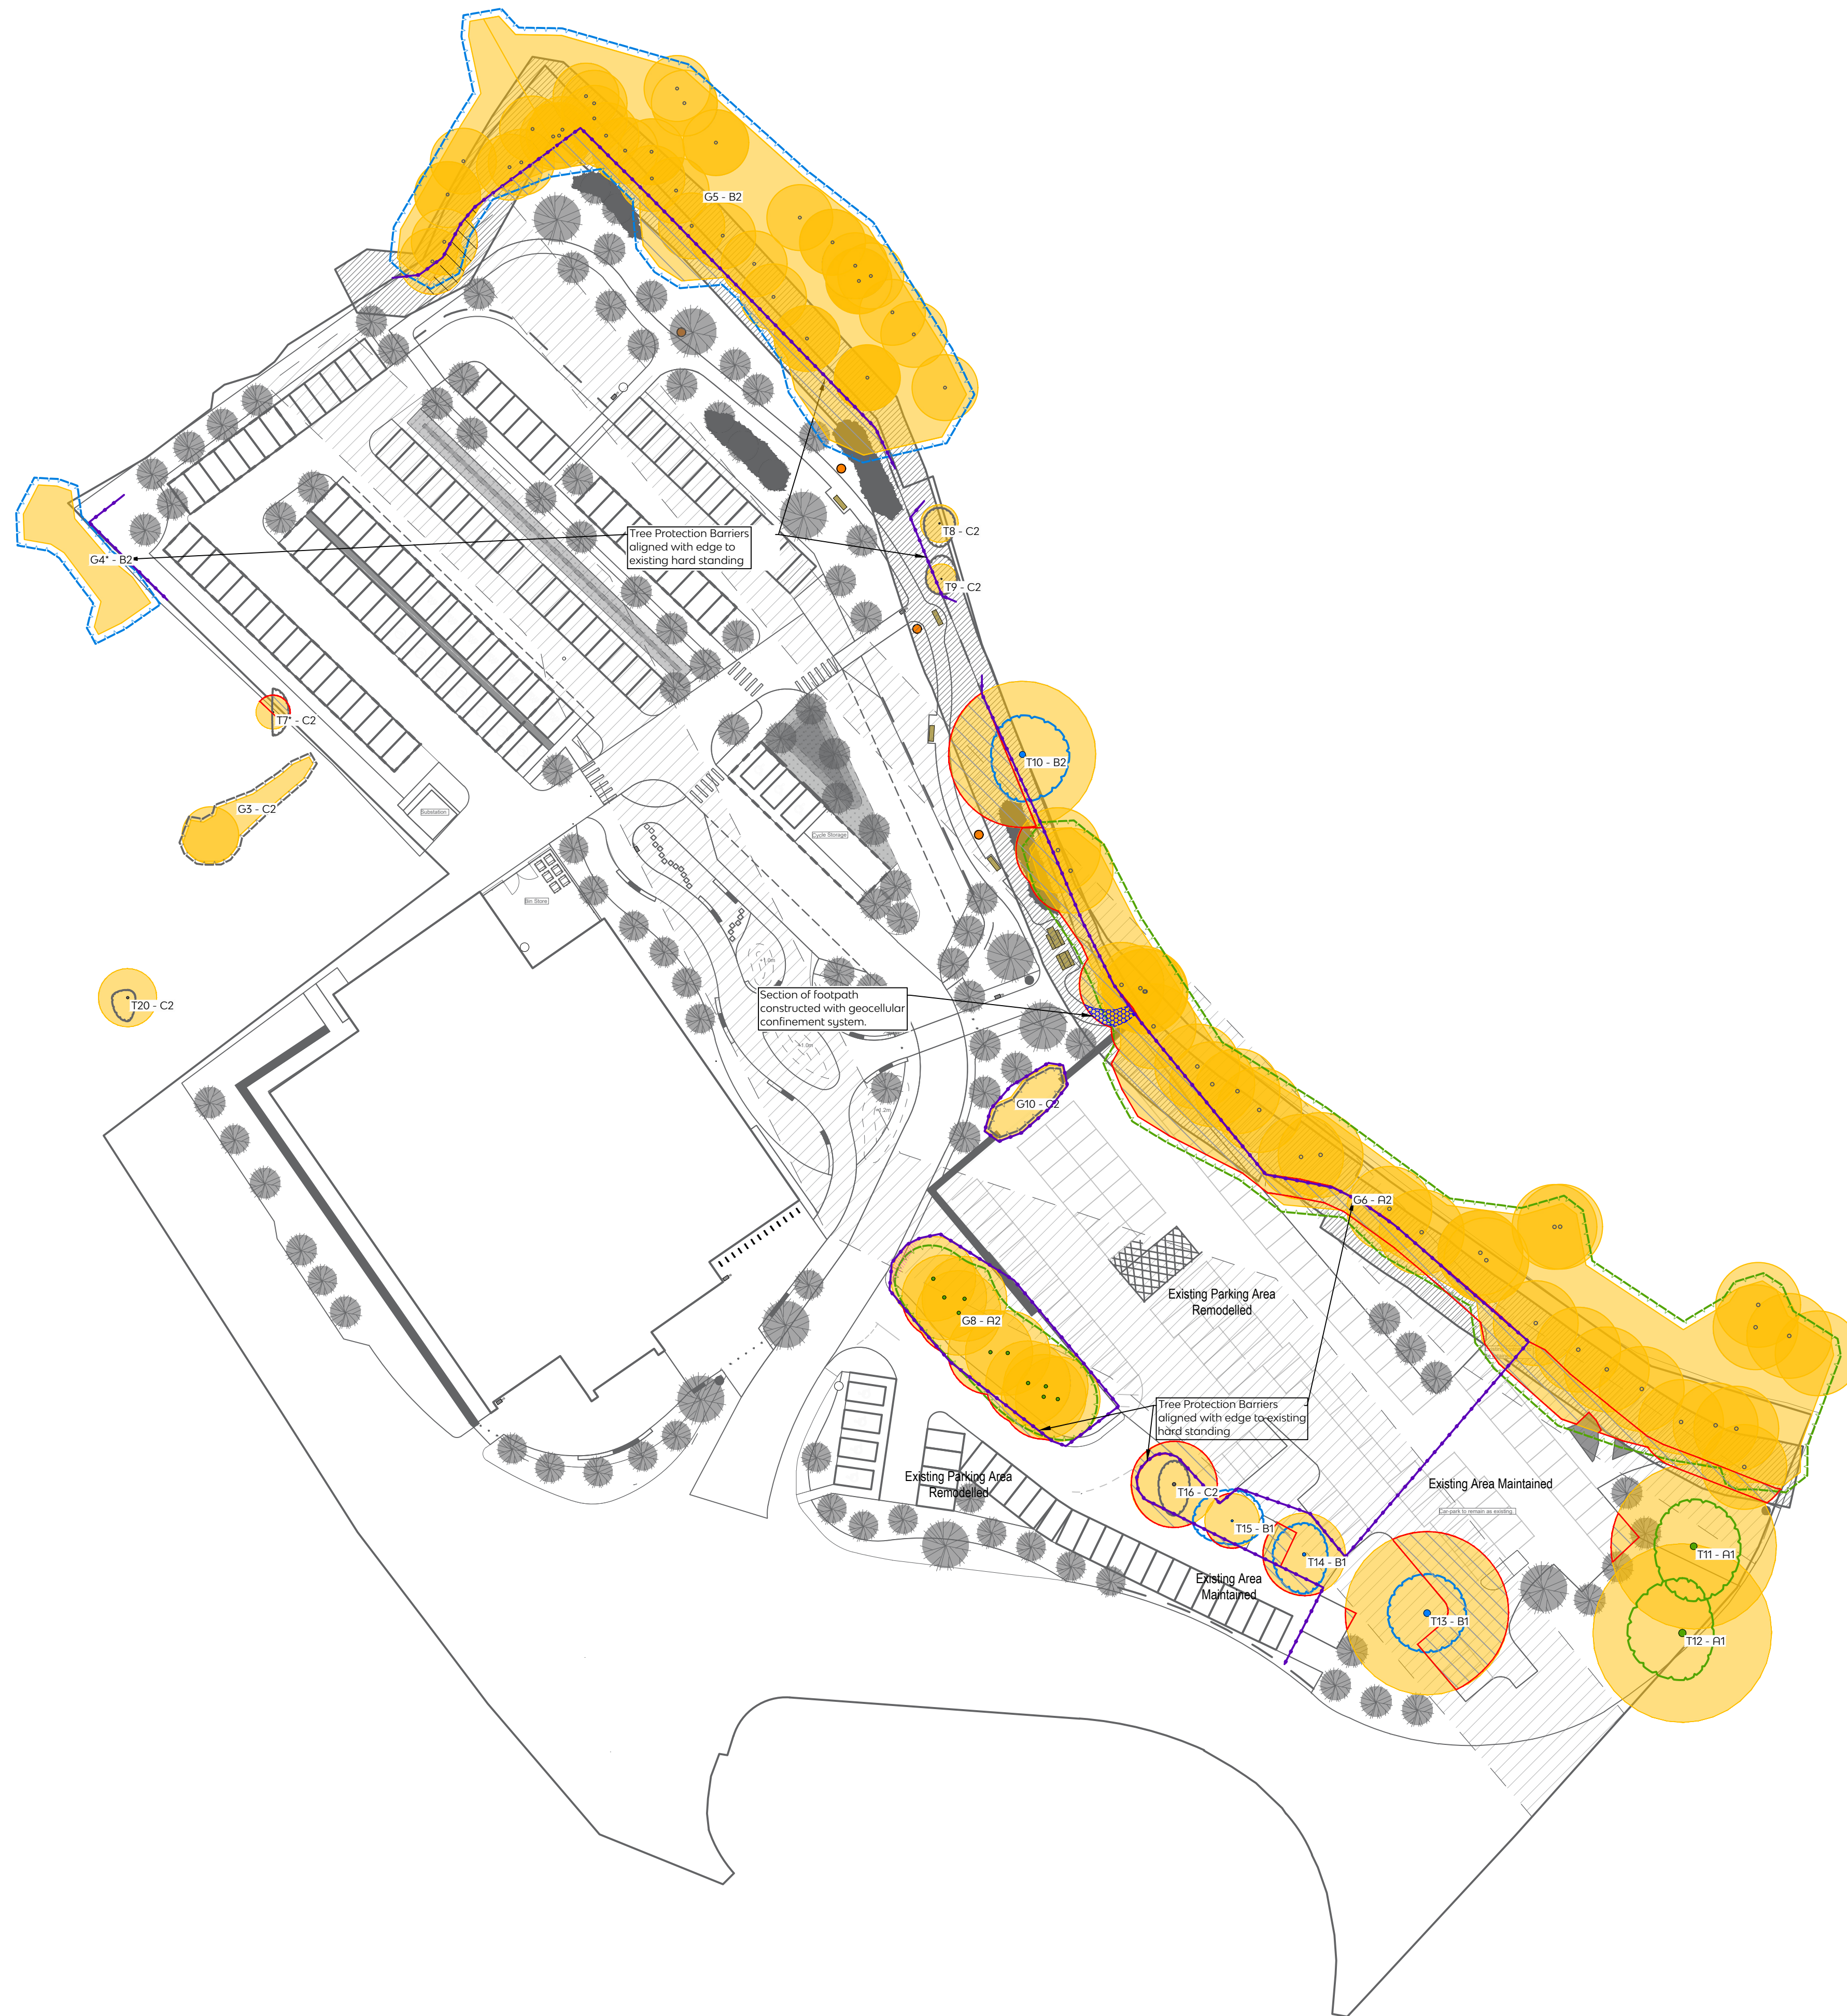


- Category A - Trees of High Quality and Value
- Category B - Trees of Moderate Quality and Value
- Category C - Trees of Low Quality and Value
- Root Protection Areas
- Existing hard-surfacing within plotted RPA
- Tree Protection Barrier Locations
- Above-soil surfacing within RPAs

*Denotes trees and groups not identified on topographical survey. Locations approximated using measurements taken on site.

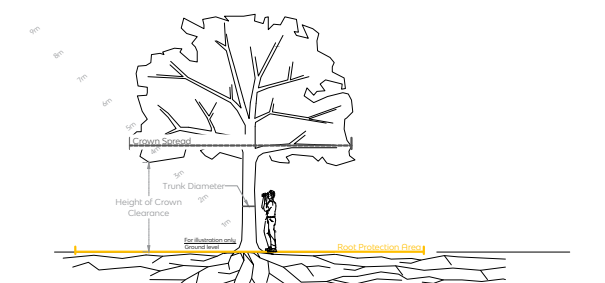

E	Layout update	12.02.2026
D	Layout update	12.02.2026
C	Layout alignment update	09.01.2025
B	Protection added to T10 & G6	21.11.2024
A	Layout update	04.09.2024
Rev	Description	Date

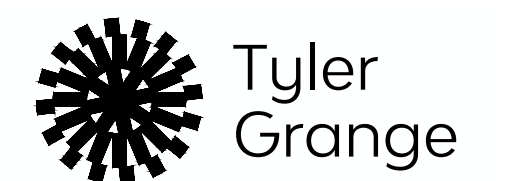

Head Office: 97 Icknield Street, Hockley,
Birmingham, B18 6RU
E: info@tylergrange.co.uk
W: www.tylergrange.co.uk

Project title
Trowbridge Leisure Centre

Drawing title
Tree Protection Plan

Scale 1:500 @ A1
Date 12.02.2026
Drawn AS
Checked RM

Drawing number 16262_P04
Revision E

This document should not be relied on or used in circumstances other than those for which it was prepared and for which Tyler Grange was appointed.

Tyler Grange accepts no responsibility for this document to any other party other than the person by whom it was appointed.

Tyler Grange Group Limited
Copyright © Tyler Grange Group Limited 2024

