
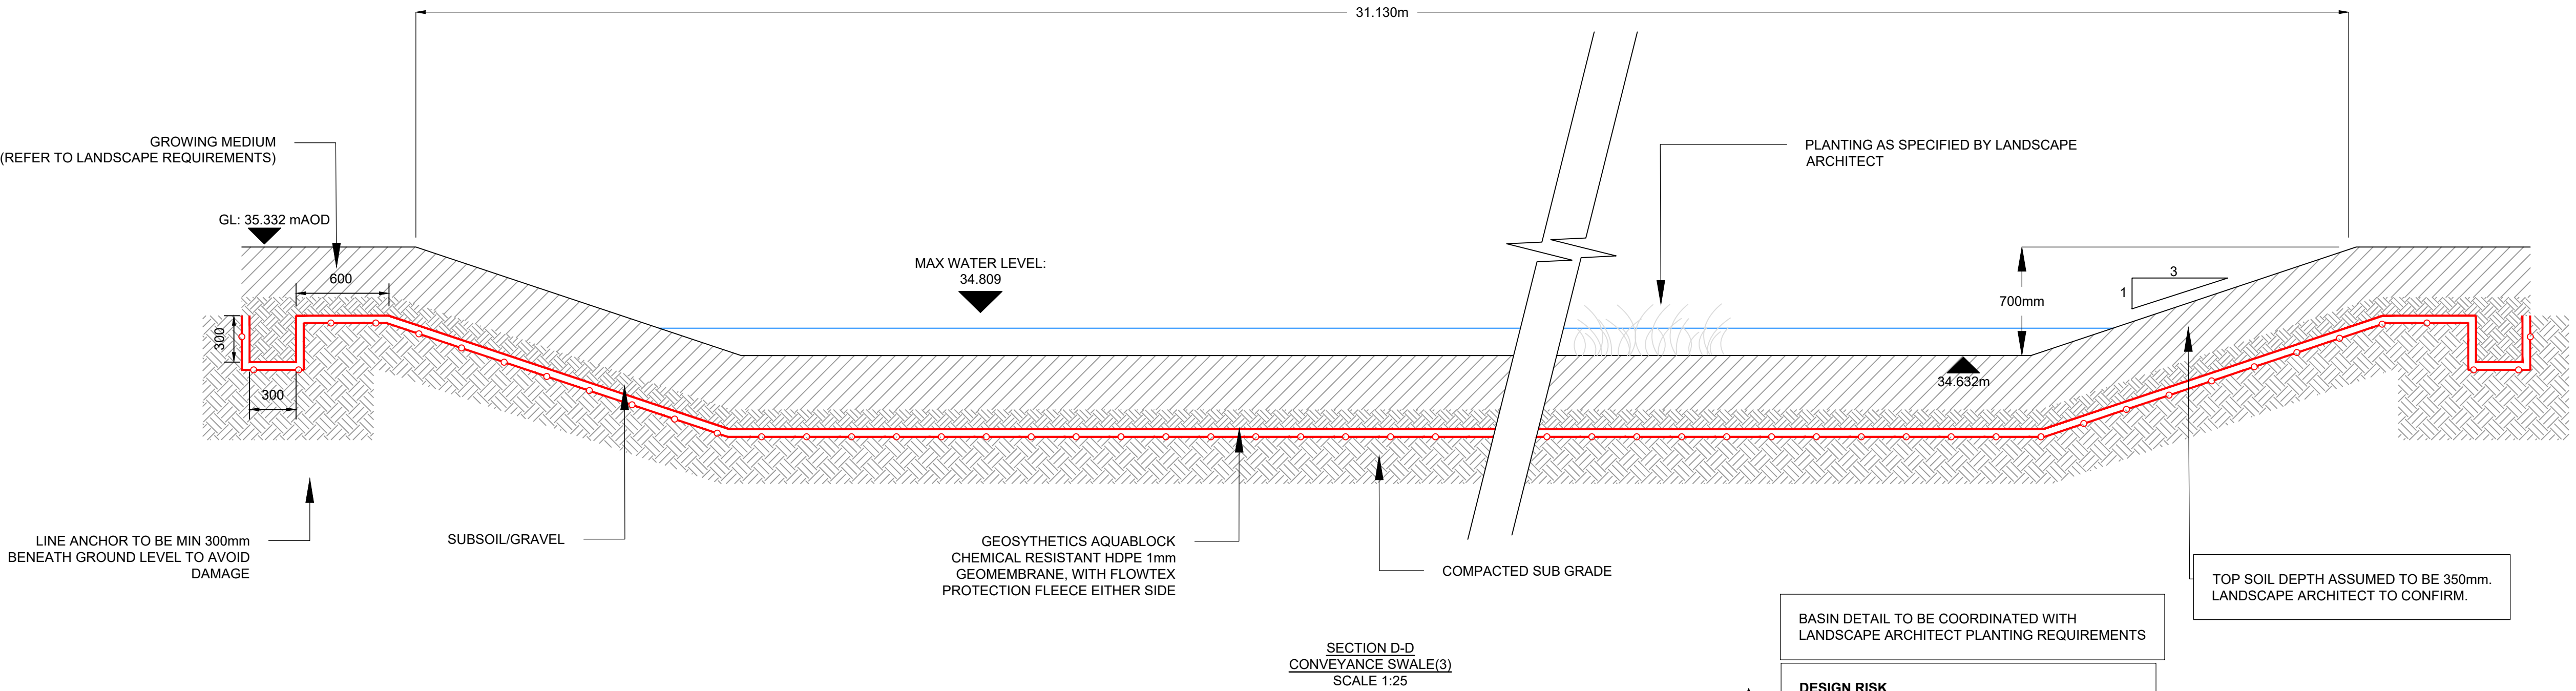


NOTES

1. All dimensions are to be checked on site before the commencement of works. Any discrepancies are to be reported to the Architect & Engineer for verification. Figured dimensions only are to be taken from this drawing.
2. The DWG file is issued for the purposes of coordination only and do not represent formal drawing issue and are not to be reprinted in any form. Formal issue of drawings is via DWF, Adobe PDF files and/or hard copies and their associated information issue sheets.
3. Note that all care has been taken with the export of DWG files and their content, but we recommend that you make due dimensional checks before using any DWG file information. Any errors found are to be reported to Hydrock immediately.

Refer to *TLC-HYD-00-ZZ-DR-C-7000/7001* for section locations

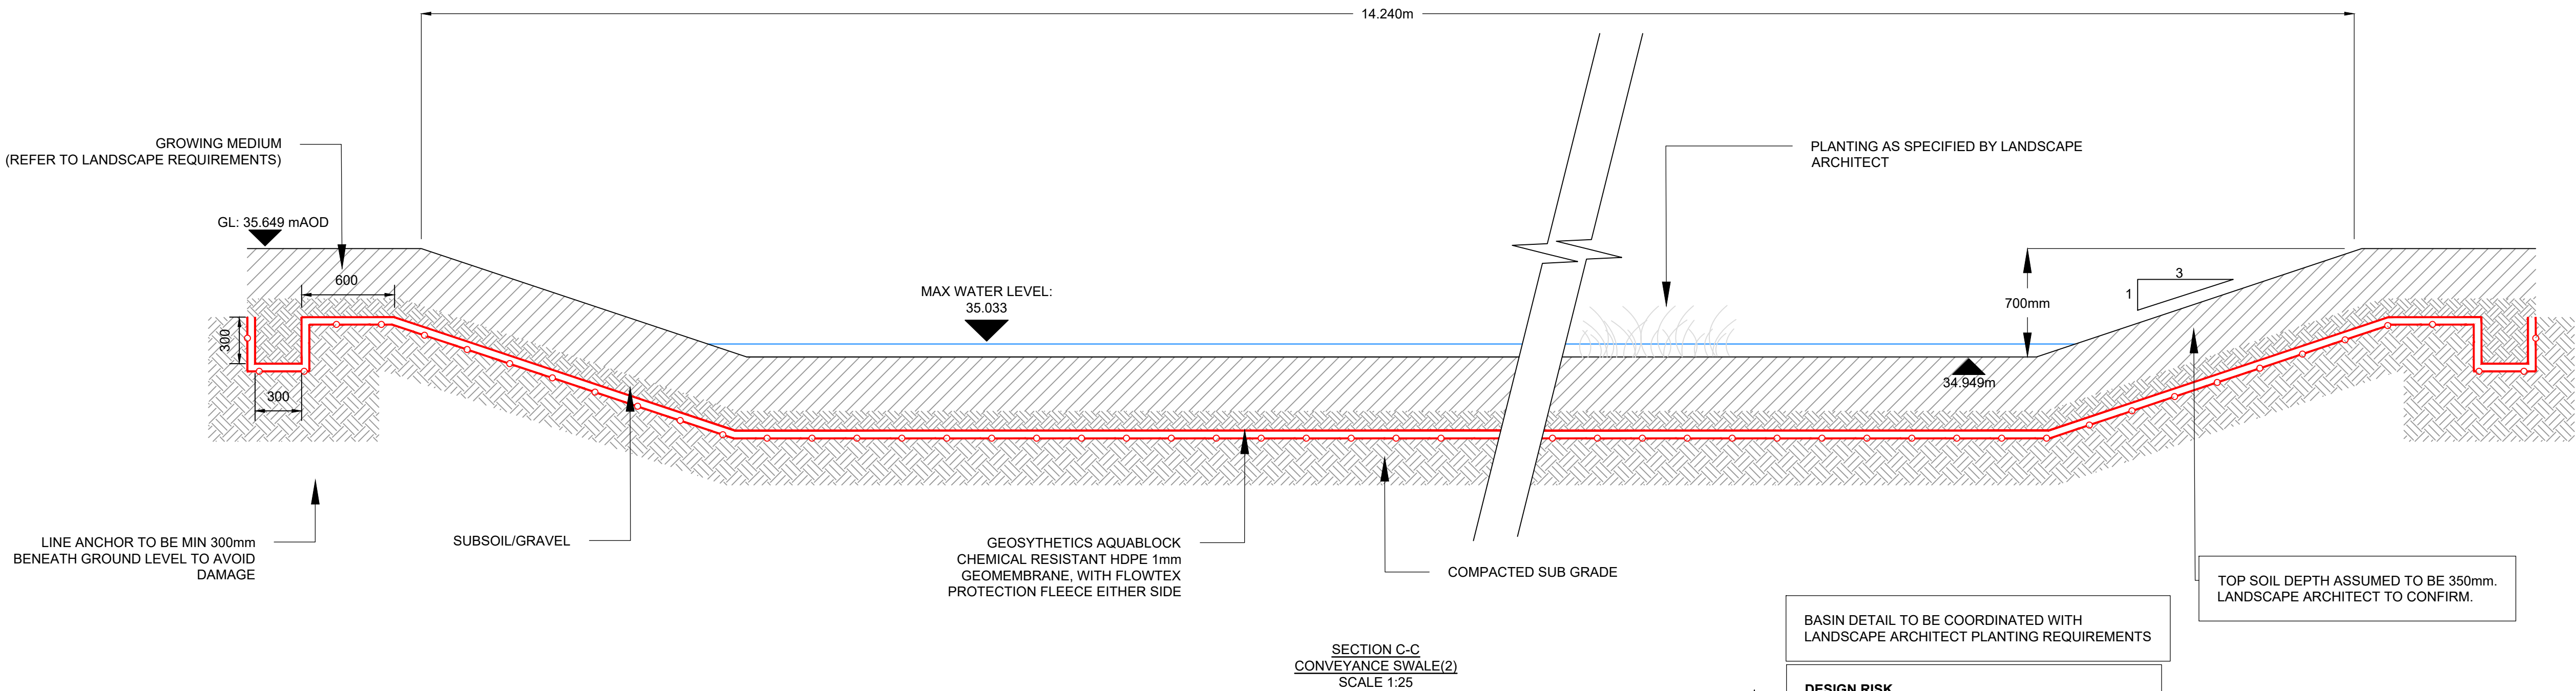

PO1	FOR INFORMATION					
	K.ARSLAN	06/05/25	H.MILLER	06/05/25	H.MILLER	06/05/25
REV	REVISION NOTES/COMMENTS					
	DRAWN BY	DATE	CHECKED BY	DATE	APPROVED BY	DATE
Hydrock Merchants' House North Wapping Road Bristol BS1 4RW t: +44 (0)117 945 9225 e: bristolcentral@hydrock.com						
CLIENT PELLIKAAN						
PROJECT TROWBRIDGE LEISURE CENTRE						
TITLE DRAINAGE DETAILS SHEET 5						
HYDROCK PROJECT NO. C-31436-C				SCALE @ A1 AS SHOWN		
STATUS DESCRIPTION FOR INFORMATION						STATUS S2
DRAWING NO. (PROJECT CODE-ORIGINATOR-ZONE-LEVEL-TYPE-ROLE-NUMBER) TLC-HYD-00-ZZ-DR-C-7105						REVISION P01