


NOTES

- Refer to *TLC-HYD-00-ZZ-DR-C-7000/7001* for section locations

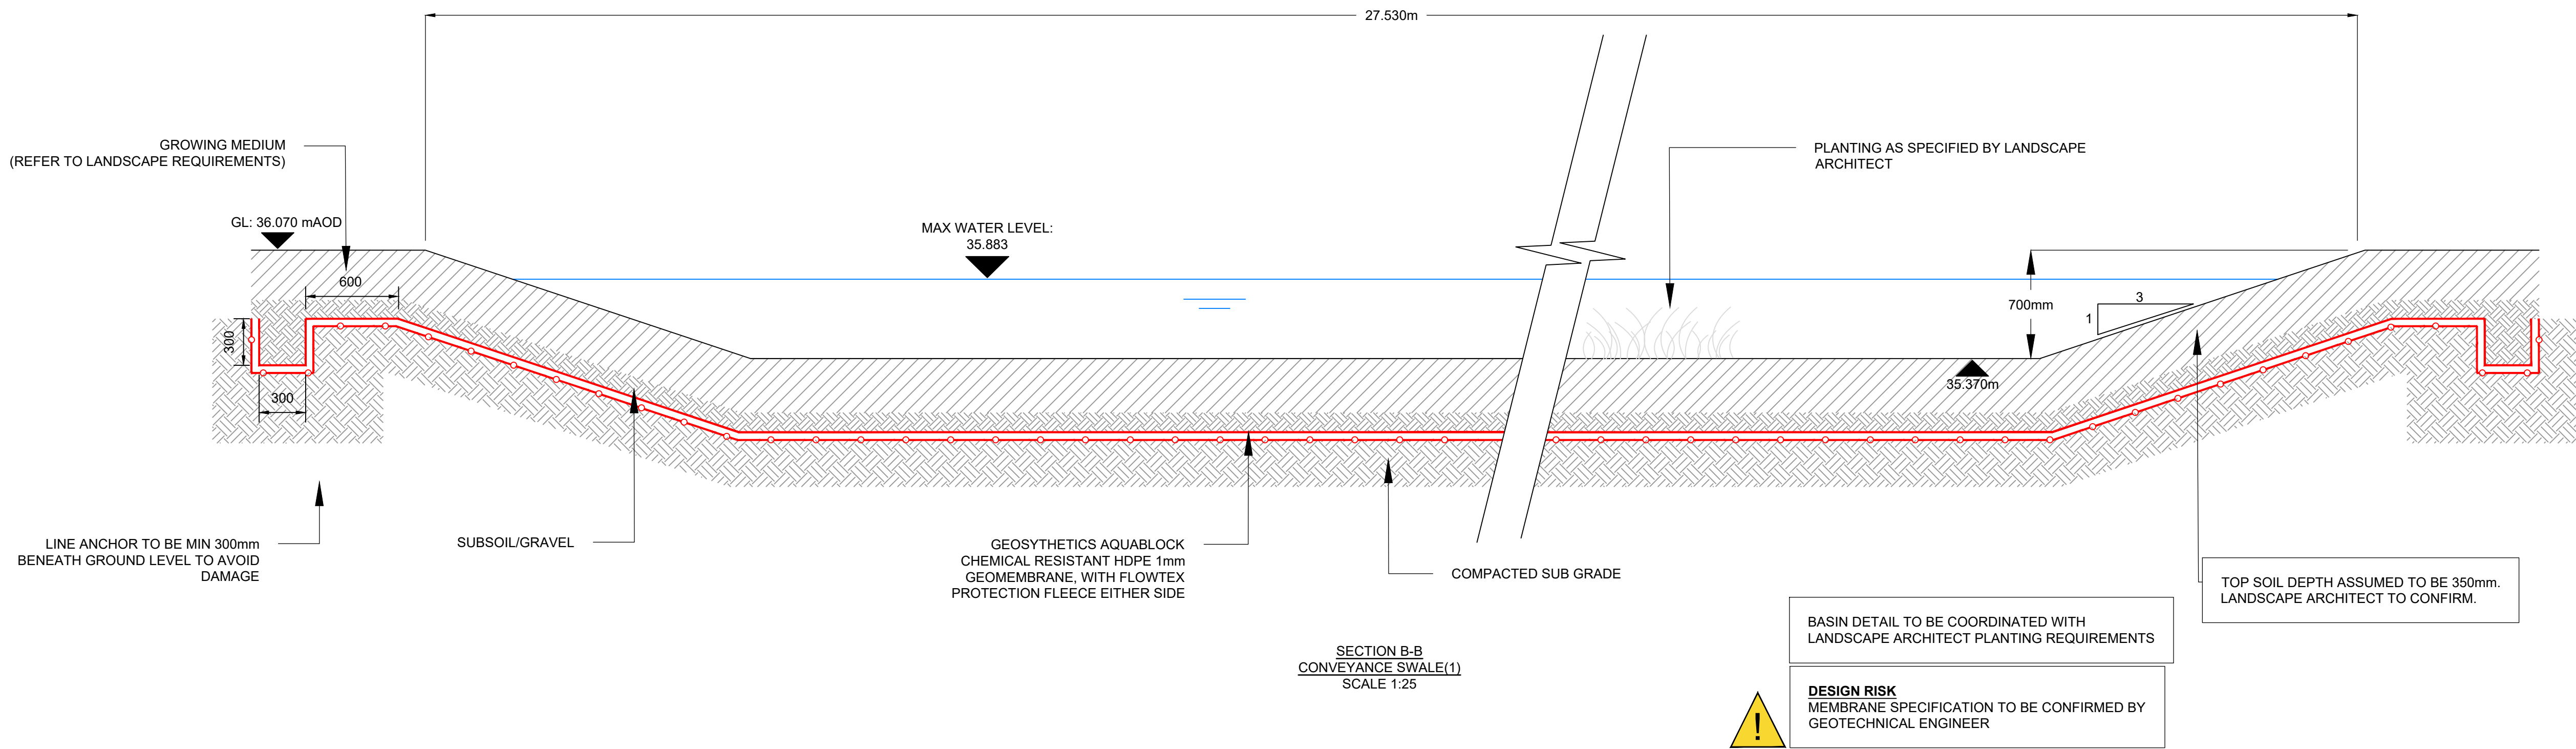

Hydrock

 Merchants' House North
Wapping Road
Bristol
BS1 4RW
t: +44 (0)117 945 9225
e: bristolcentral@hydrock.com

PELLIKAAN

TROWBRIDGE LEISURE CENTRE

DRAINAGE DETAILS
SHEET 5

DRAWING NO. (PROJECT CODE-ORIGINATOR-ZONE-LEVEL-TYPE-ROLE-NUMBER)	REVISION
TLC-HYD-00-ZZ-DR-C-7104	P01