


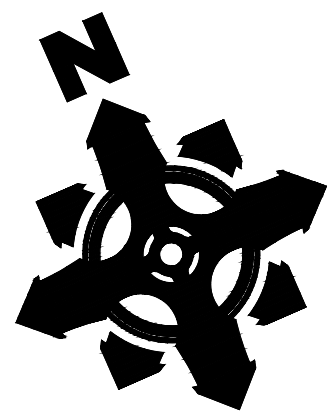


KEY

- ASPHALT
- BUILDING
- SMALL SET BLOCK PAVING
- LANDSCAPING
- GRASS
- CONCRETE


- HYC300 CHARGER AND BOLLARDS
- HYC150 CHARGER AND BOLLARDS

- UNDERGROUND CABLE ROUTE


NEW AREA OF DEVELOPMENT WITHIN LANDSCAPED AREA
FEEDER PILLAR 4.0m²
SUBSTATION 16.0m²
TOTAL 20.0m²

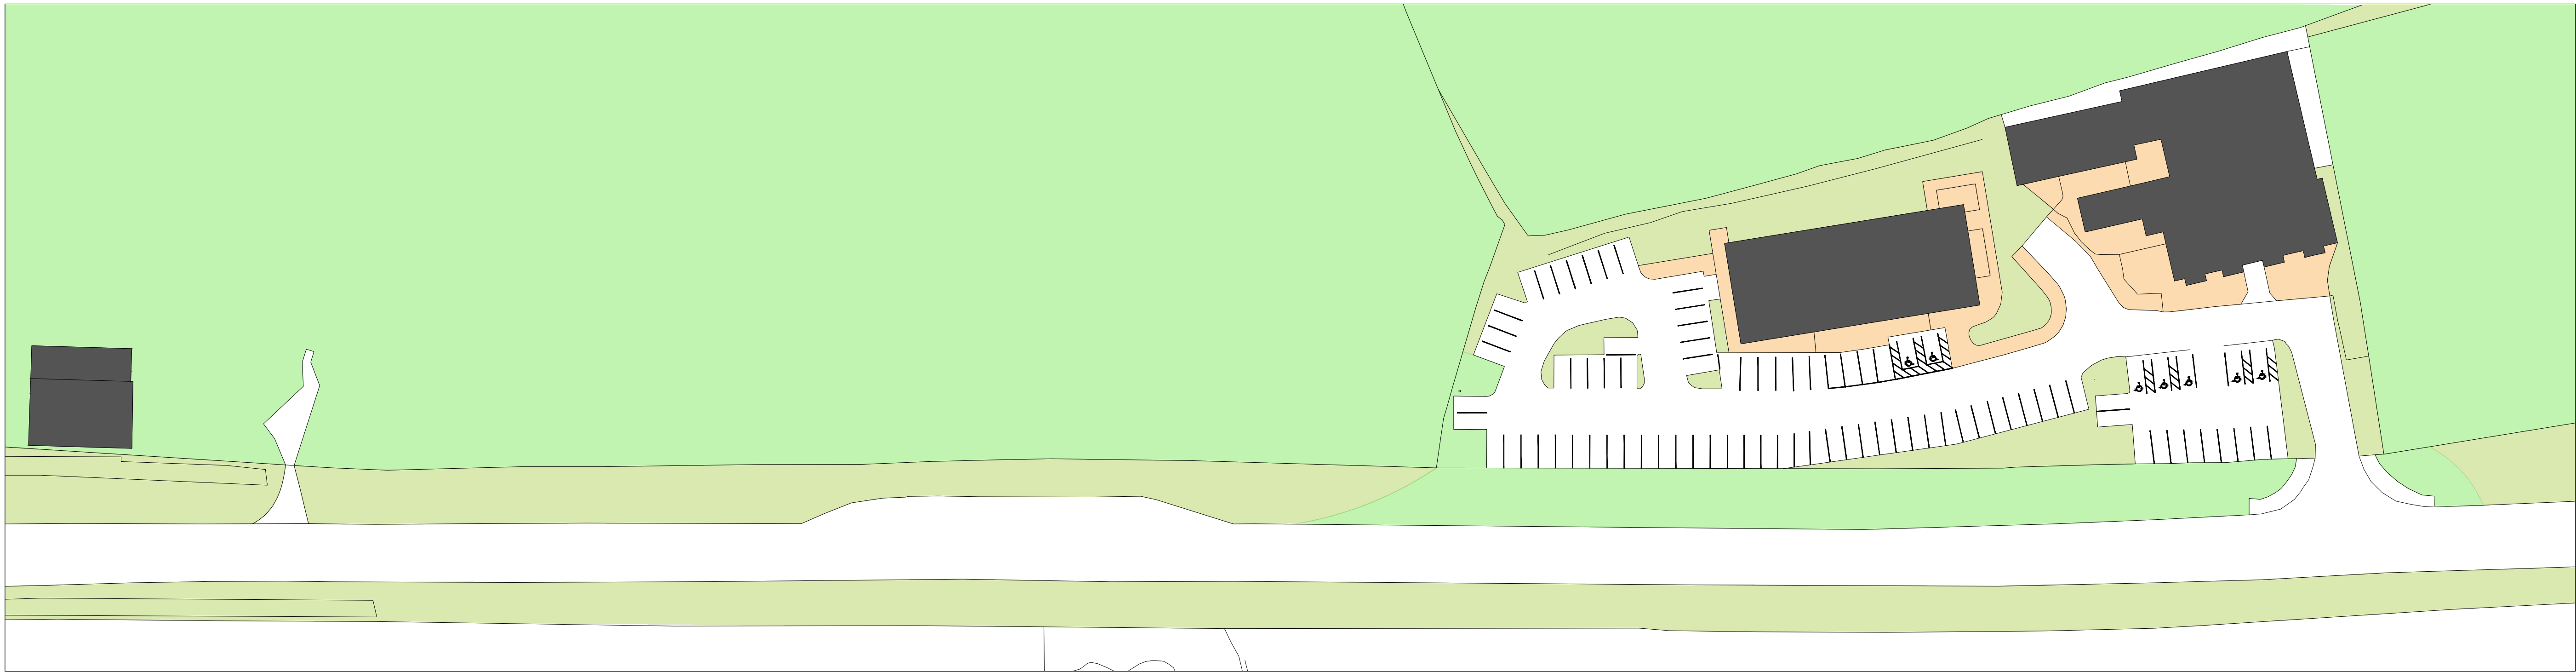

EXISTING

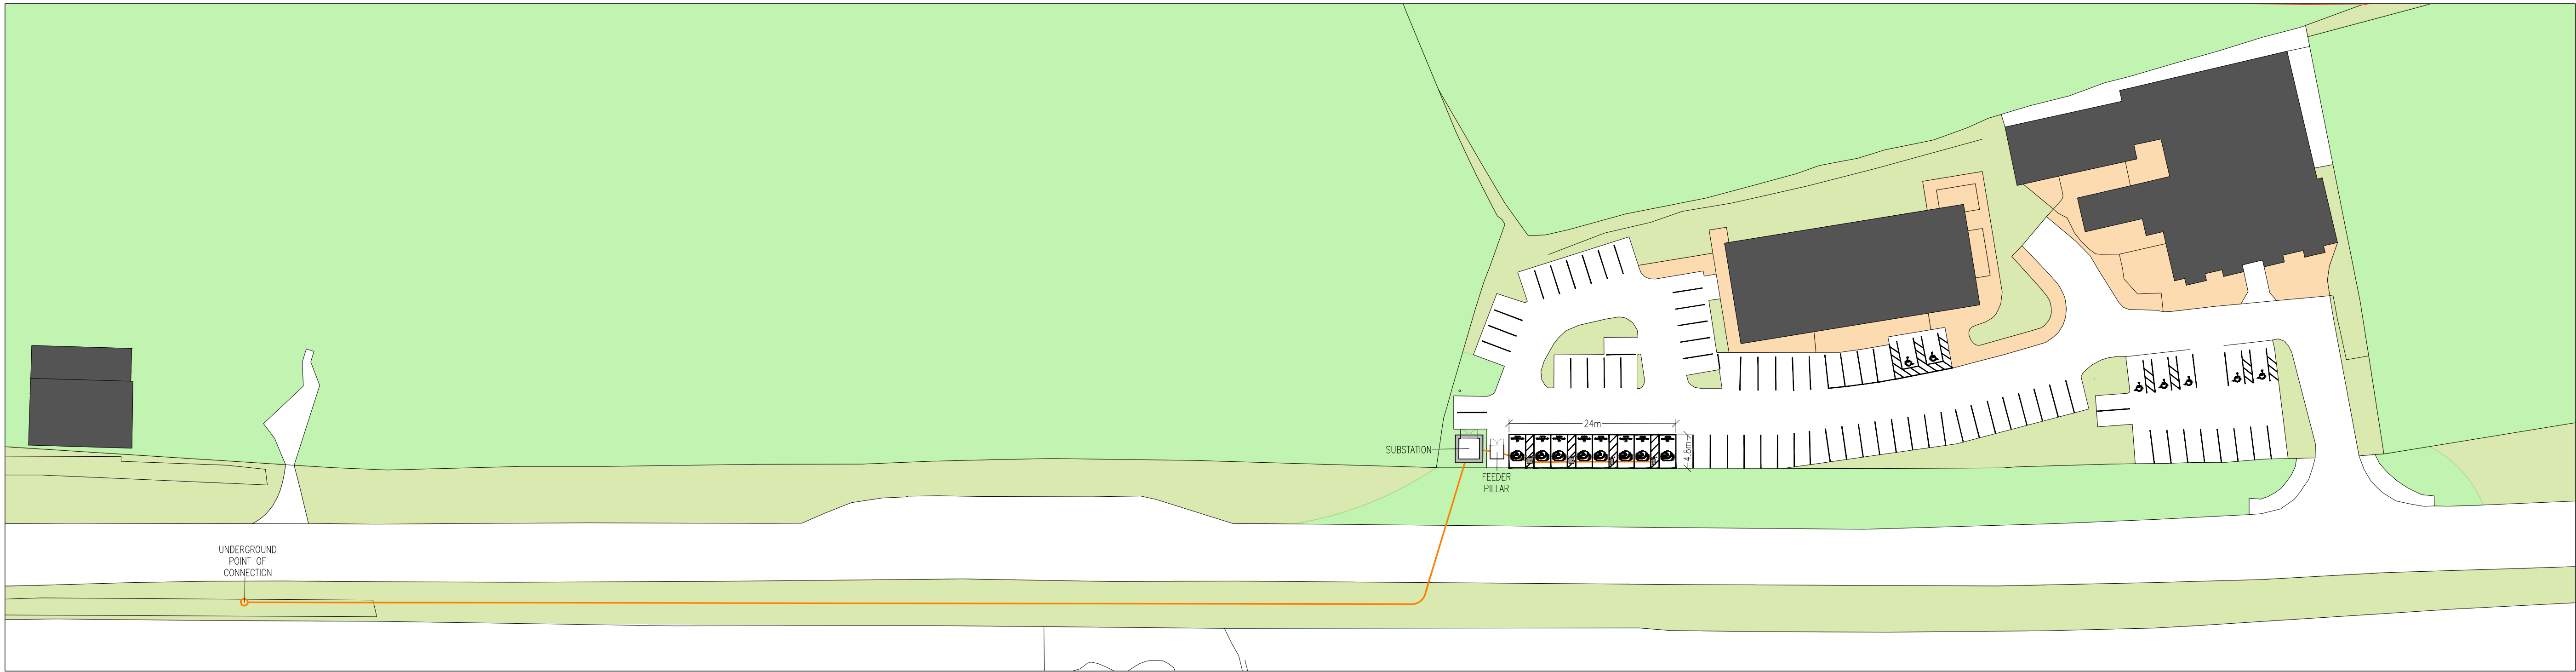

PROPOSED

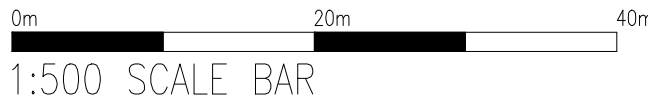

REV	DESCRIPTION		REV BY	APP	DATE
A	GENERAL REVISIONS		KP	AT	11.11.25
ADDRESS THE CHURCHHILL SWINDON RD, ROYAL WOOTTON BASSETT, SWINDON SN4 8ET	PROJECT NAME	DRAWN BY	 RAW CHARGING NETWORK LTD 43 PALACE STREET LONDON SW1E 5HL		
	THE CHURCHHILL	KP			
	DRAWING TITLE	SCALE (@ A1)			
	EXISTING AND PROPOSED BLOCK PLANS	1 TO 500			
DRAWING NO	REV				
A200267-2 101A 02	A				