
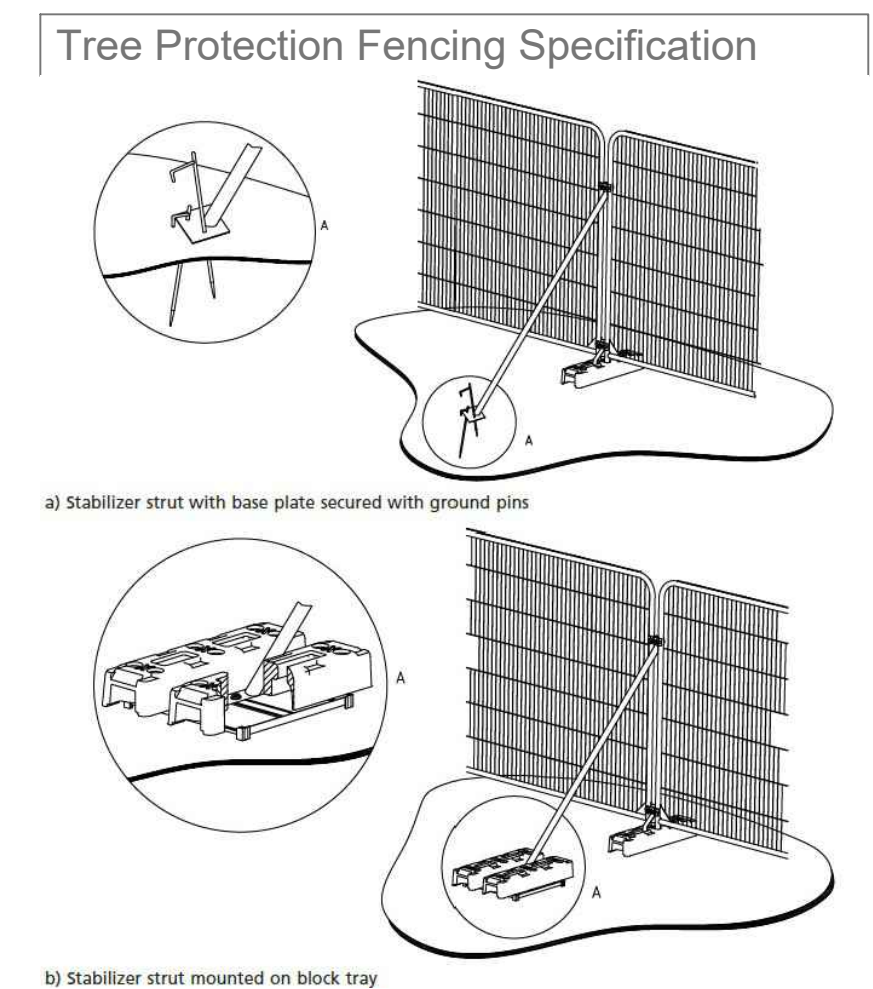
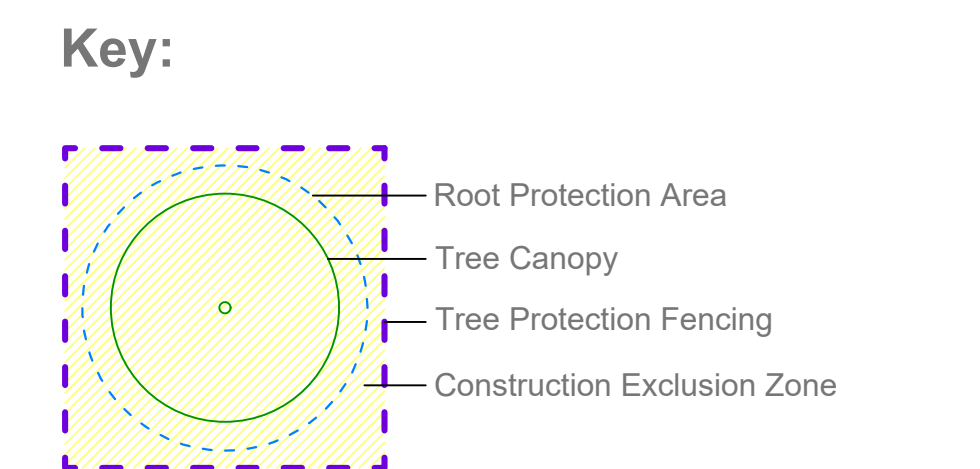


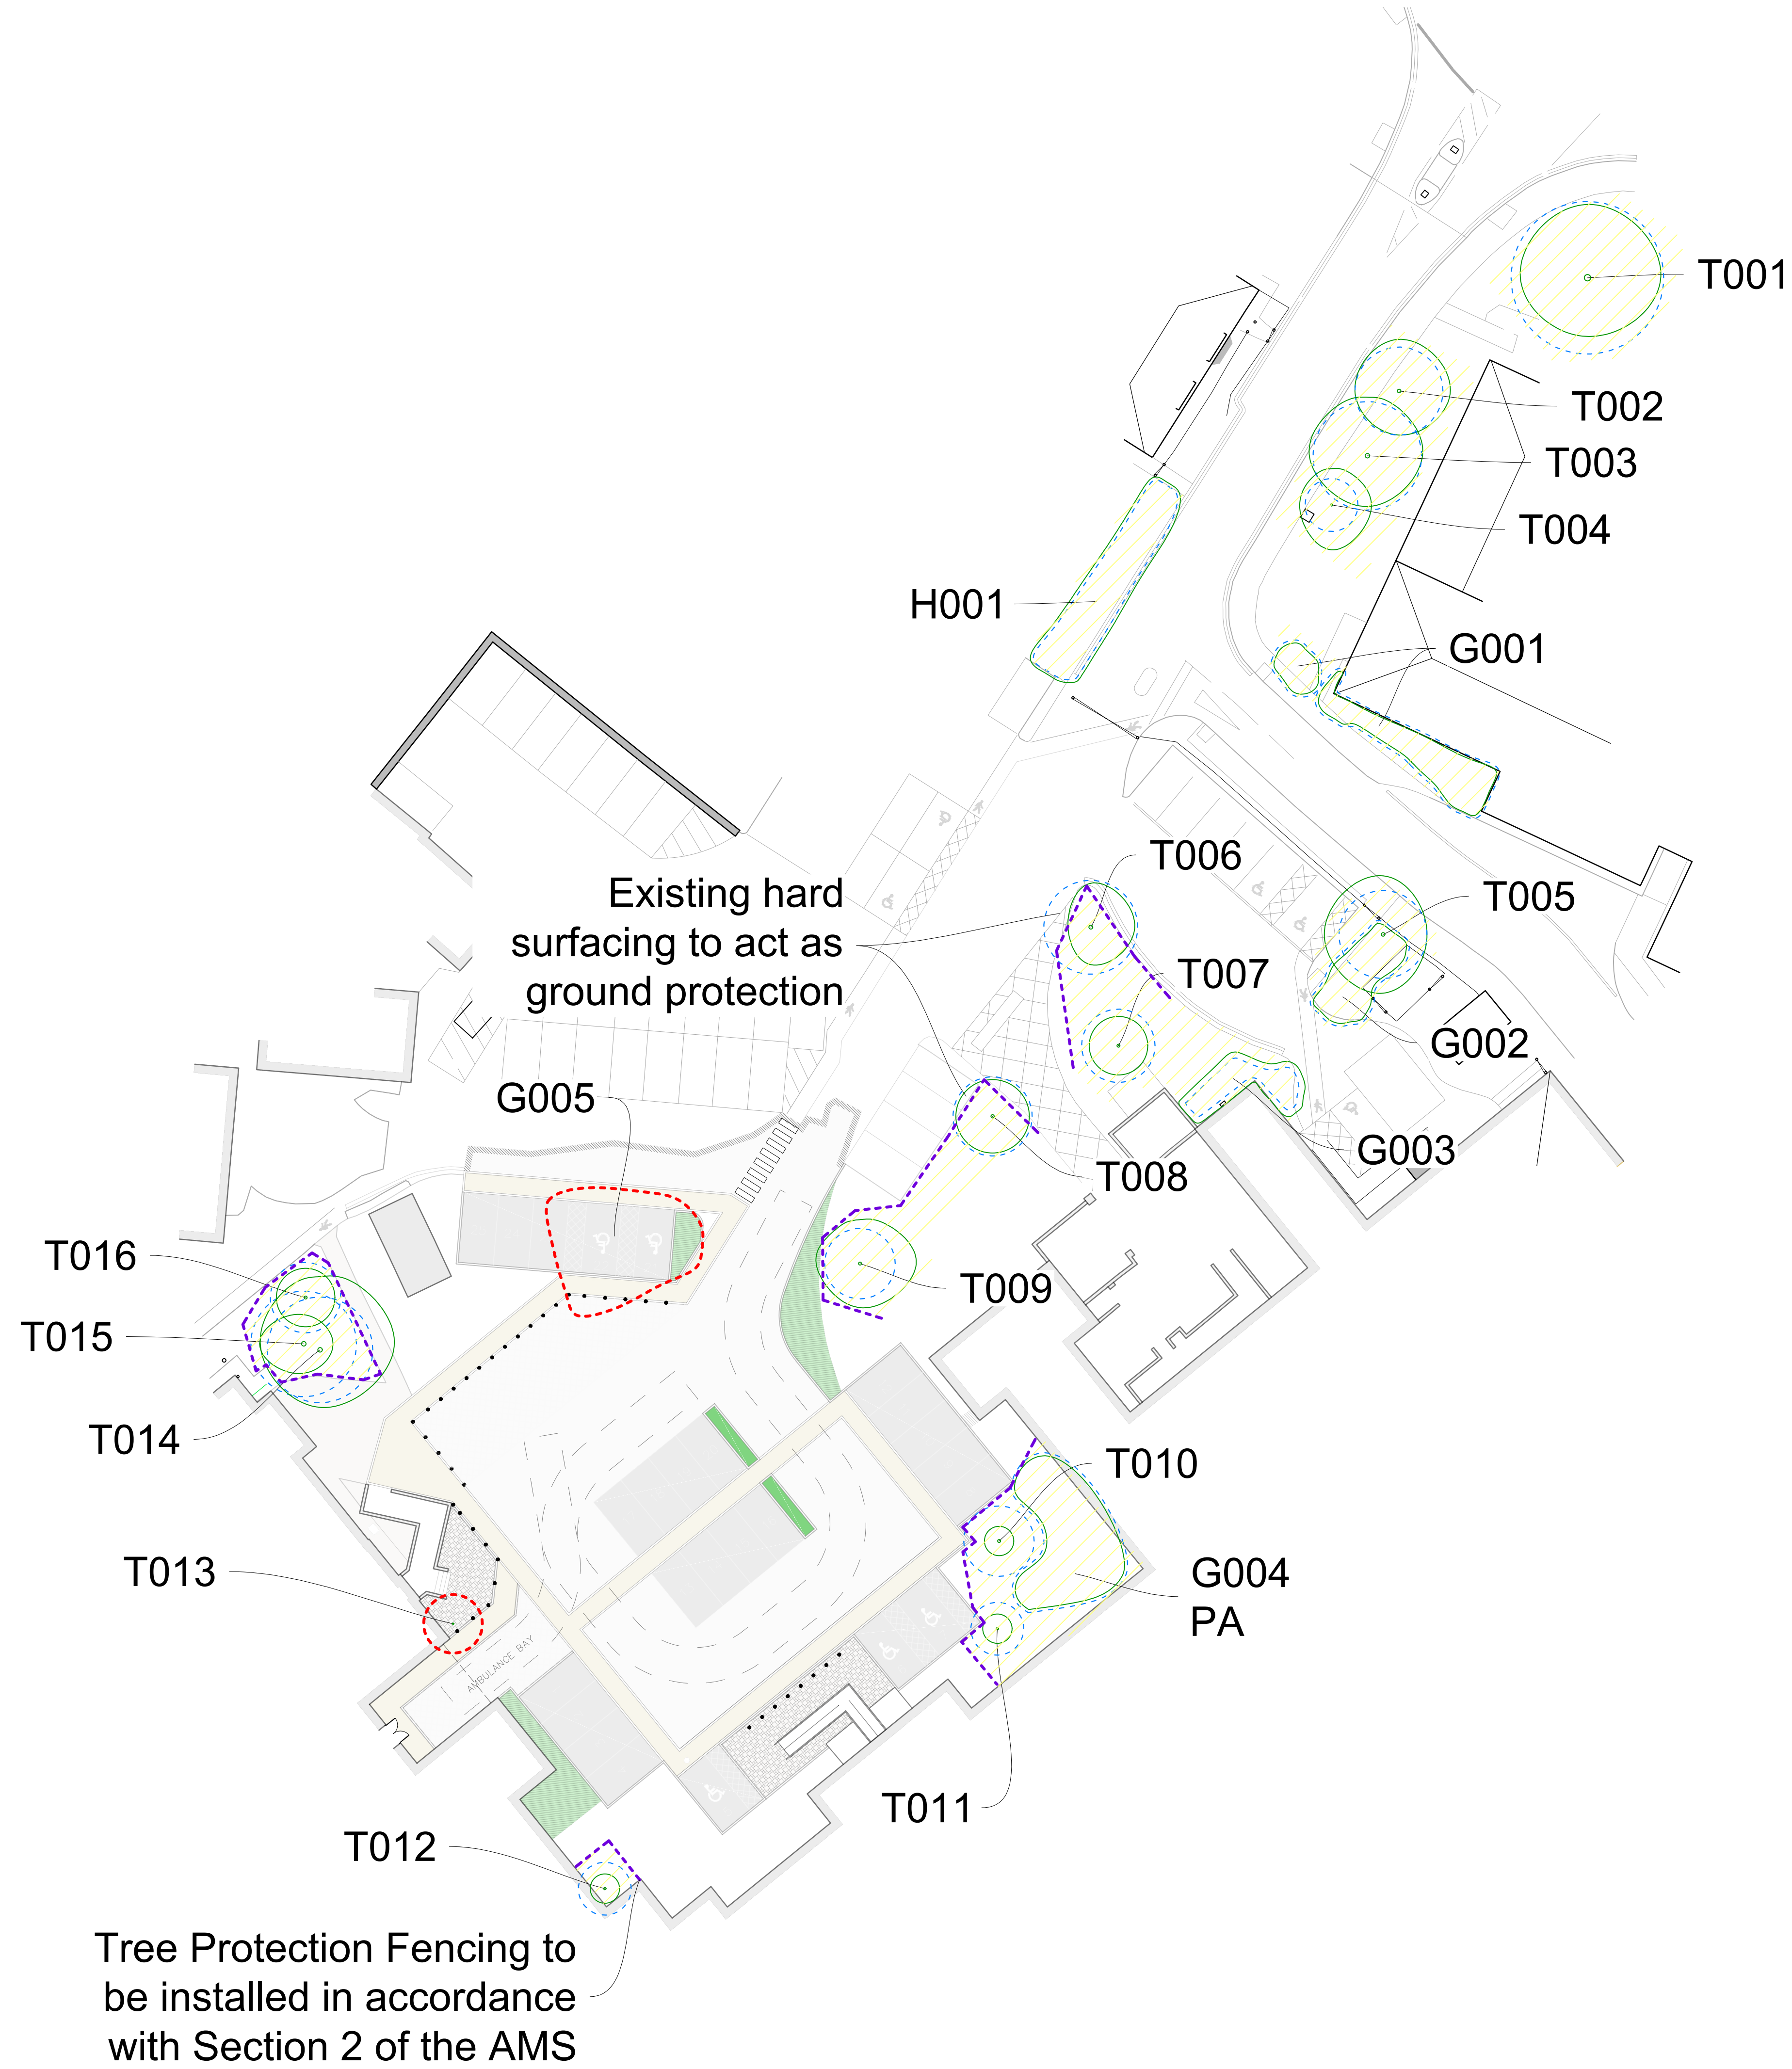

Scale @ A1: 1:250

Drawing should be viewed in colour.

Location of trees suffixed with PA (position approximate) have been estimated on site.

Drawing Title:
Tree Protection Plan

Project:
Melksham Community Hospital

Client:
Kendall Kingscott

Date:
27/01/2026

Drawing Number:
3209-TPP-MU

Drawn:
MU

Revision:
-

