


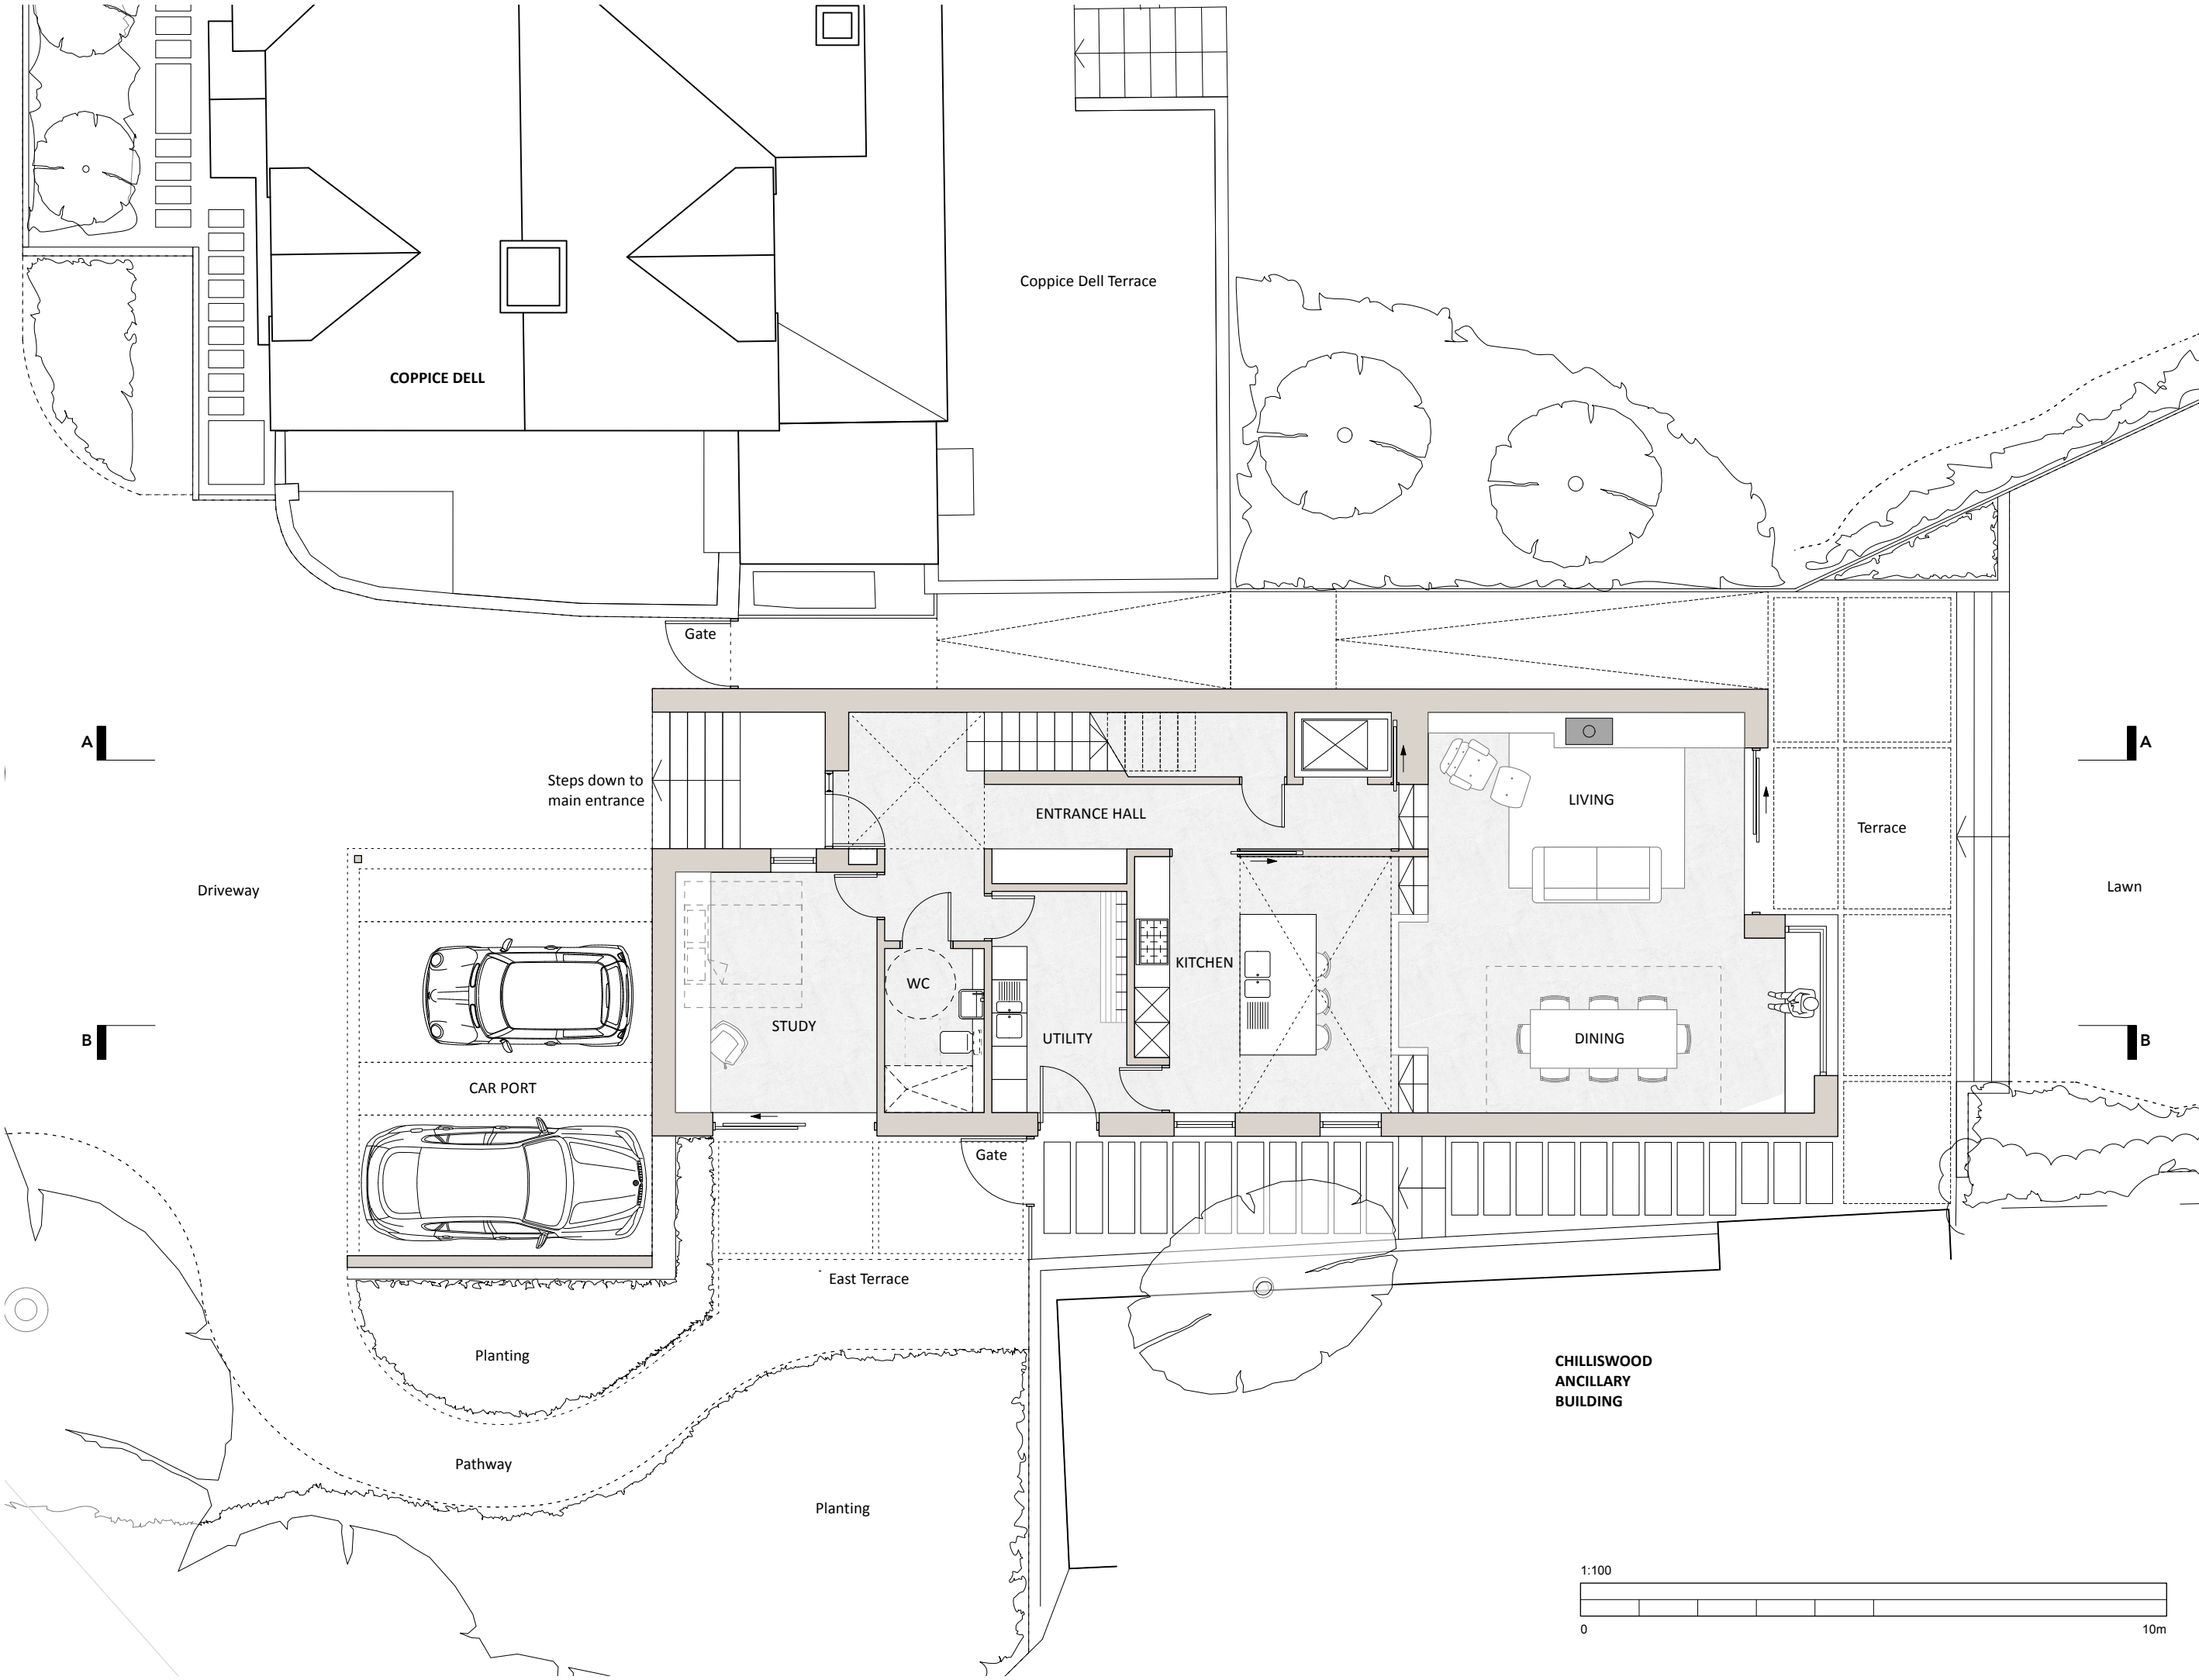

NOTES:

P1 Issued for Planning		JH	02/02/2026
#	DESCRIPTION	BY	DATE

**New House
Ground Floor
Plan
PROPOSED**

JOB NO - DRAWING NO.	REV.
----------------------	------

2507 - 3 101 **P1**


COPPICE DELL

SCALE @ A3: 1:100

LAST PLOT DATE: 02/02/2026

DRAWN BY: JH
CHECKED BY: XX

PLANNING

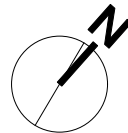

**EN SPACE
ARCHITECTS**