

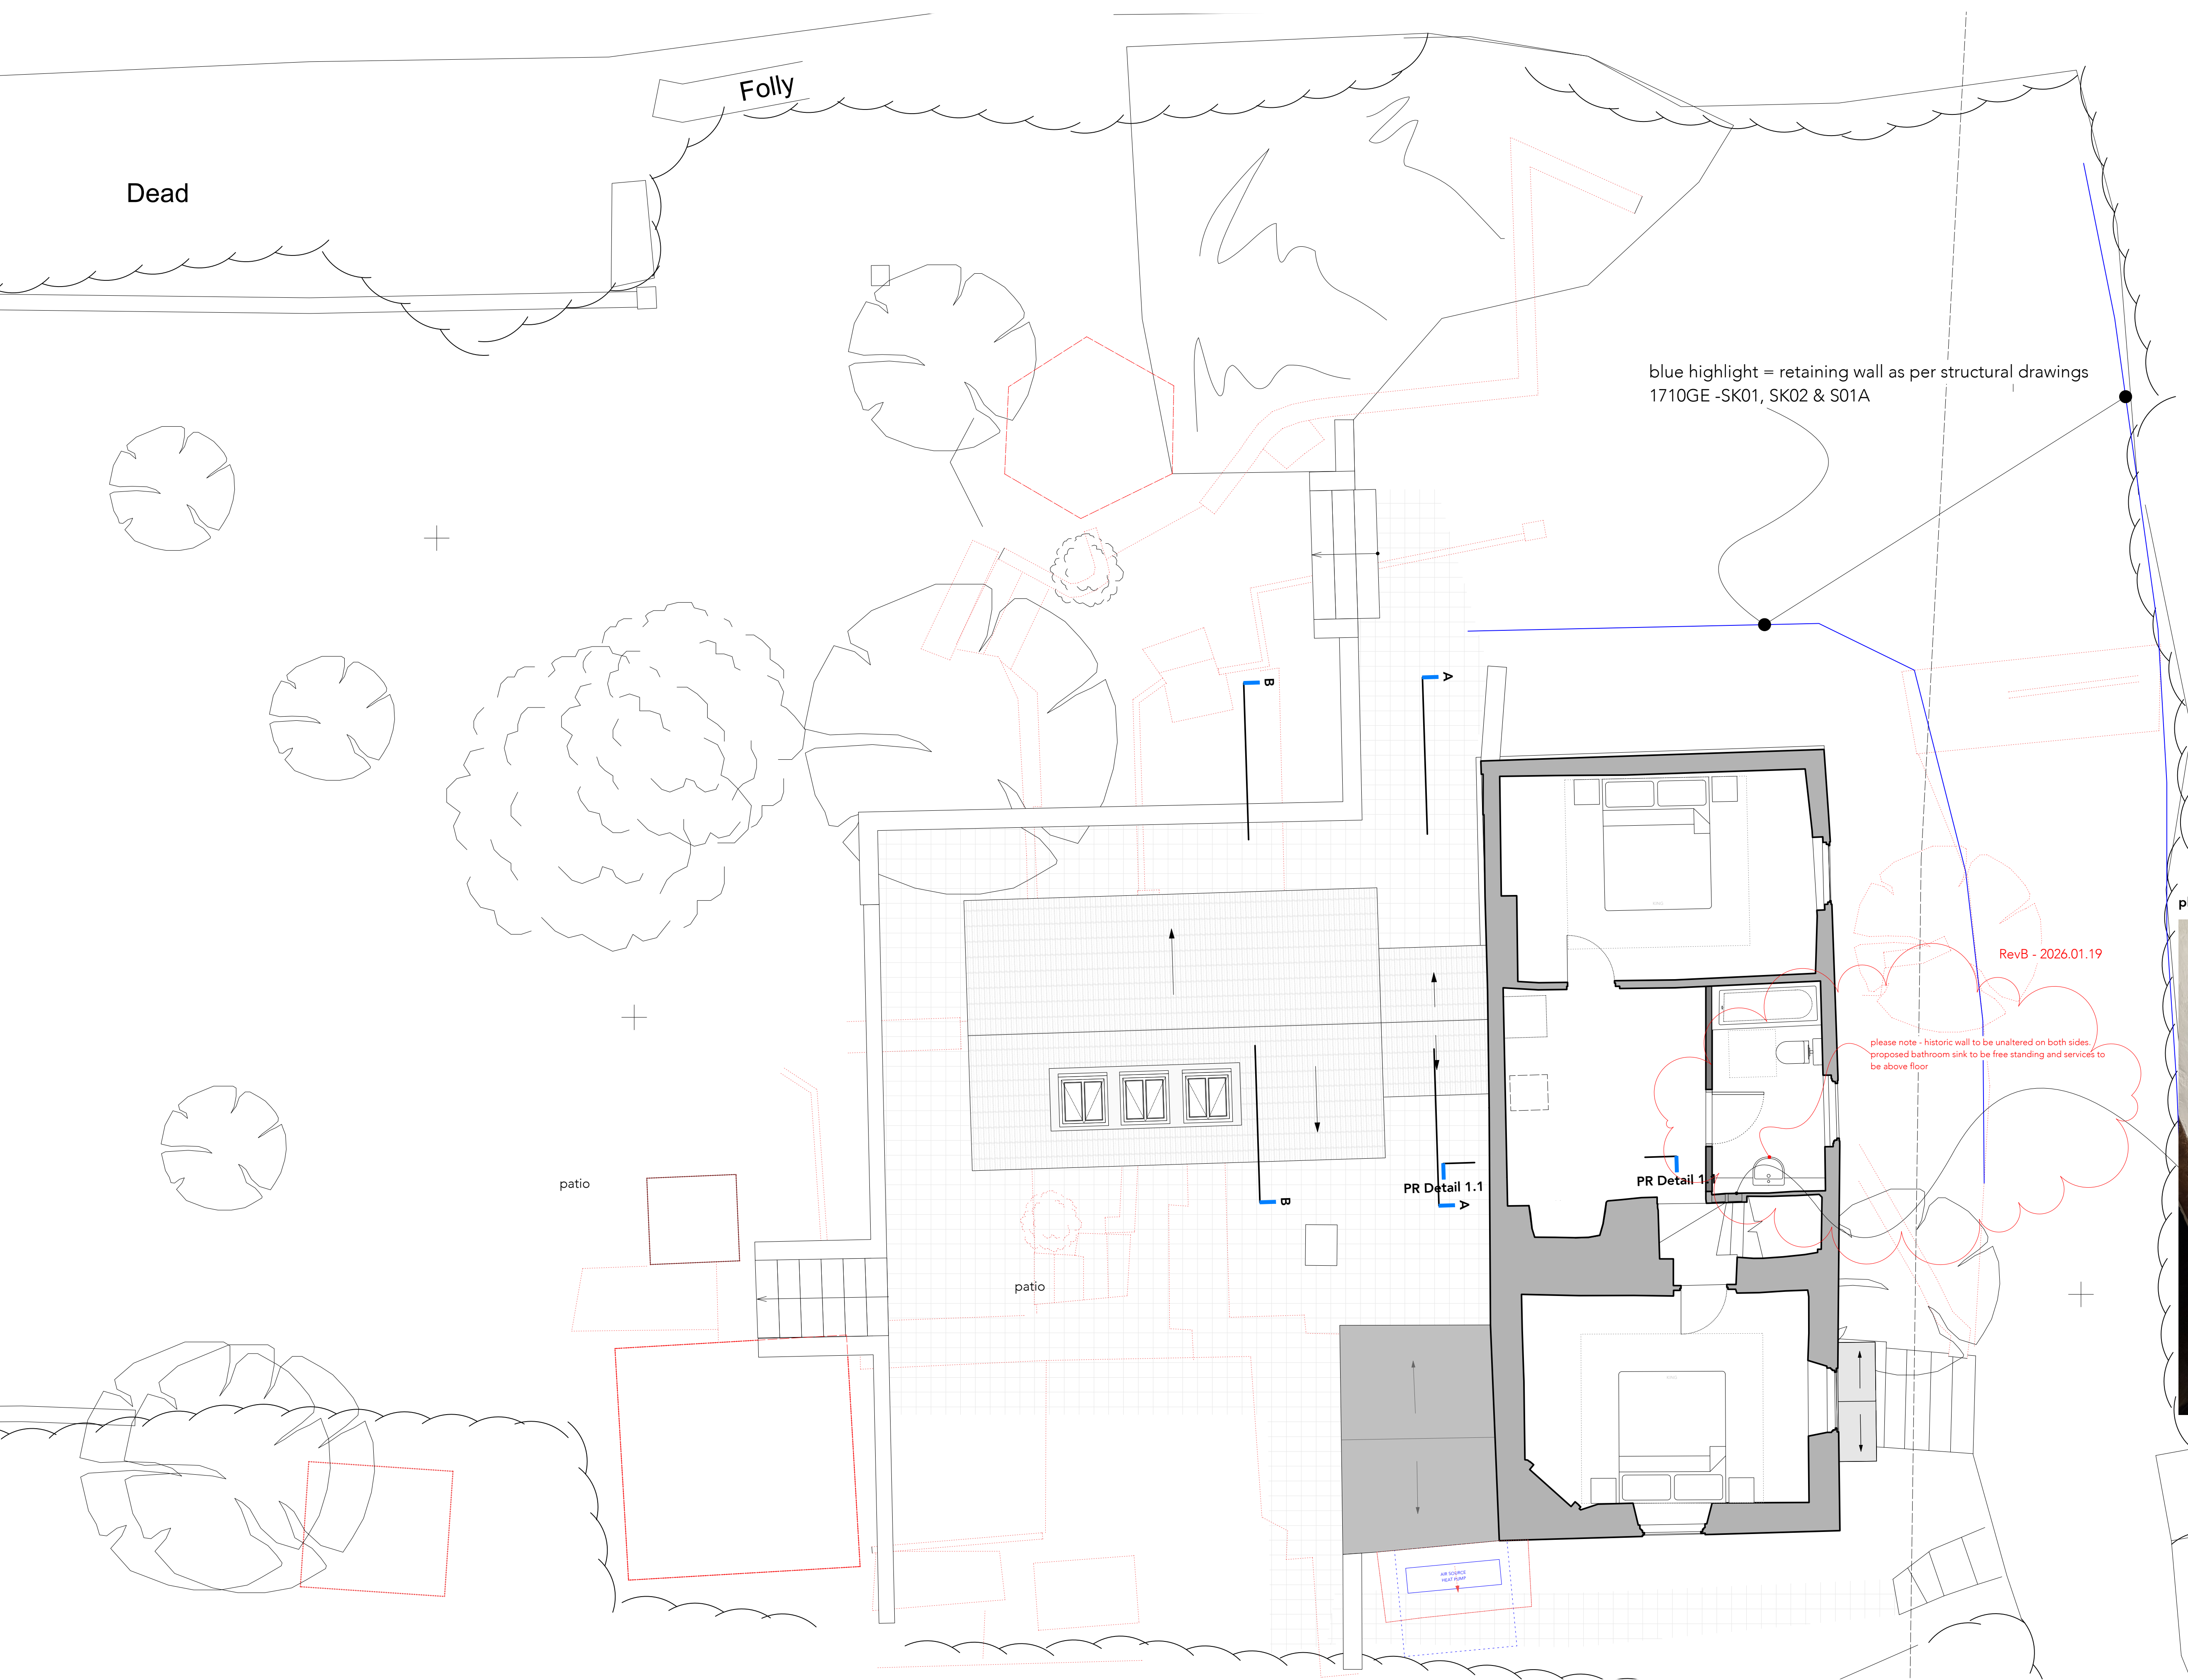


photo of existing stair



780 Hill Cottage

Planning

client  
Mr & Mrs Kitching

address  
7 Reybridge  
Lacock  
Chippenham  
SN15 2PB

Rev

Rev

Rev

17/01/2026

28/12/2025

under review

annotation master of action revised

NOTES

1:50

200

0

N

PR first floor plan

PROJECT

780

STAGE

3

DRAWING

13

REV

B

DRAWN

IM

SCALE

1:50

DATE

NOV 25

CREATOR

IM

ARTEL

31

architects that build

artel@ccuk · 01249 460566 · 5 Union Road SN15 1HW

THIS DRAWING IS COPYRIGHT © OF ARTEL LIMITED

REPRODUCTIONS ARE ONLY TO TAKE PLACE WITH PRIOR WRITTEN AUTHORITY

ALL DIMENSIONS TO BE CONFIRMED ON SITE BEFORE ANY WORK COMMENCES

ANY DISCREPANCIES FOUND IN DRAWINGS OR OTHER DOCUMENTATION MUST BE BROUGHT TO THE ATTENTION OF THE ARCHITECT BEFORE PROCEEDING