


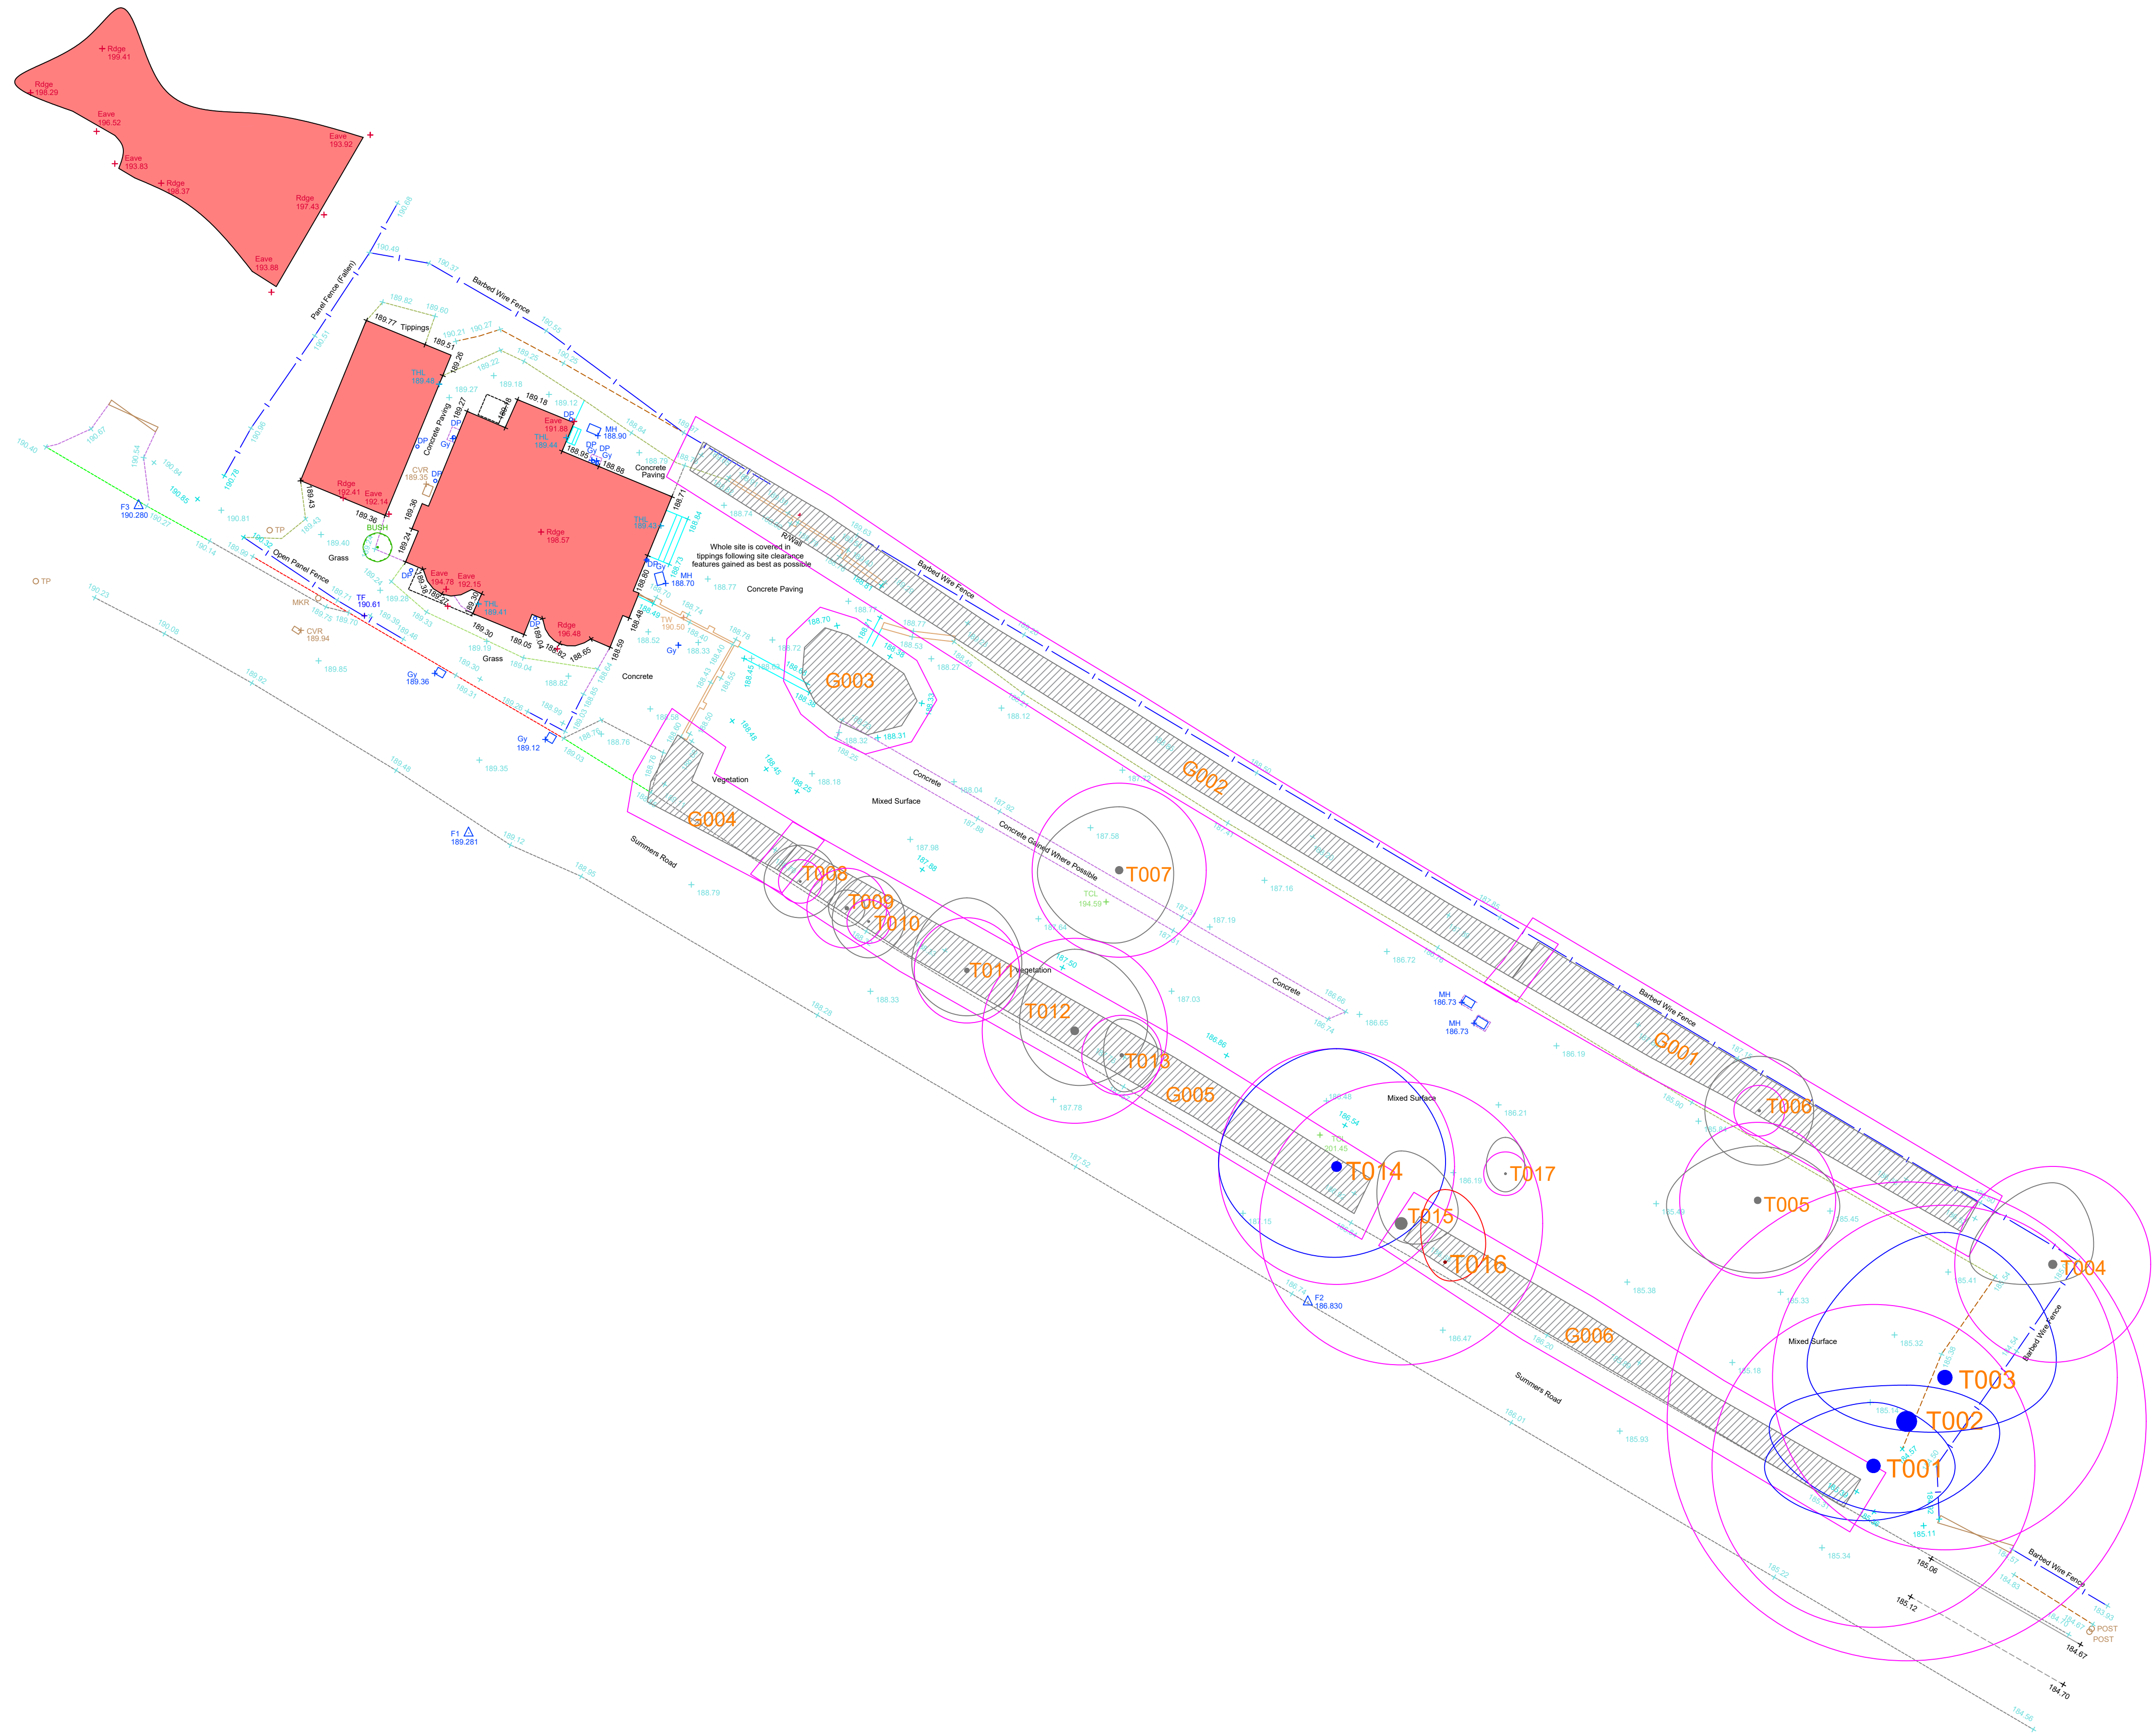

KEY - TREES

- T001 HIGH-GRADE CATEGORY 'A' TREE
- T002 MEDIUM-GRADE CATEGORY 'B' TREE
- T003 LOW-GRADE CATEGORY 'C' TREE
- LOW-GRADE CATEGORY 'C' HEDGE GROUP
- T004 CATEGORY 'U' POOR QUALITY TREE - POTENTIALLY HAZARDOUS
- ROOT PROTECTION AREA (RPA)

BS:5837 TREE CONSTRAINTS PLAN

Client:
Mark Doodes Planning

Site:
The Lodge
Broad Hinton
Swindon
SN4 9PA

The location of the trees within the Tree Constraints Plan has been taken from a topographical survey provided by the client. Trees not included in the survey have been plotted by eye by the Tree Surveyor.

The position of trees should not be taken as exact but this plan is considered to be a good representation of tree locations in relation to The Lodge and any future building works.

Survey by Sarah Duckworth
Arboricultural Consultant

sarahduckworth@hotmail.com
M:07810 440546

Scale 1:200 @ A1
Date: JANUARY 2026

Ref: THE LODGE TPP 06869 2026

