


Scale 1 : 500

Client

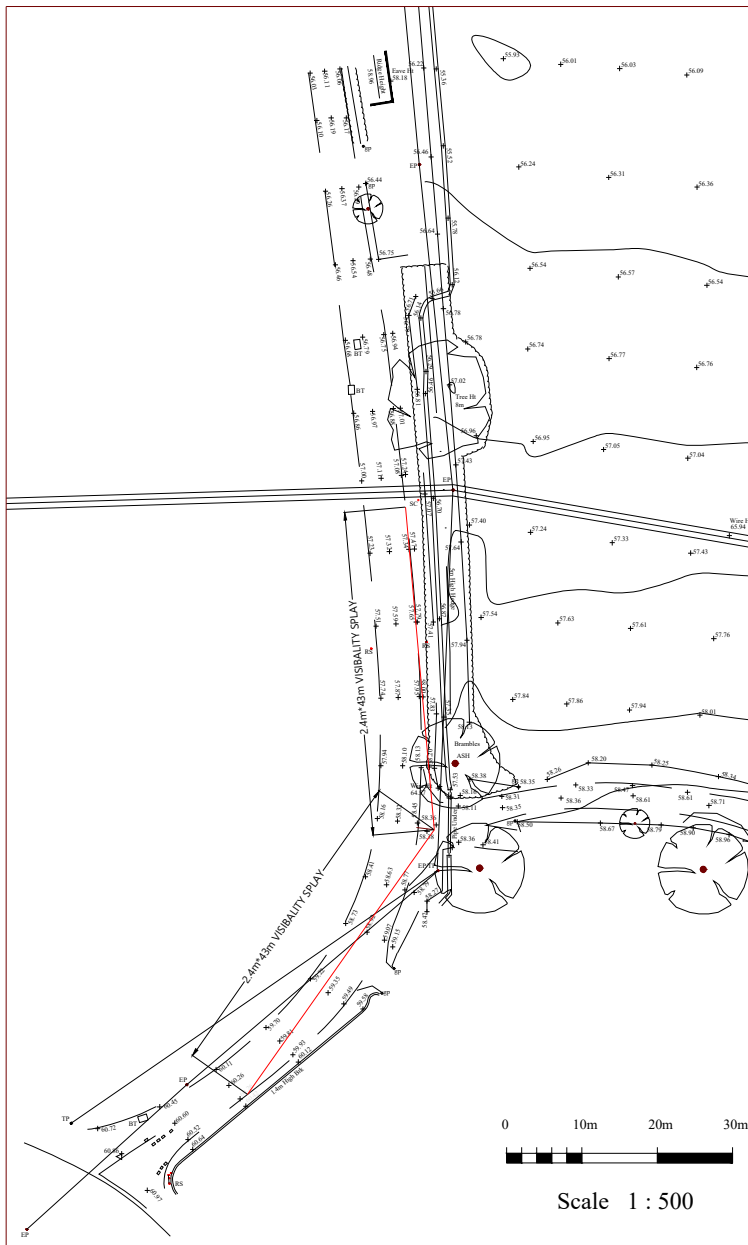

Project  
Why? Farm, Pottery

Drawing Title  
Access and Visibility

Drawing Status  
FOR INFORMATION

Drawn by  
20/03/17  
Scale  
1:500  
Checked by  
NJC/001  
Date  
REV  
5/5