


Tree Protection Advice (TPA1)
Examples of Standard Barriers

Installation of tree root protection systems
for low-impact surfacing

Legend:

- T001 Trees - colour code
- A BS category
- B BS category
- C BS category
- U BS category
- National BS 5837
- Offset BS 5837 RP barriers to root growth
- Trees to be removed

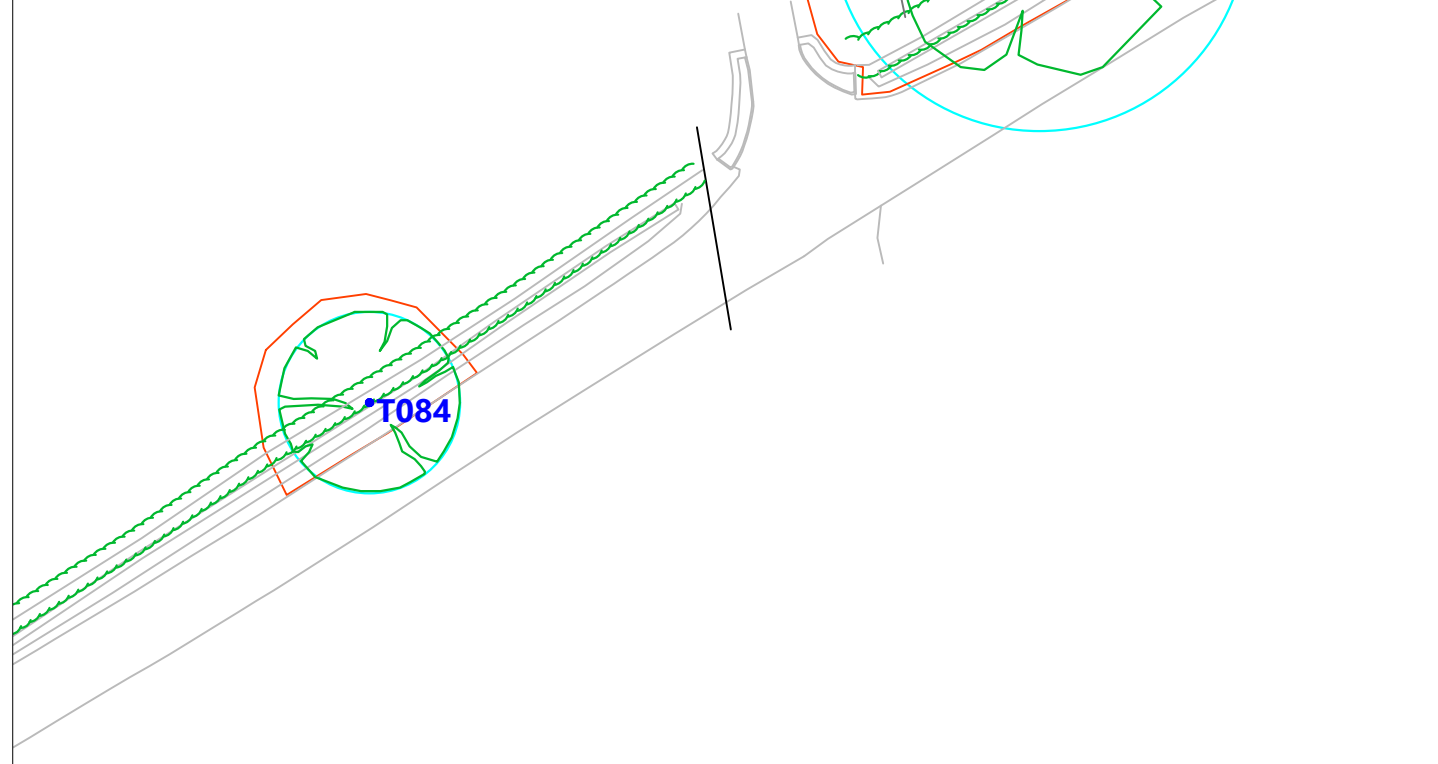

A photograph of a garden area. In the foreground, there is a pile of wooden planks and a blue skip. A metal fence runs across the middle ground. In the background, there are houses and a large tree.

STABILIZATION GRID WEARING COURSE FILLED WITH SOIL OR GRAVEL

Edge restraint

HDPE geocell filled with 4.25 or 20/40 Aggregate

Stabilizer geotextile grid with leaves mix at gravel

Permeable bedding layer

No separation gravel (100-200)

Base granitics (300g/yr min)

Existing subgrade

PERMEABLE BLOCK PAVING WEARING COURSE

Edge restraint

HDPE geocell filled with 4.25 or 20/40 Aggregate

Permeable block paving system

Permeable bedding layer

Top separation gravel (100-200)

Base granitics (300g/yr min)

Existing subgrade

 **Wadey Trees Ltd**
Plum Tree Cottage
50 Durweston
Blandford DT11 0QA
07544 375950
www.wadeytrees.co.uk