




NORTH ELEVATION

1:100




EAST ELEVATION

1:100

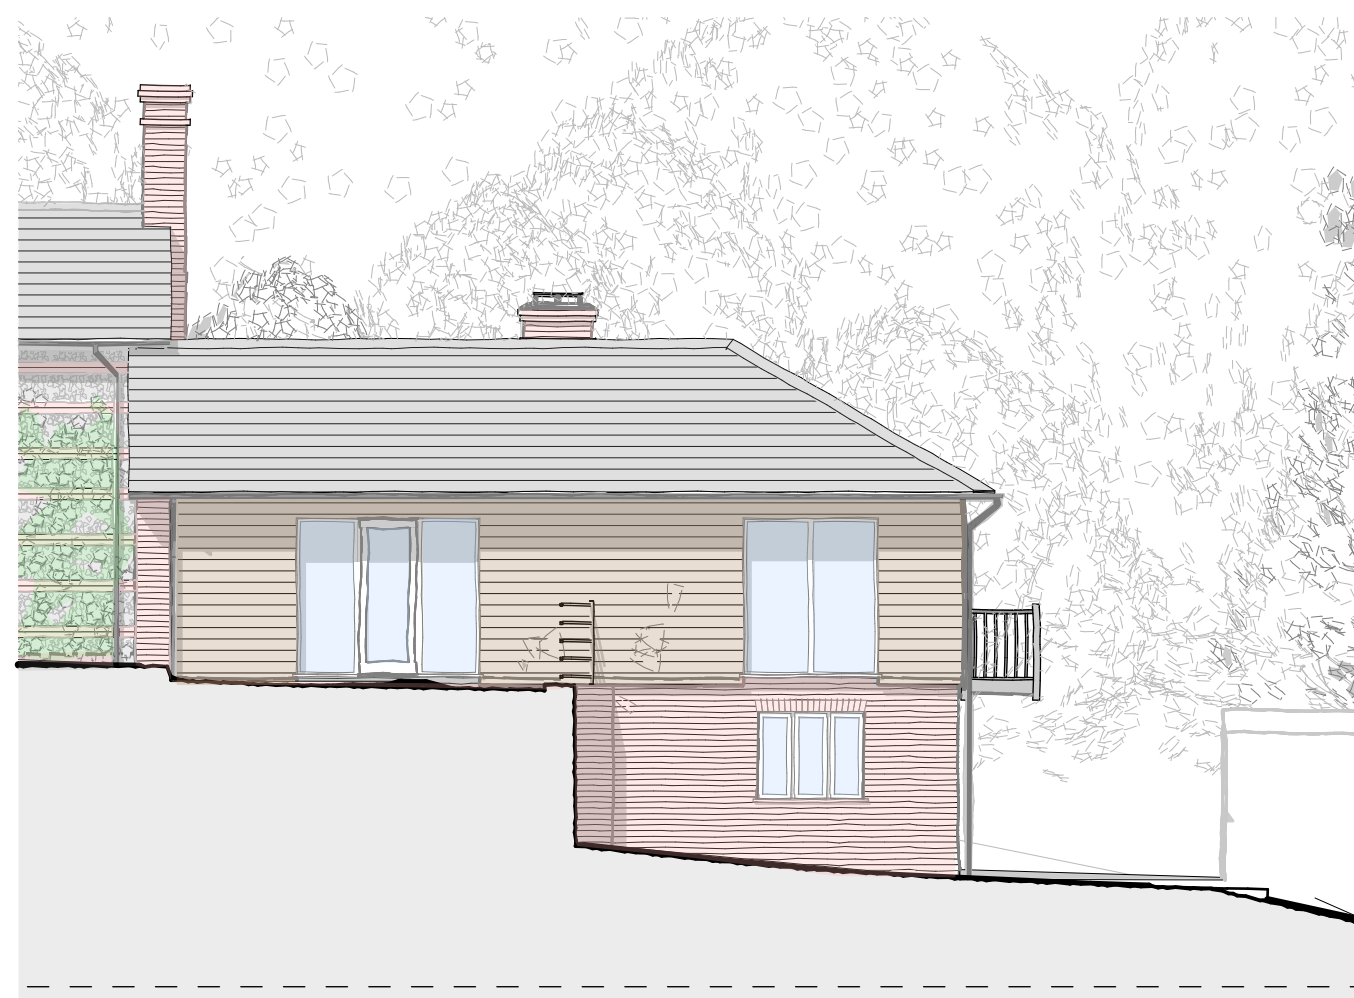


SOUTH ELEVATION

1:100

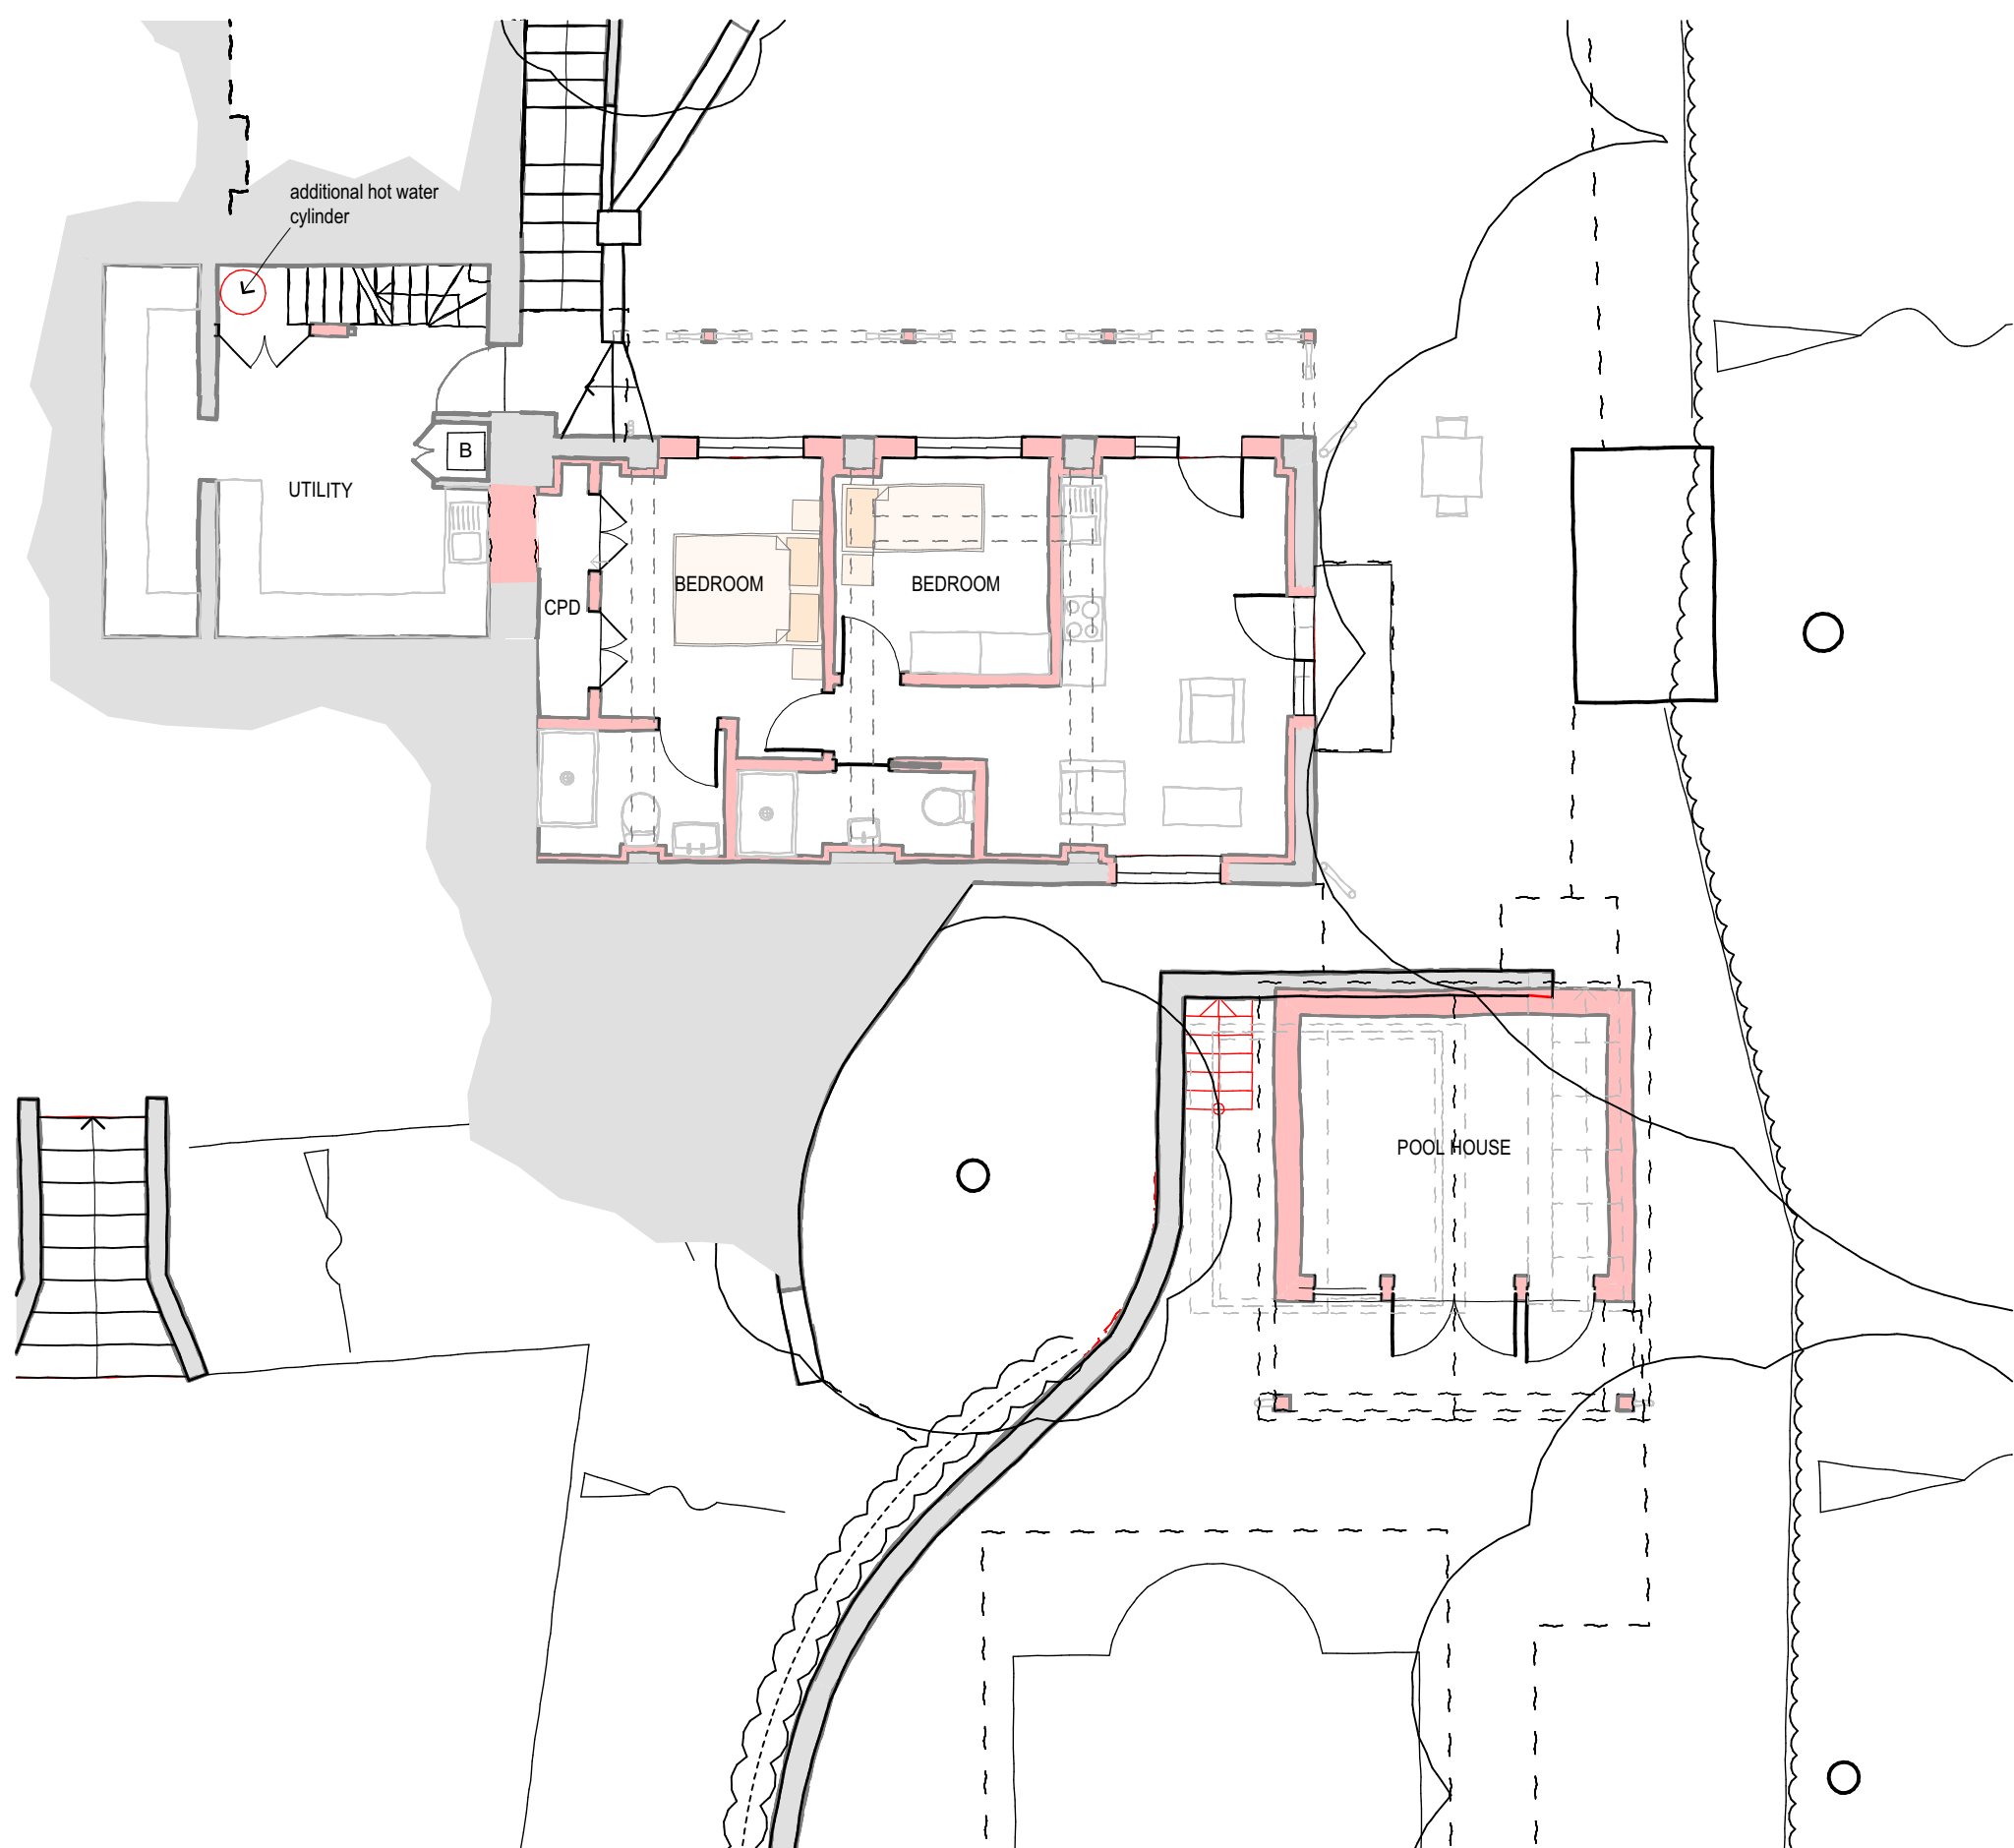


UTILITY ROOM LEVEL

1:100

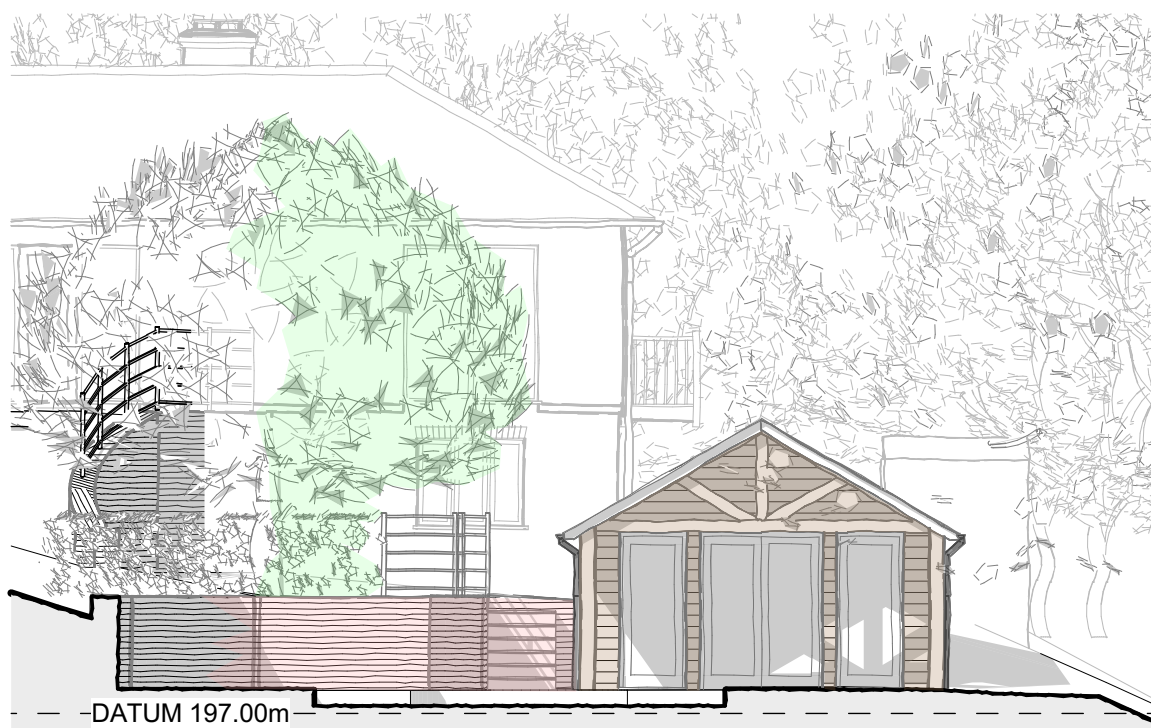


POOL HOUSE SOUTH ELEVATION

1:100

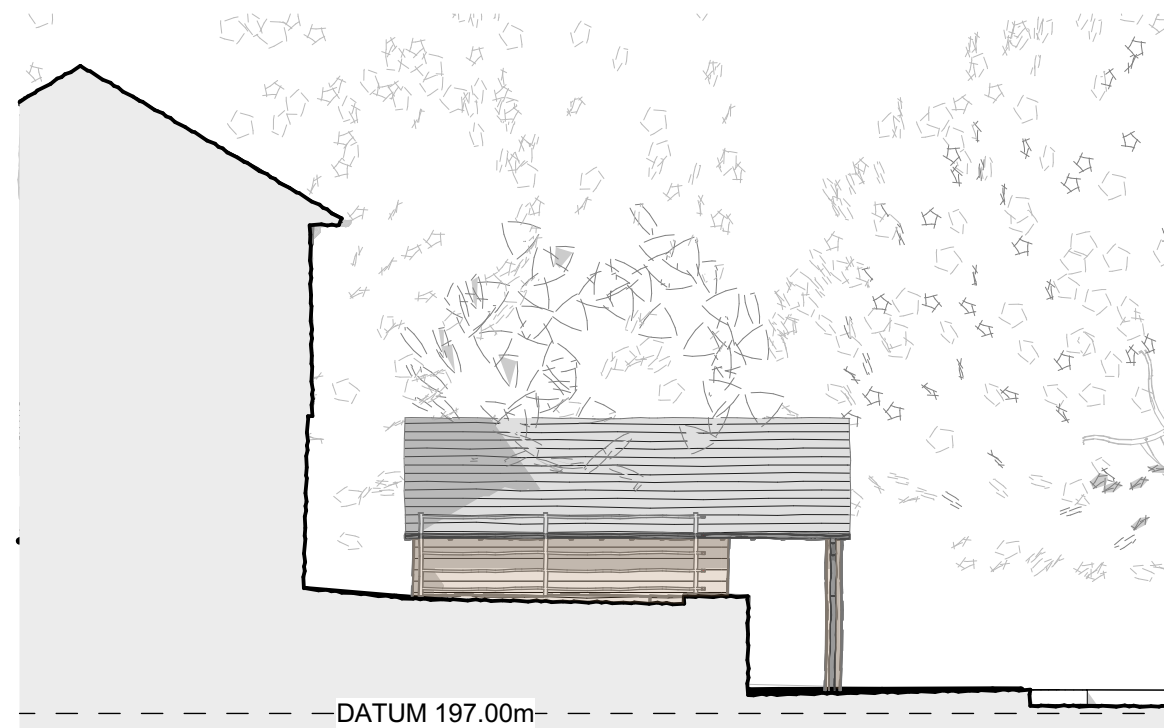

POOL HOUSE WEST ELEVATION

1:100

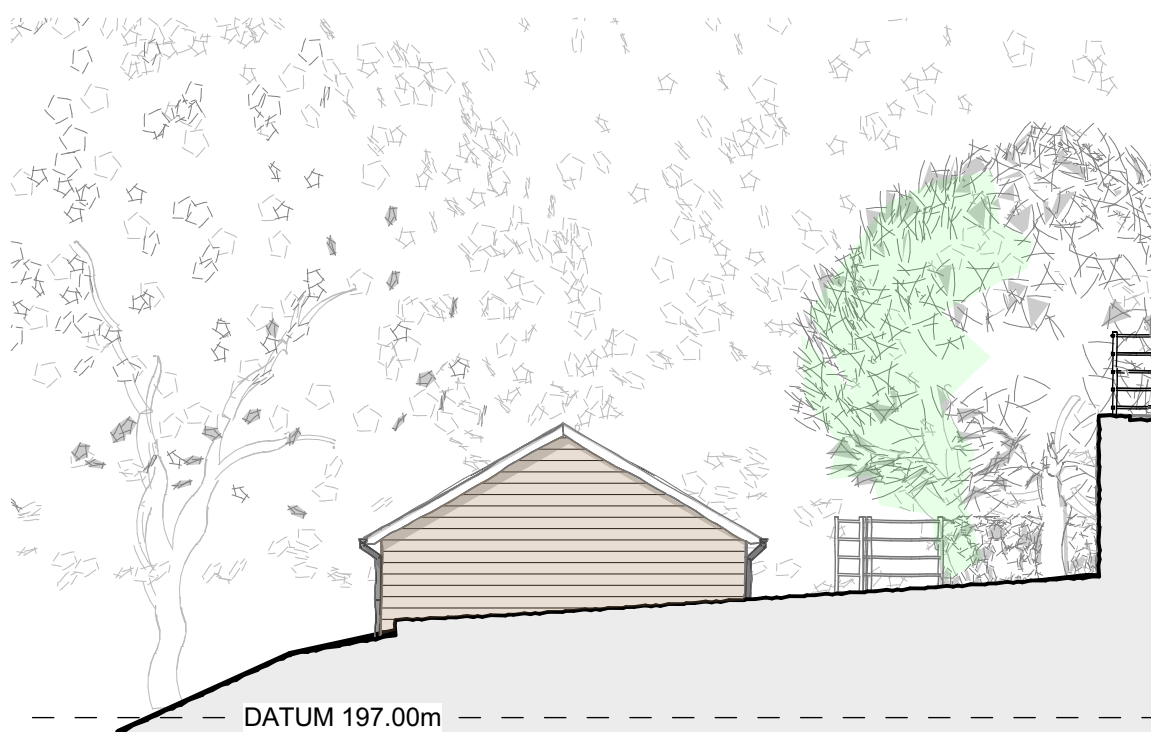

POOL HOUSE NORTH ELEVATION

1:100