


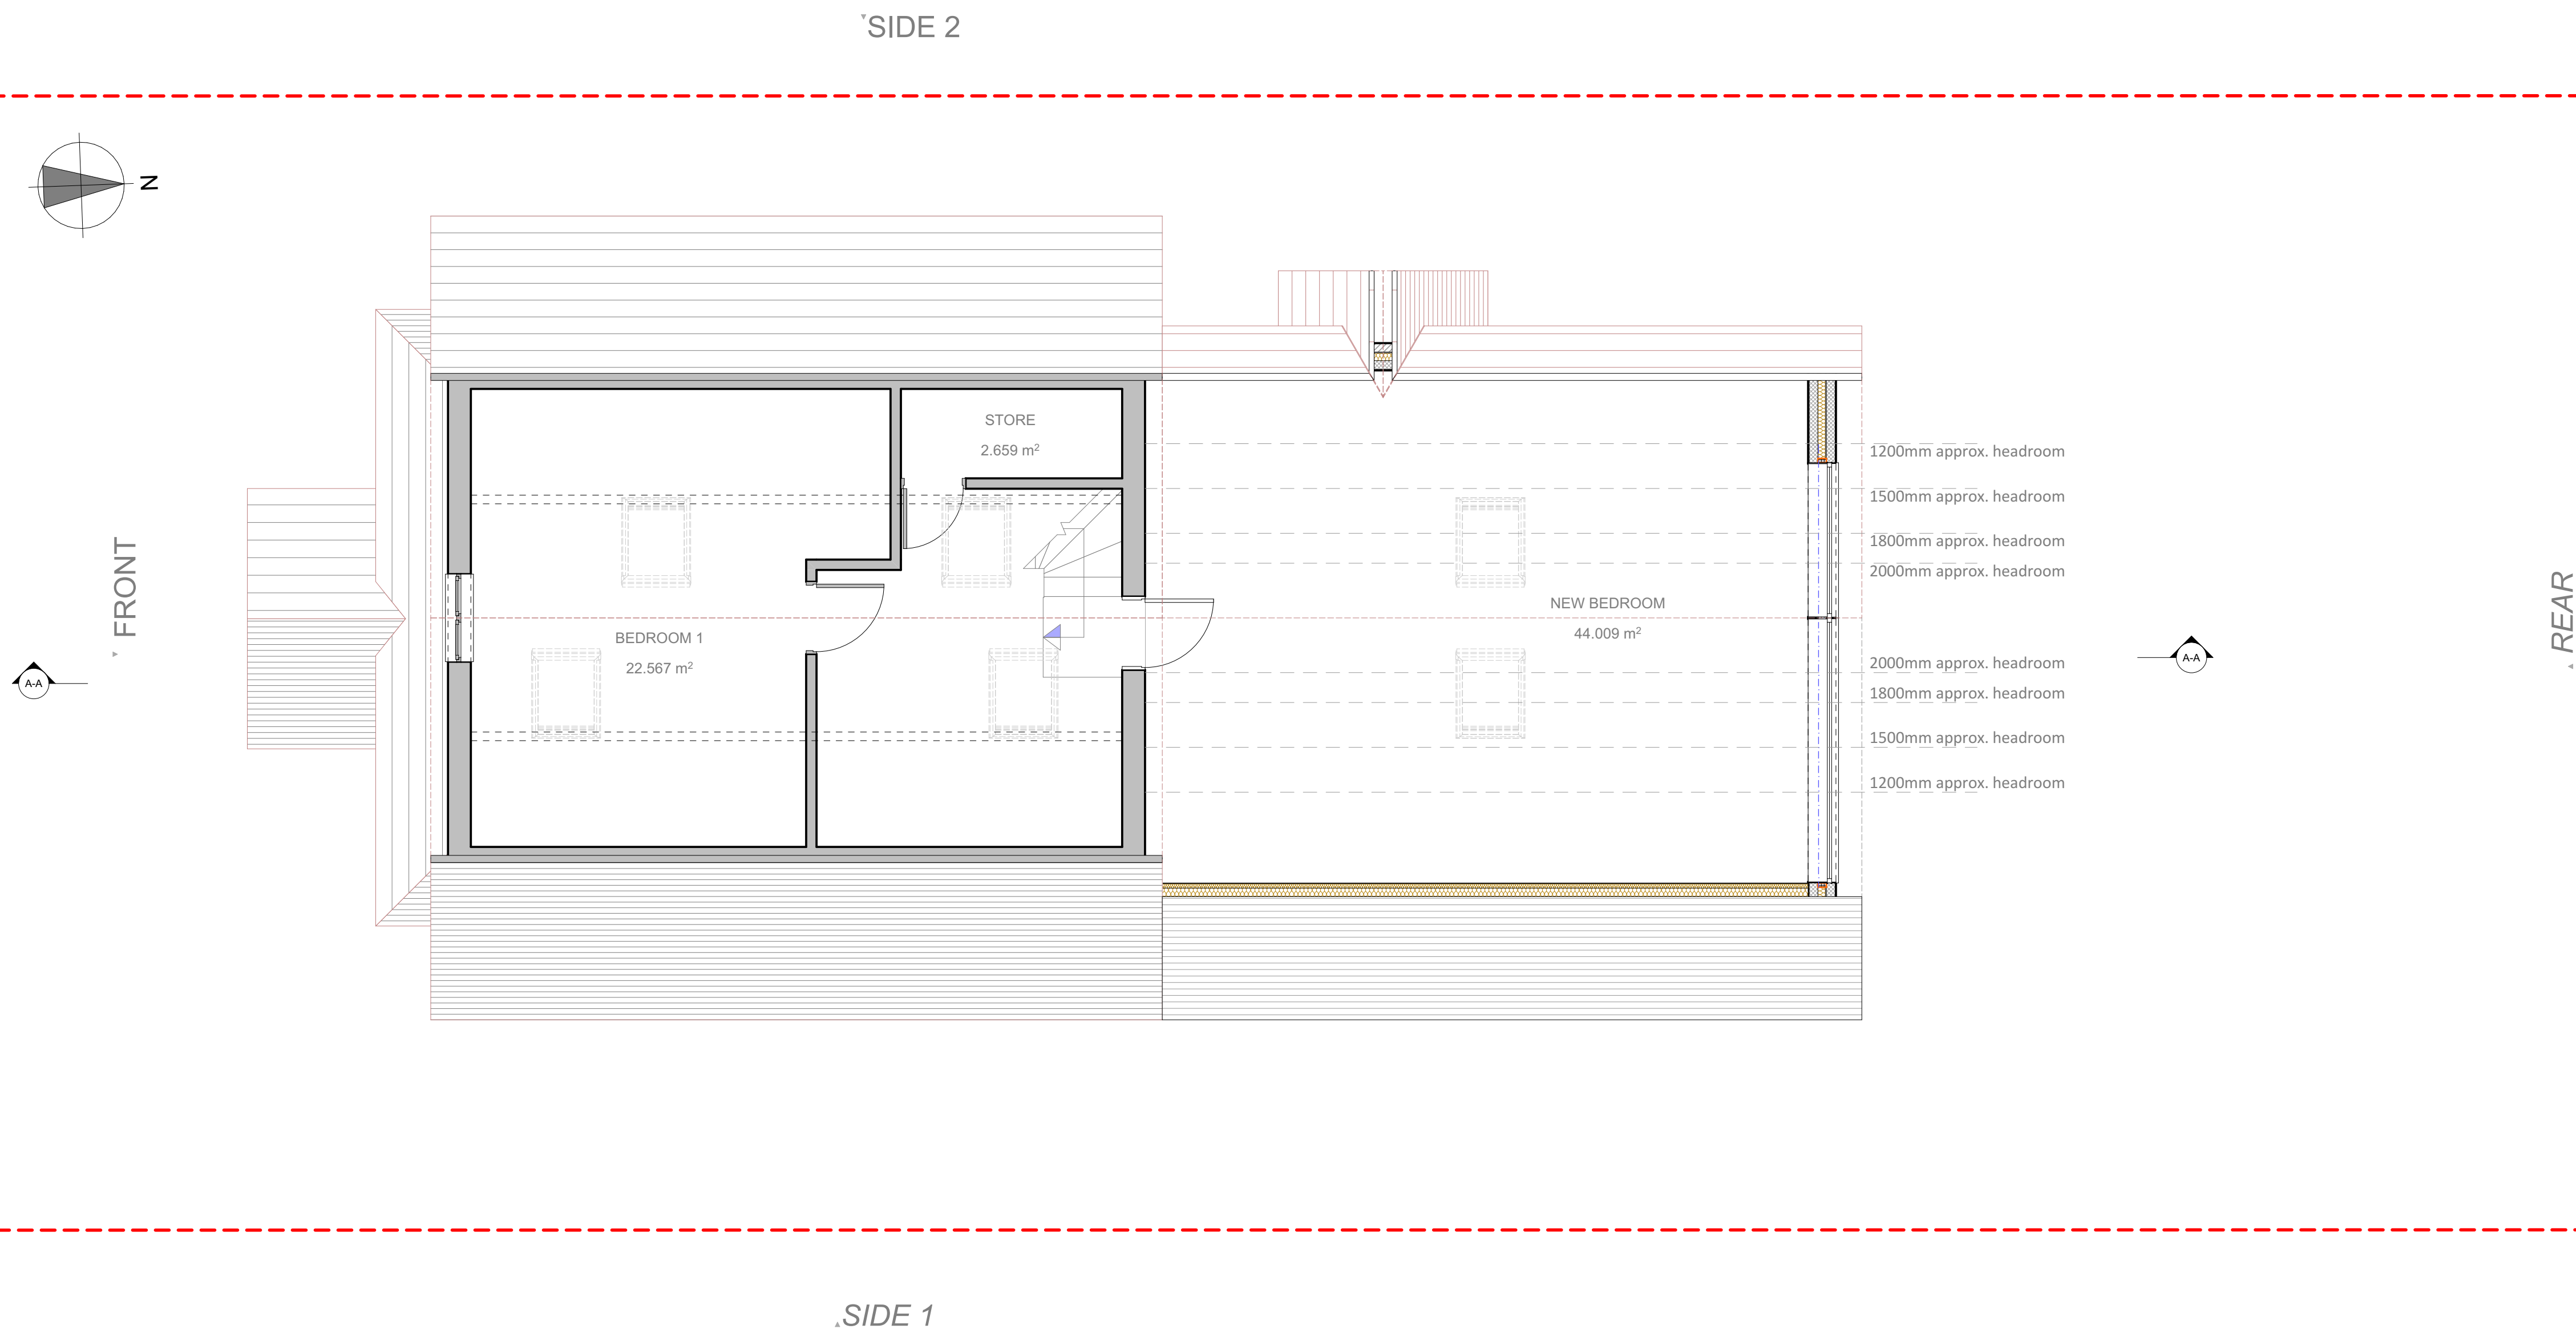

+01-Finished First Floor - Proposed

1:50

All Dims in millimeters unless otherwise stated. Do not scale except for planning purposes. If in doubt - Ask This drawing is confidential and is the property of Keenan Project Designs Ltd. © Copyright	Scale 1:25  Scale 1:50  Scale 1:100 	KEENAN PROJECT DESIGNS	KEENAN PROJECT DESIGNS 0800 233 5787 INFO@KEENANPROJECTDESIGNS.COM WWW.KEENANPROJECTDESIGNS.COM	CLIENT: Lisa Shipway ADDRESS: 233 Quemerford, Calne SN11 8LA	DATE: 02/10/2025 DRAWING SHEET SIZE: A1	DRAWN BY: Val Pelovski DRAWING NUMBER: 3398 Rev C - 06	PROJECT LEAD: George Cristea REVISION: B 02/02/2026 Val Pelovski
--	--	---------------------------------------	---	--	---	--	--