



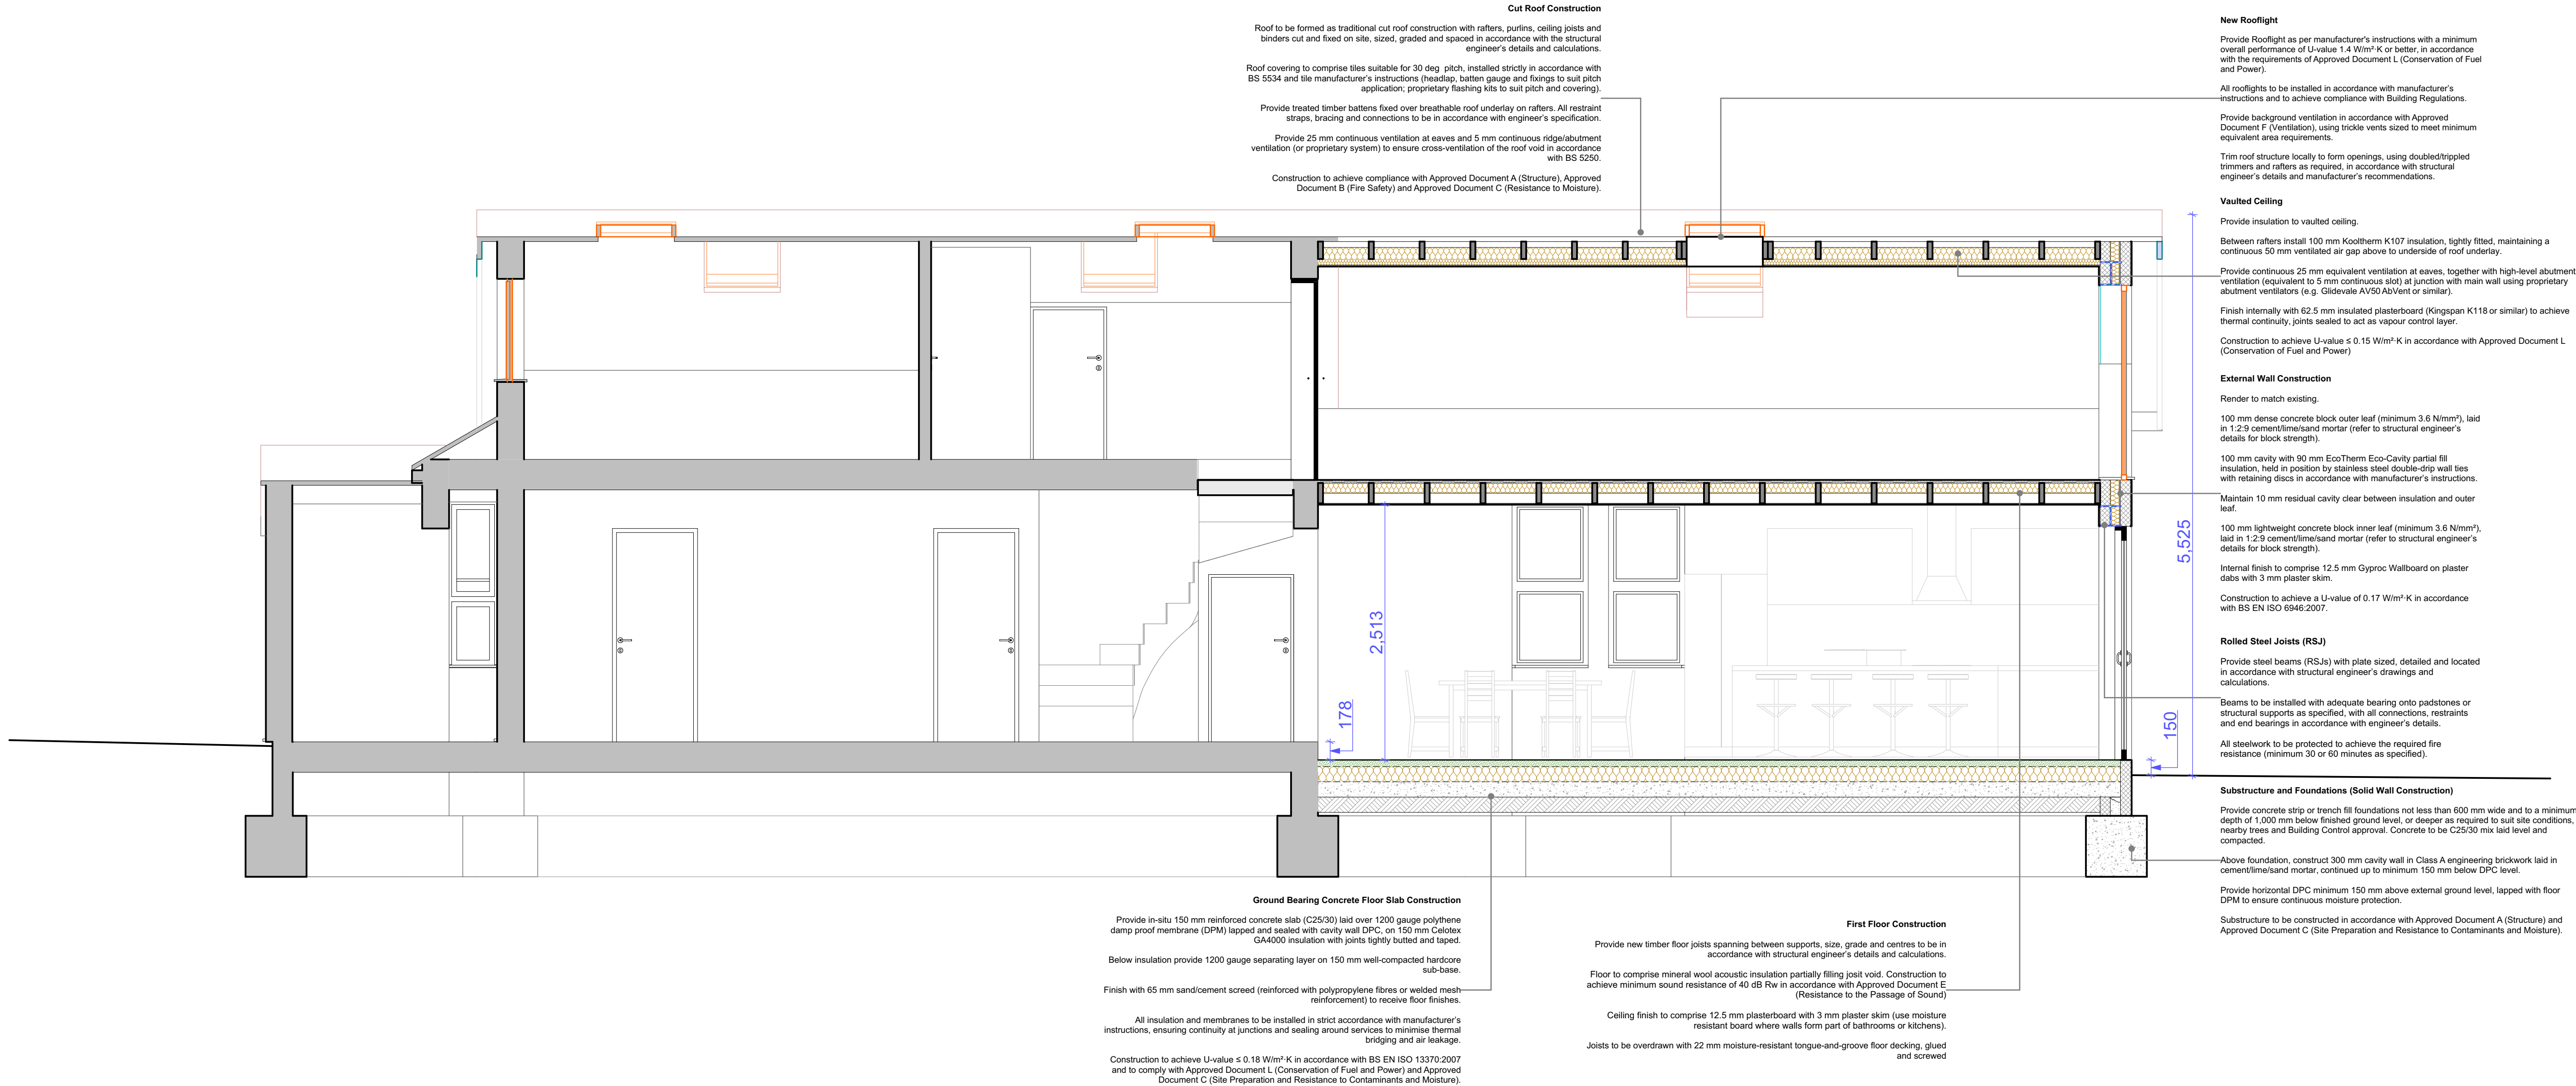

All Dims in millimeters unless otherwise stated.
Do not scale except for planning purposes.
If in doubt - Ask

This drawing is confidential and is the property of Keenan Project Designs Ltd.

© Copyright

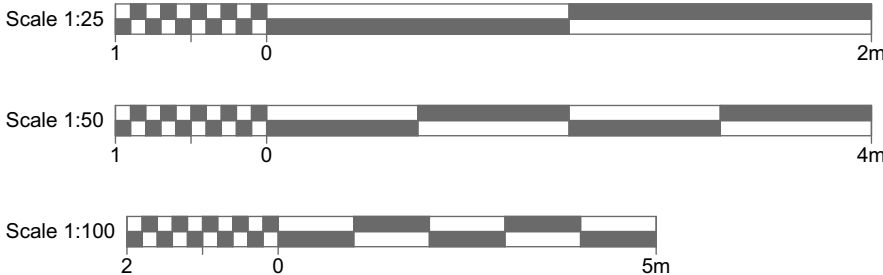

KEENAN
PROJECT
DESIGNS

KEENAN PROJECT DESIGNS

0800 233 5787

INFO@KEENANPROJECTDESIGNS.COM

WWW.KEENANPROJECTDESIGNS.COM

CLIENT:

Lisa Shipway

ADDRESS:

233 Quemerford, Calne SN11 8LA

DATE:

02/10/2025

DRAWING SHEET SIZE:

A1

DRAWN BY:

Val Pelovski

DRAWING NUMBER:

3398 Rev C - 11

PROJECT LEAD:

George Cristea

REVISION: B

02/02/2026

Val Pelovski