


Planning

CLIENT

Mr & Mrs Pring

ADDRESS

The Beeches,
Showell,
Chippenham,
SN15 2NU

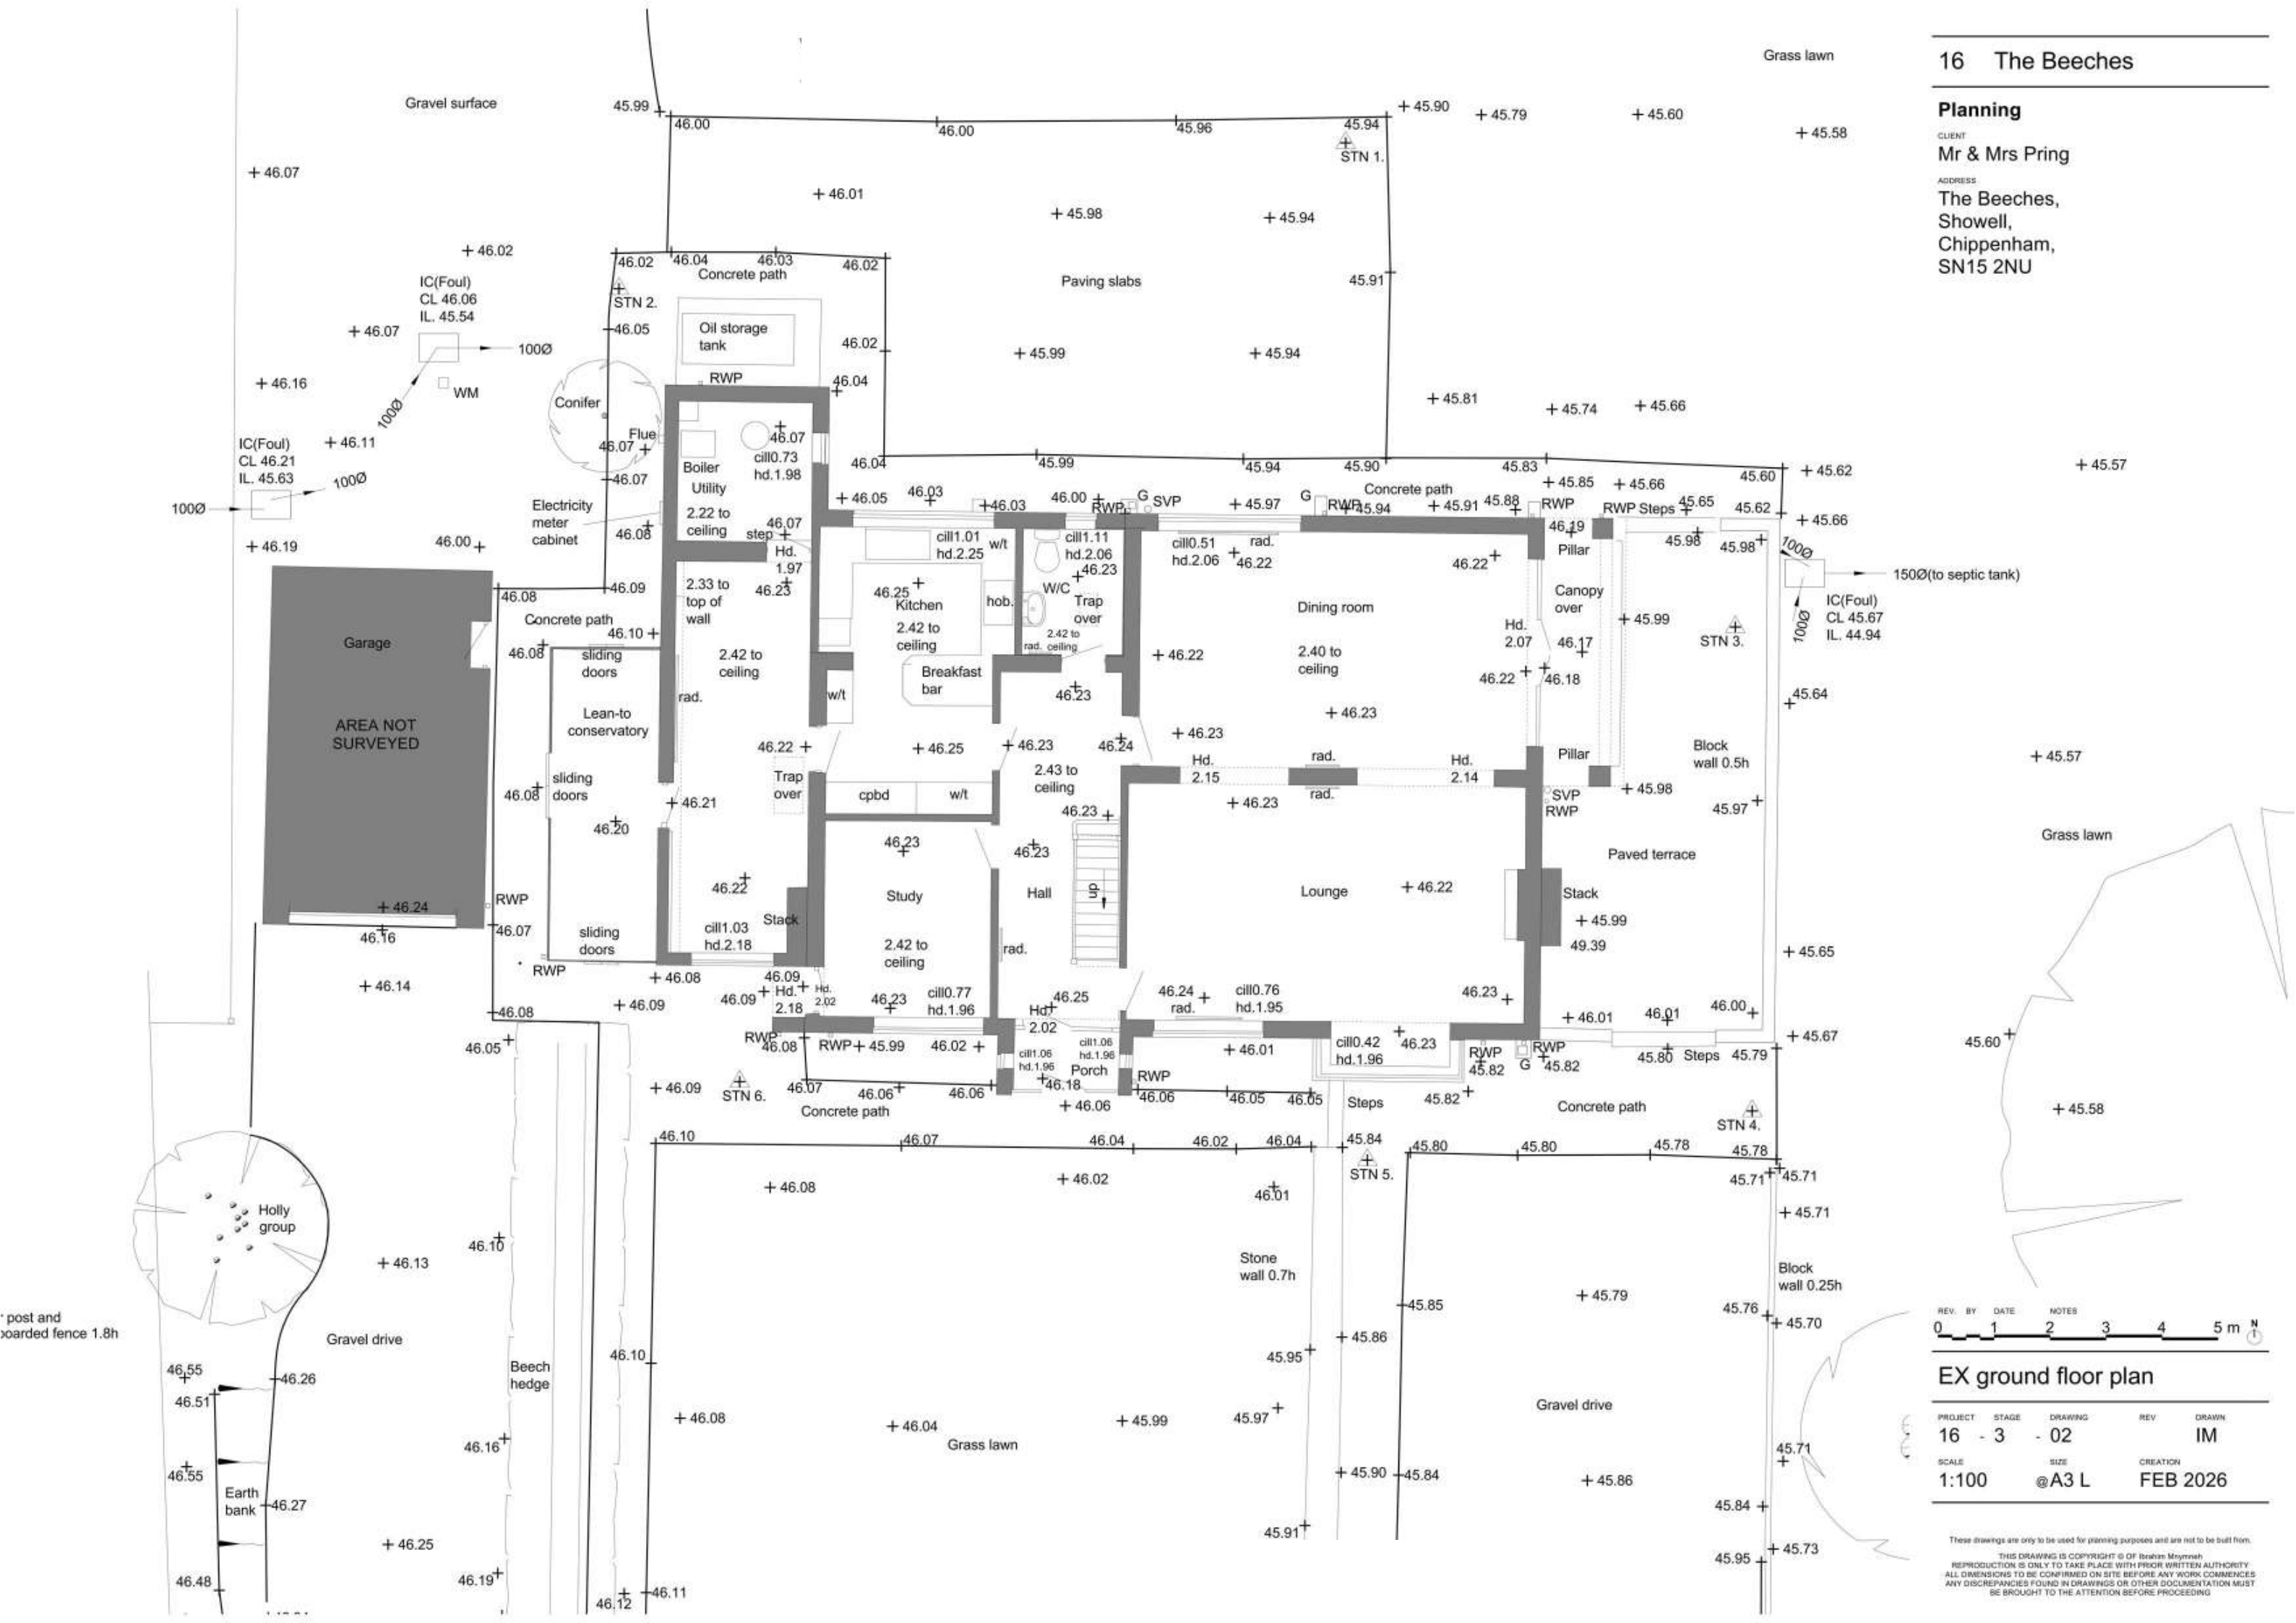

REV. BY DATE NOTES
0 1 2 3 4 5 m N

EX ground floor plan

PROJECT	STAGE	DRAWING	REV	DRAWN
16	- 3	- 02		IM
SCALE	SIZE	CREATION		
1:100	@A3 L	FEB 2026		

These drawings are only to be used for planning purposes and are not to be built from.
THIS DRAWING IS COPYRIGHT © OF Ibrahim Mrymneh
REPRODUCTION IS ONLY TO TAKE PLACE WITH PRIOR WRITTEN AUTHORITY.
ALL DIMENSIONS TO BE CONFIRMED ON SITE BEFORE ANY WORK COMMENCES
ANY DISCREPANCIES FOUND IN DRAWINGS OR OTHER DOCUMENTATION MUST
BE BROUGHT TO THE ATTENTION BEFORE PROCEEDING