


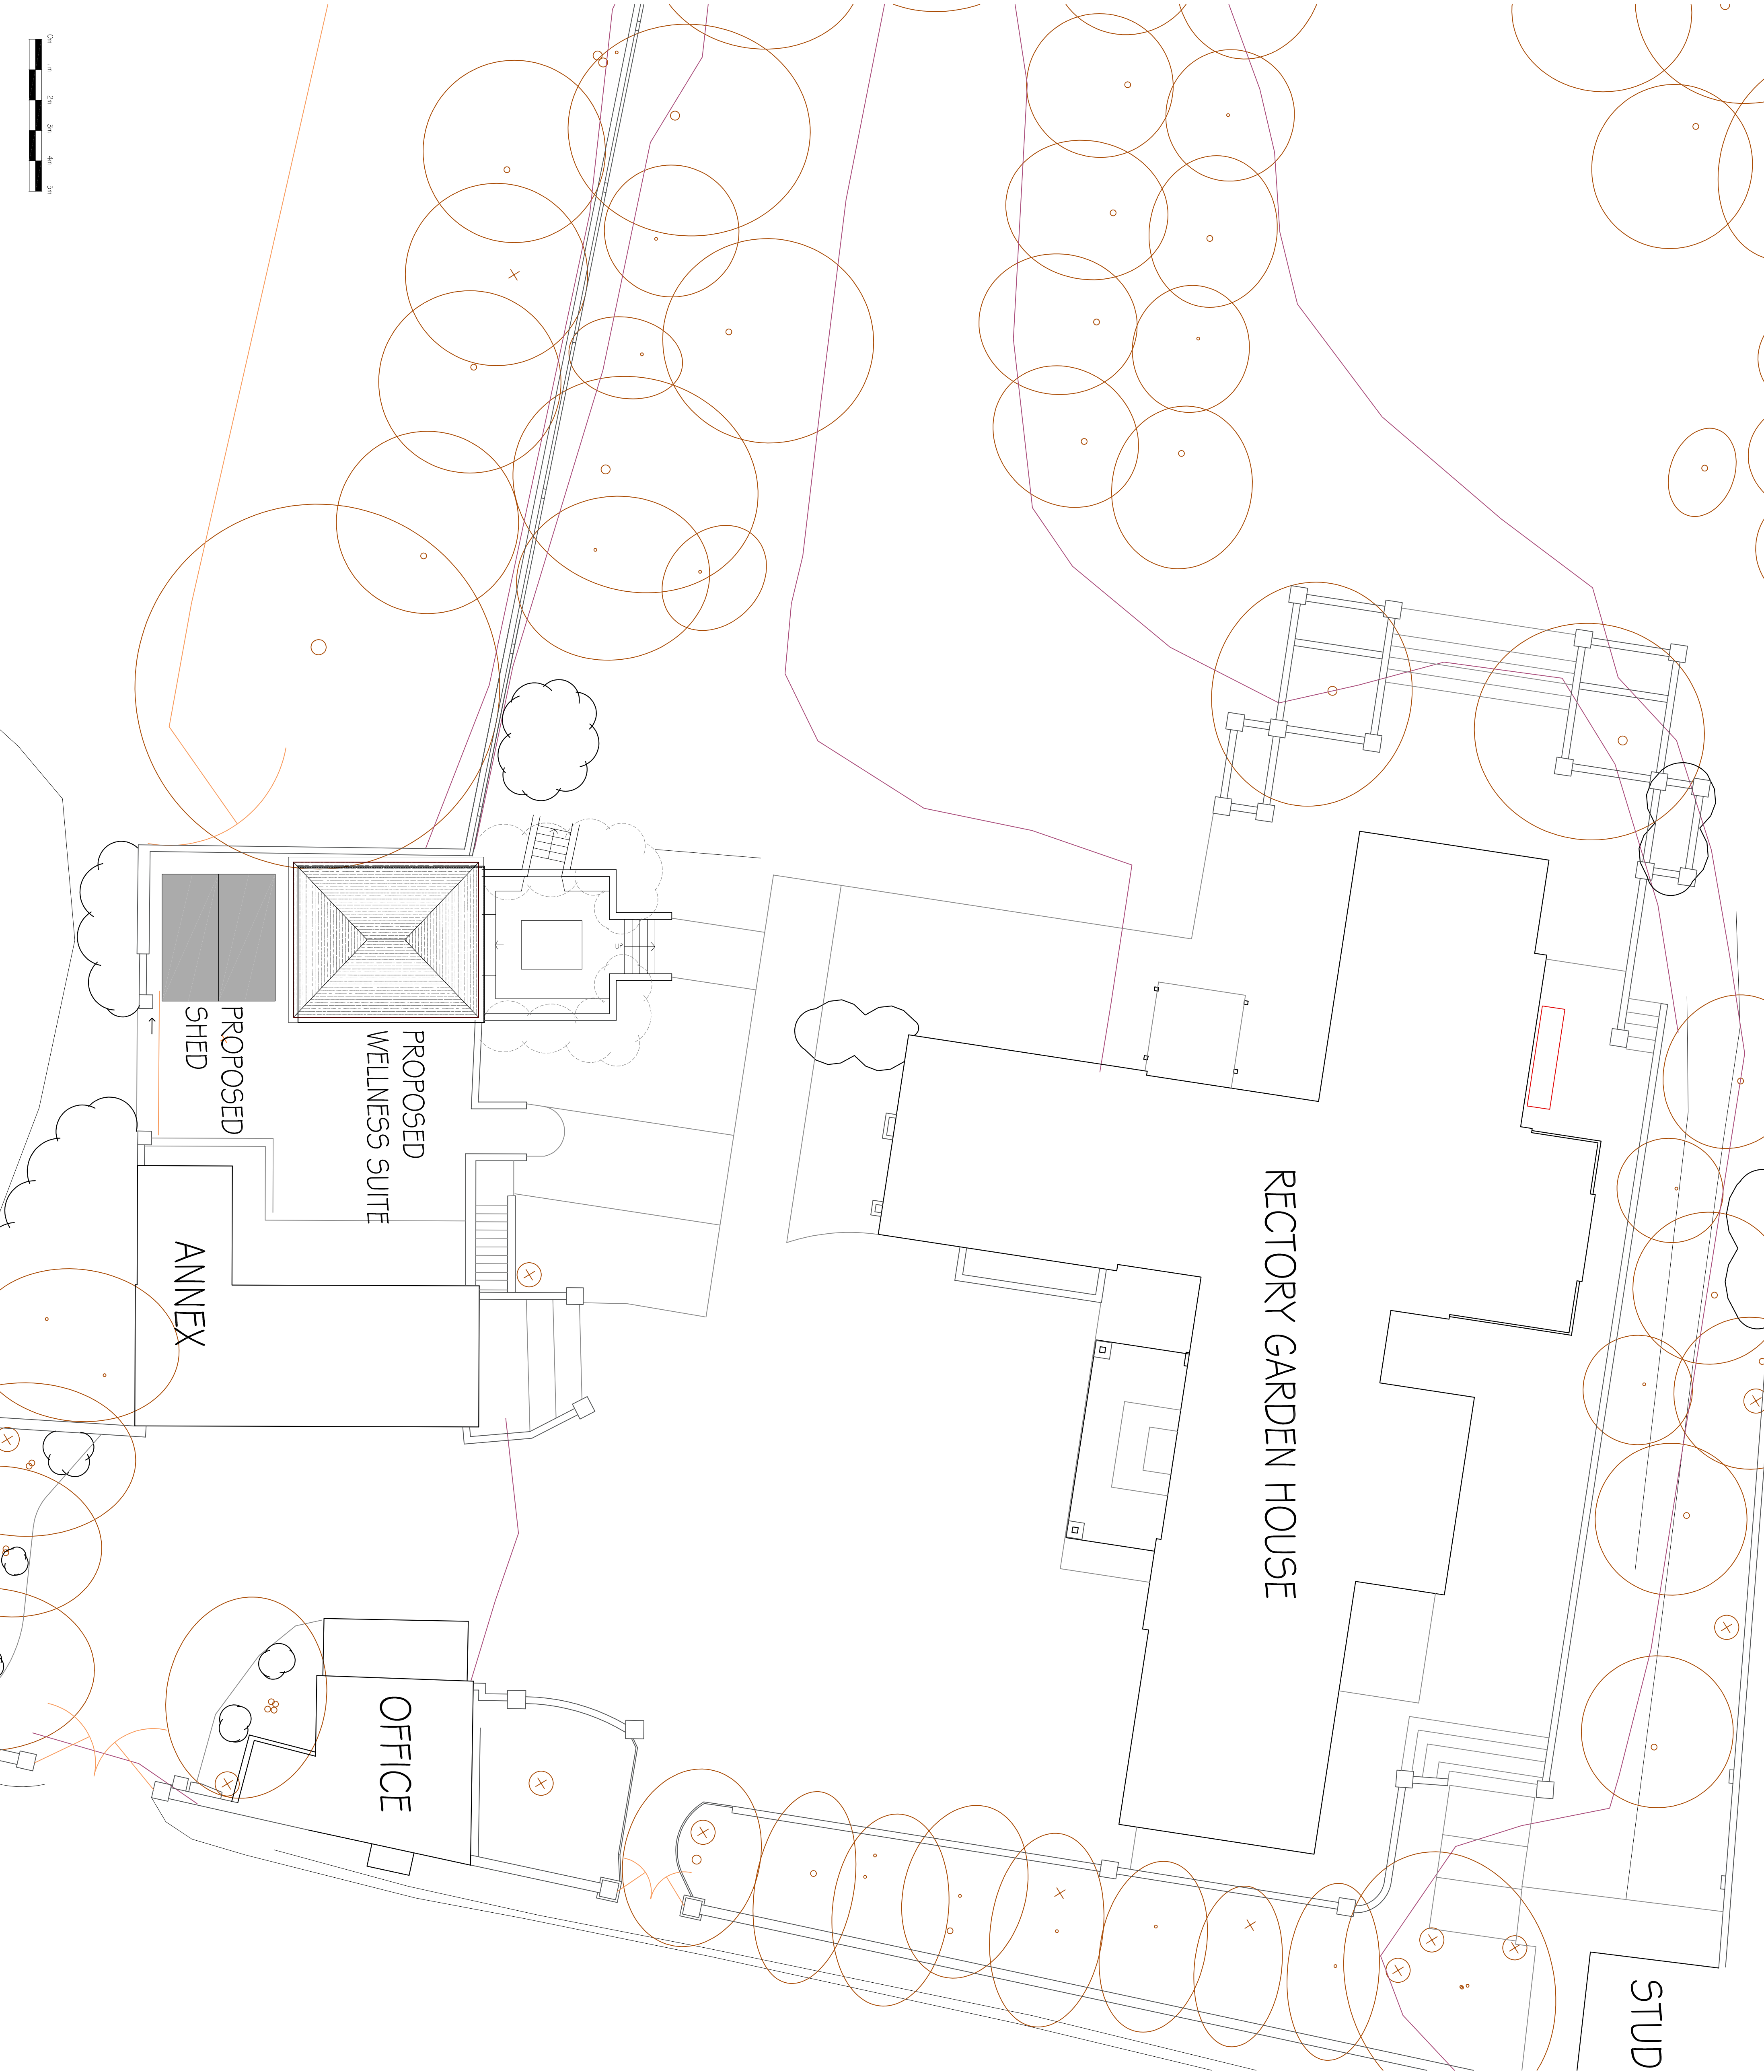

A		Planning comments	AL	19.02.26
revisions	initial	date		

Contractors, Sub Contractors and Suppliers are to check all relevant dimensions and levels of site and buildings before commencing any stop drawings or building work.
This drawing is copyright and may not be reproduced in any part of form without the written consent of Fowler Architecture and Planning

Project
RECTORY GARDENS HOUSE
Church Lane, Mildenhall

drawing
planning

Block Plan

scale	drawn by	date
1:100 @A1	AL	Nov '25
250119-010		
drawing no		rev
		A



39 High Street
Pewsey
Wiltshire
SN9 5AF
tel (01672) 569444
fax (01672) 569488
enquiries@faap.co.uk