




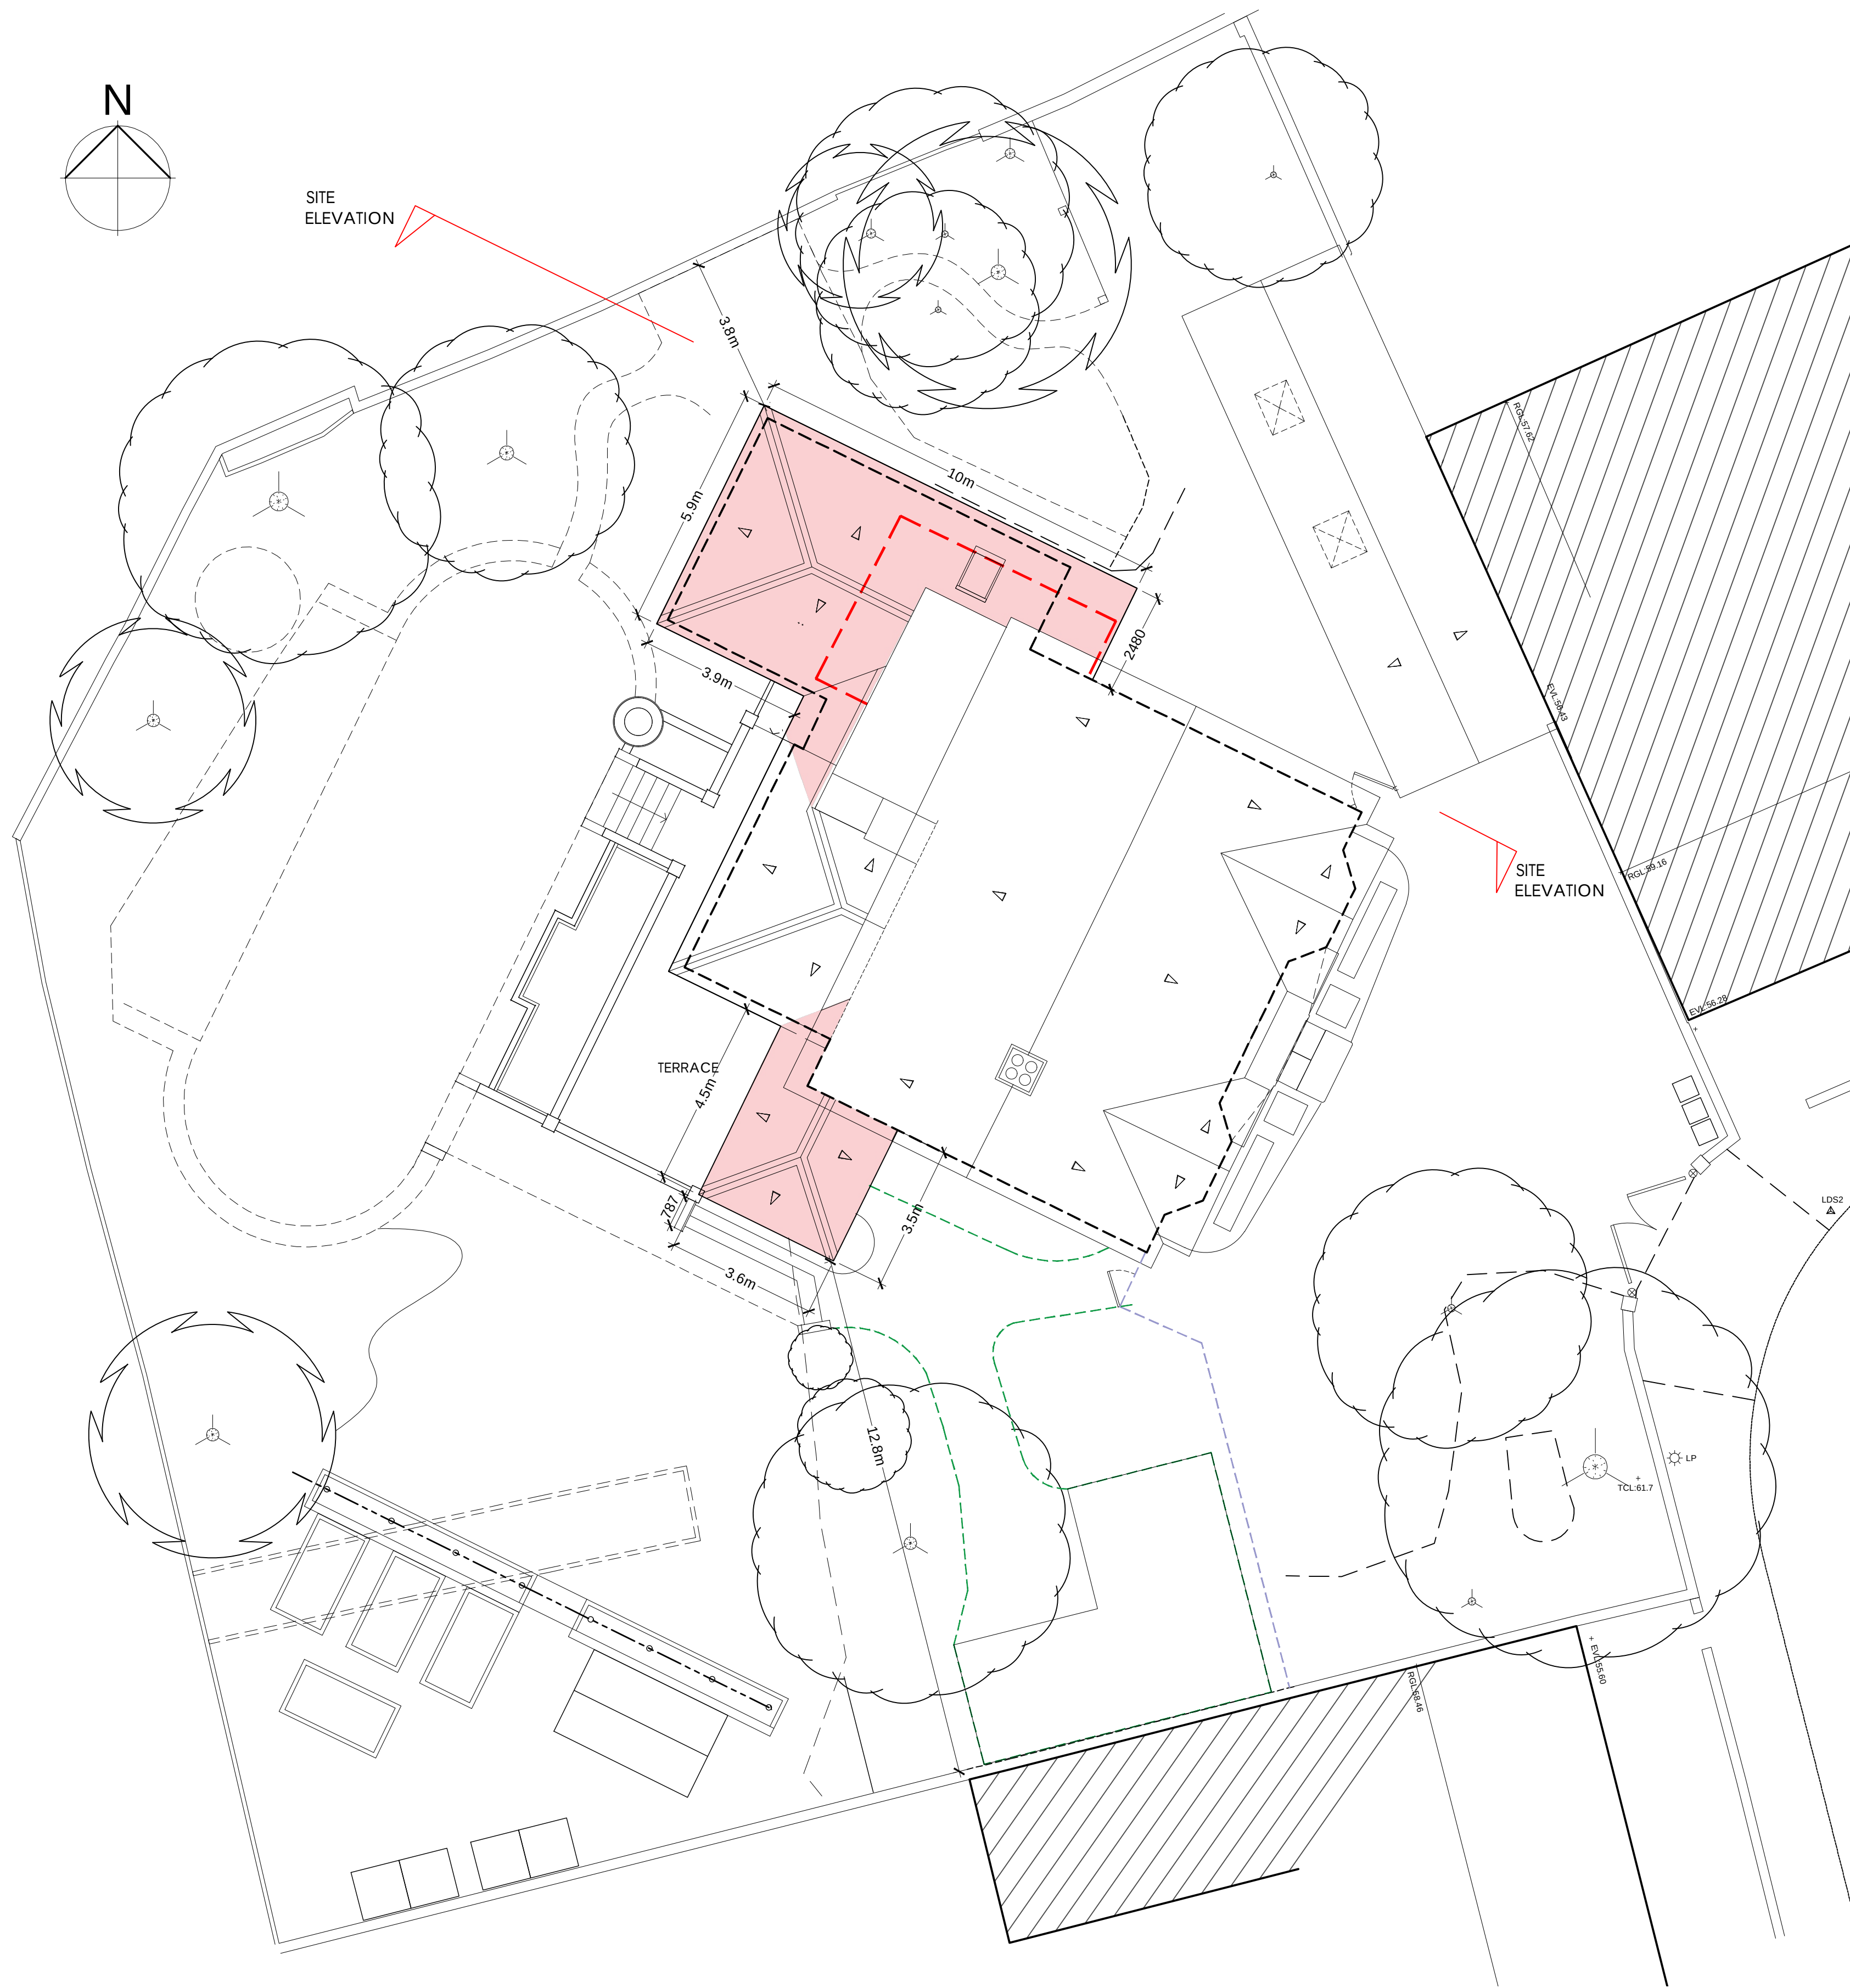

SITE: BLOCK PLAN PROPOSED WITH ROOF LAYOUT

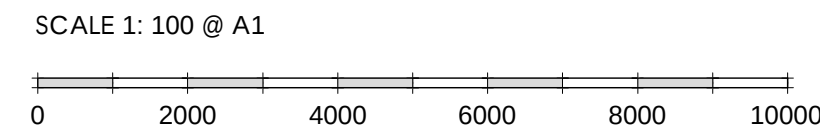

SITE ELEVATIONS (FROM THE NORTH)

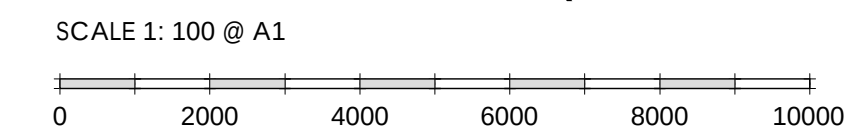

taken from survey by:

LDS
Land & Building Surveyors
enquiries@lds-survey.co.uk 01722 338232
www.lds-survey.co.uk

COPYRIGHT: Copyright of Land Development Services Ltd.
Drawings are issued under a temporary license arrangement until full payment has been received, after which an irrevocable royalty-free license is granted. Markings identifying LDS as the owner of the copyright shall not be removed from the plans.

Revision:

43 Albany Road
SALISBURY, WILTSHIRE
SP1 3YQ

PROPOSED GROUND FLOOR
EXTENSION and TERRACE

BLOCK PLAN

Date: FEB '26	Scale: 1:100 @ A1	Drawn: MTL
------------------	----------------------	---------------

Drawing No. 26-O-003	Status	Revision
-------------------------	--------	----------

Affinity Architects
43 Albany Road Salisbury Wiltshire SP1 3YQ

01722 741683
admin@affinityarchitects.co.uk

©This drawing may not be reproduced without prior knowledge and consent of Affinity Architects