


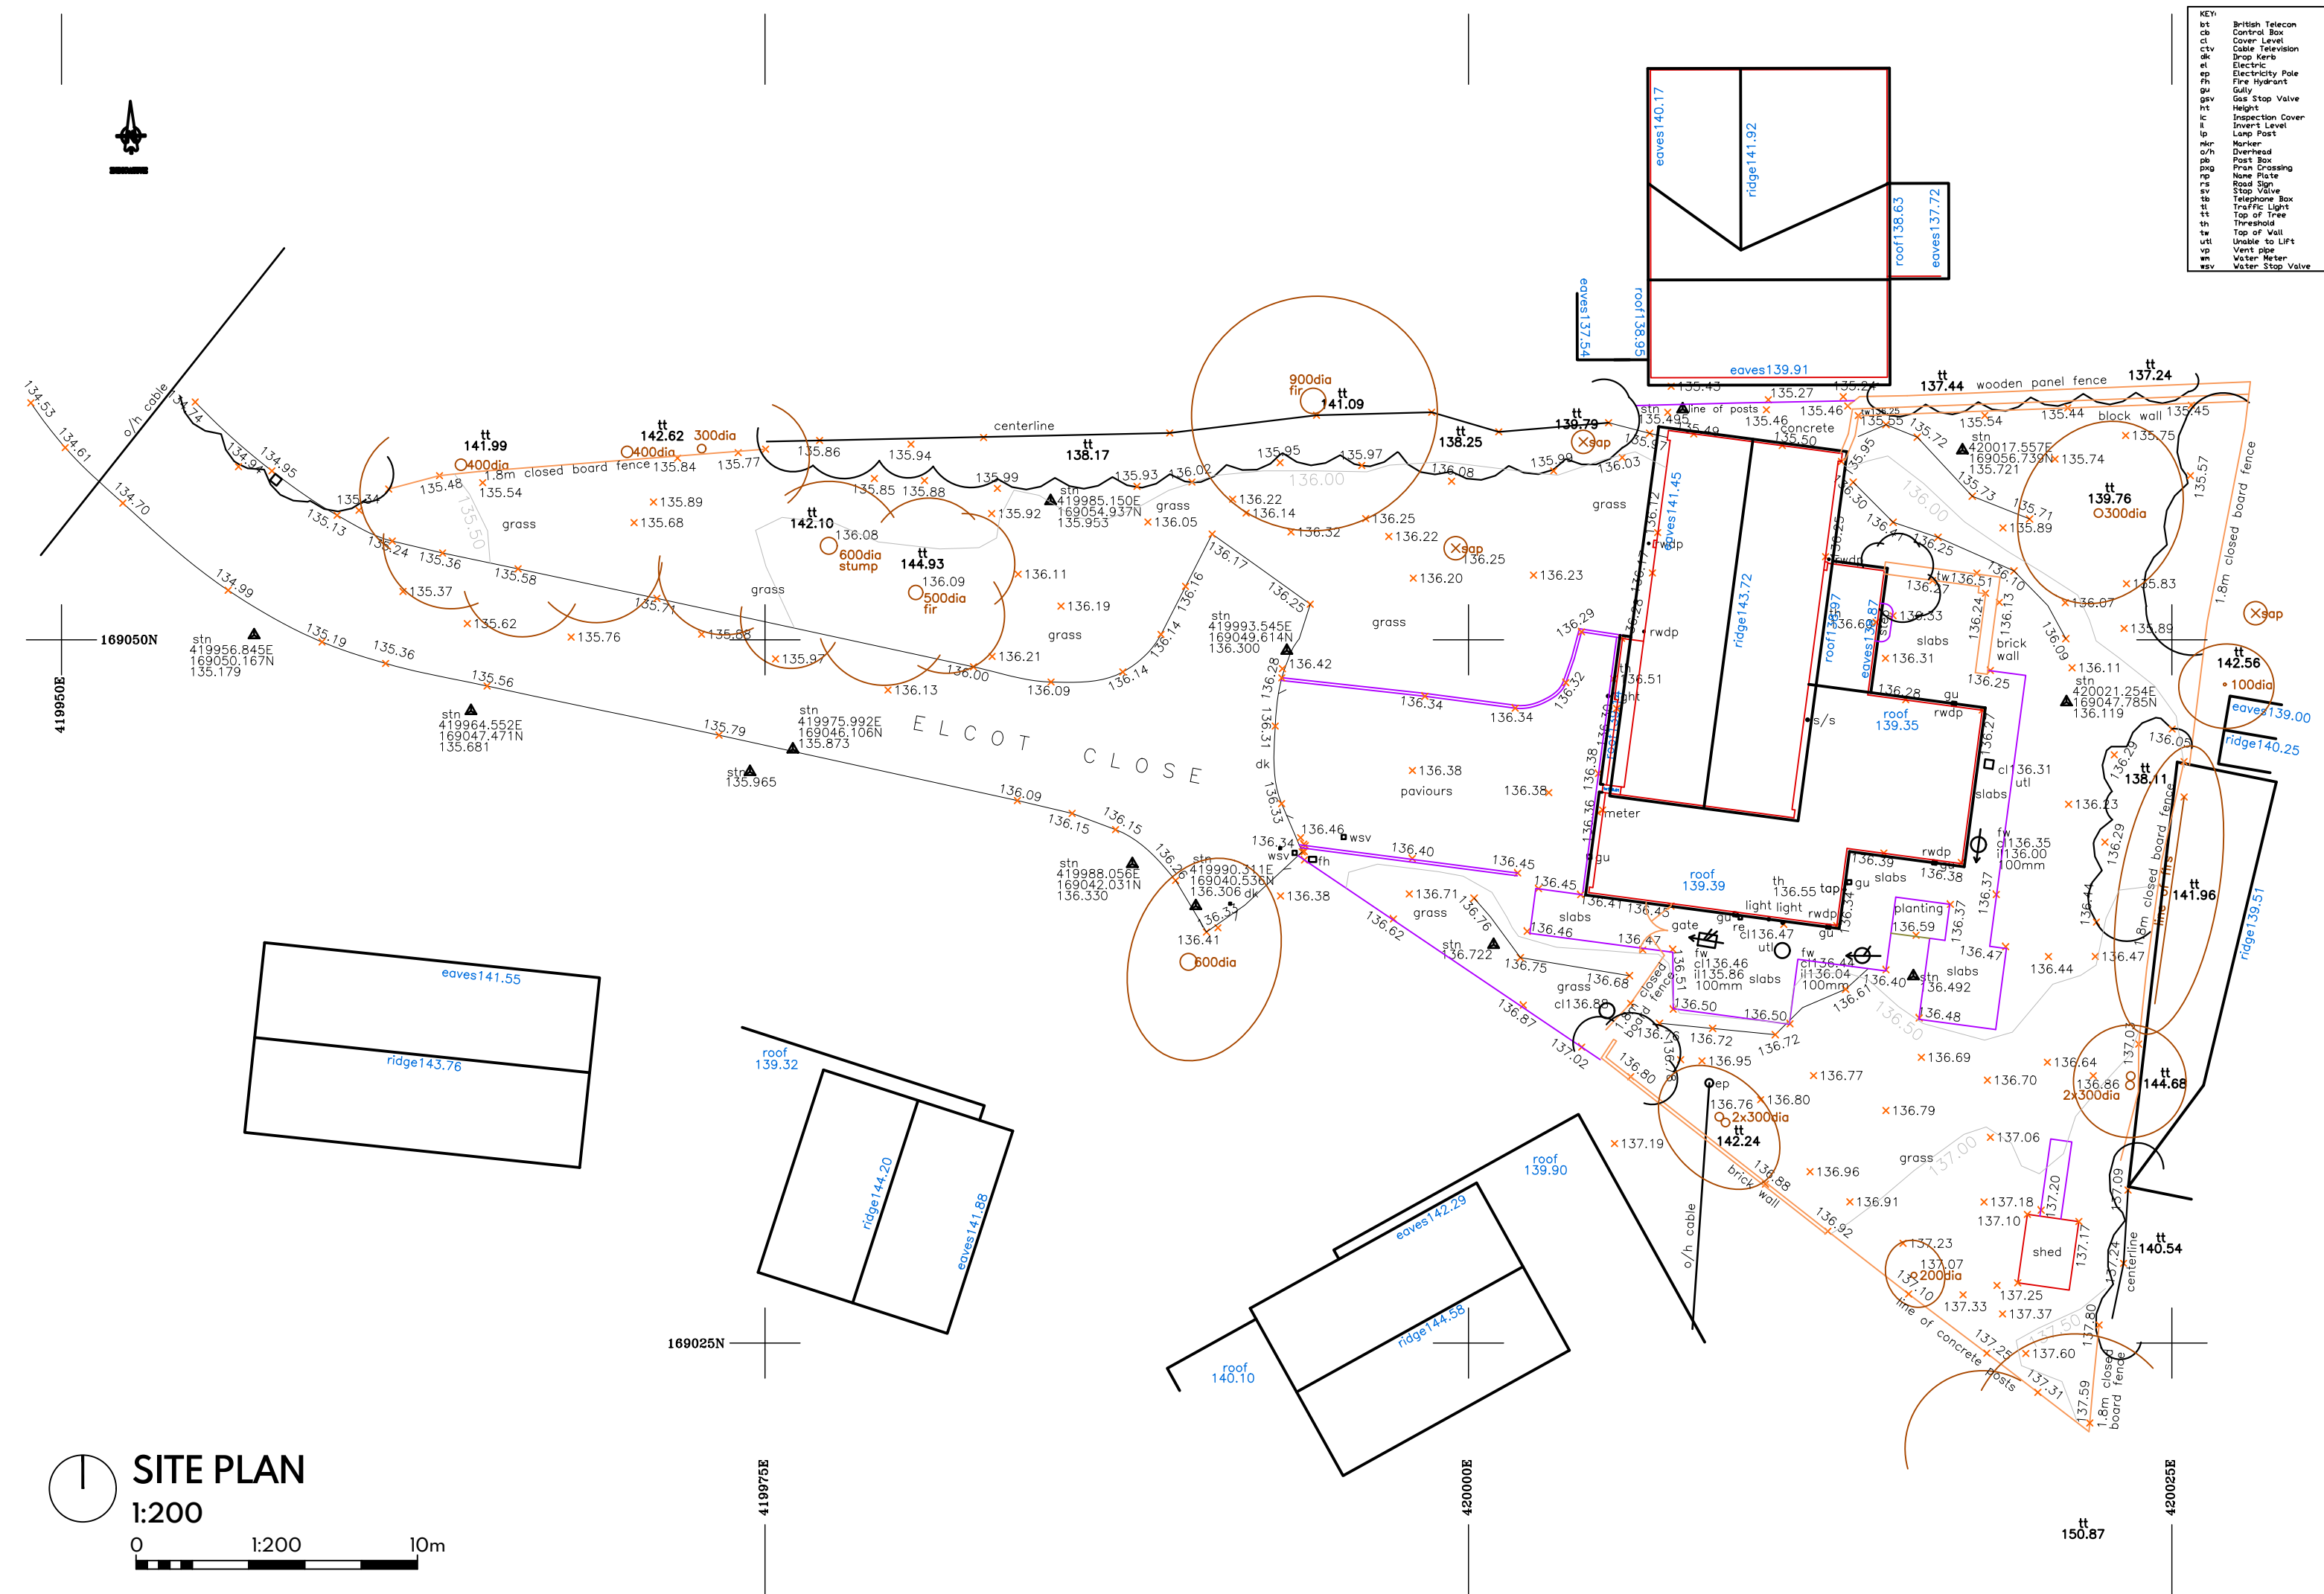

SECTION A-A

SECTION B-B



WEST ELEVATION
1:100




NORTH ELEVATION
1:100




EAST ELEVATION
1:100




SOUTH ELEVATION
1:100

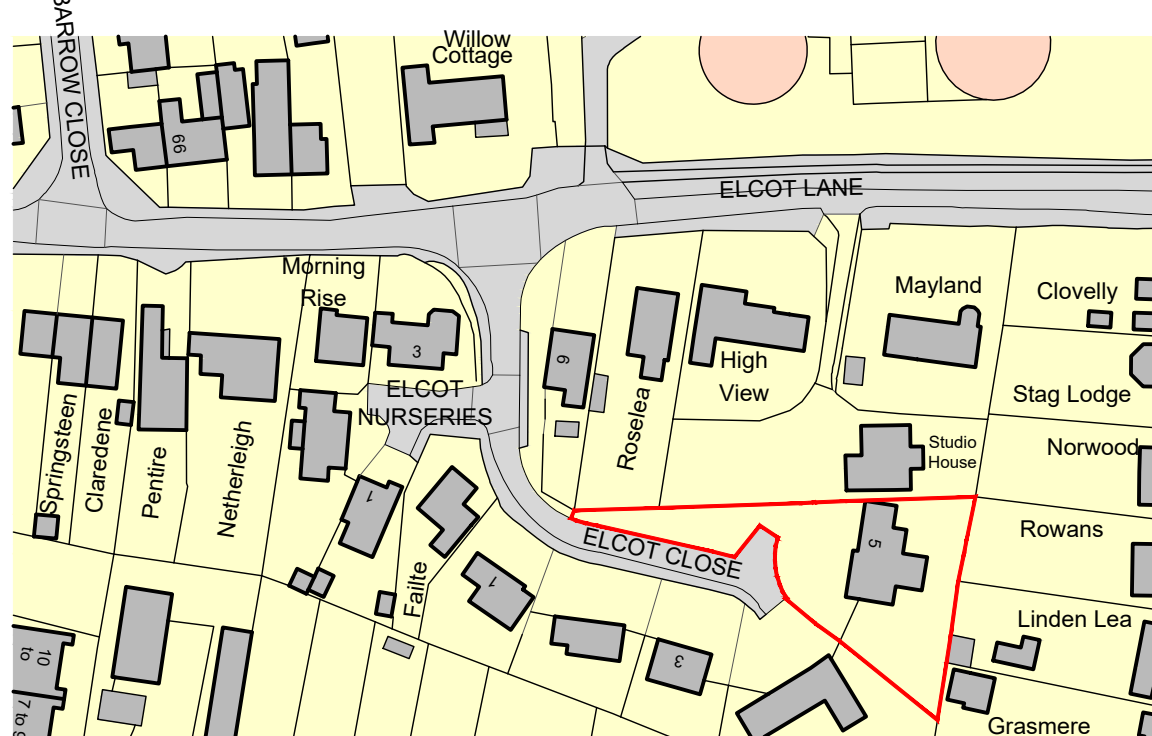

LOCATION PLAN
1:1250

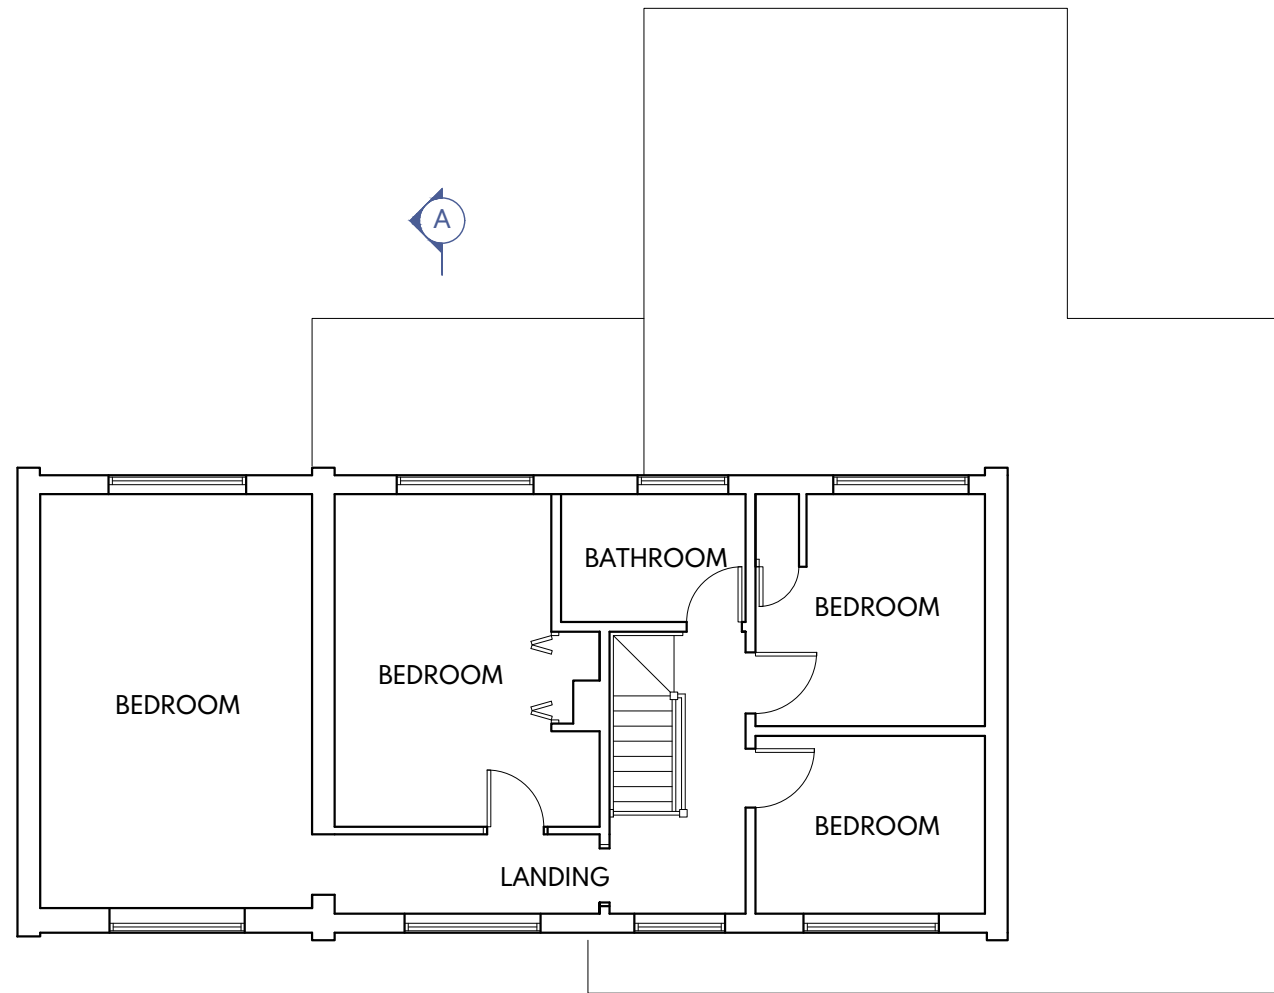

FIRST FLOOR
1:100

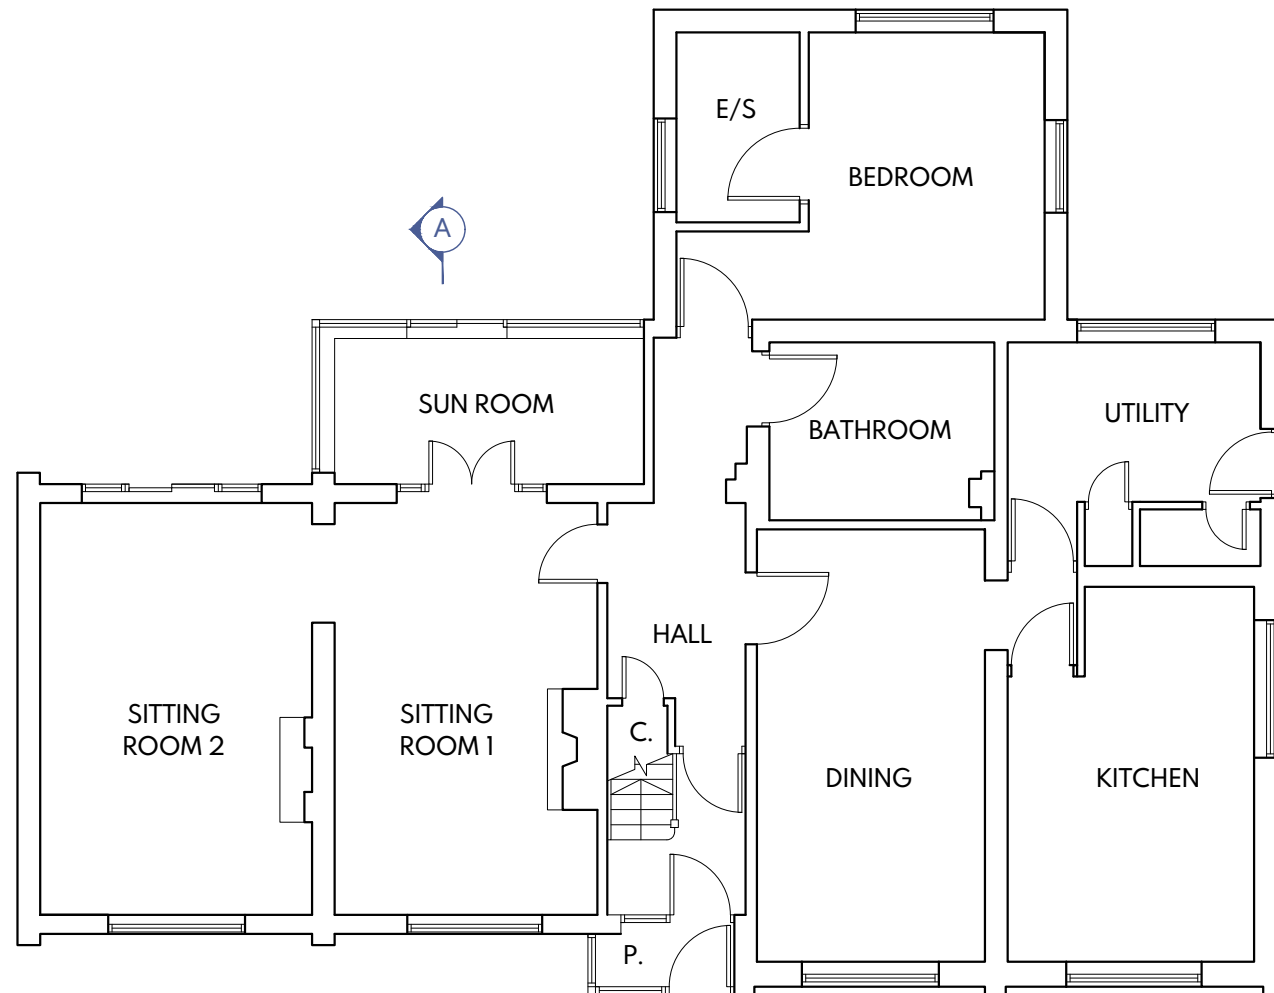

GROUND FLOOR
1:100