


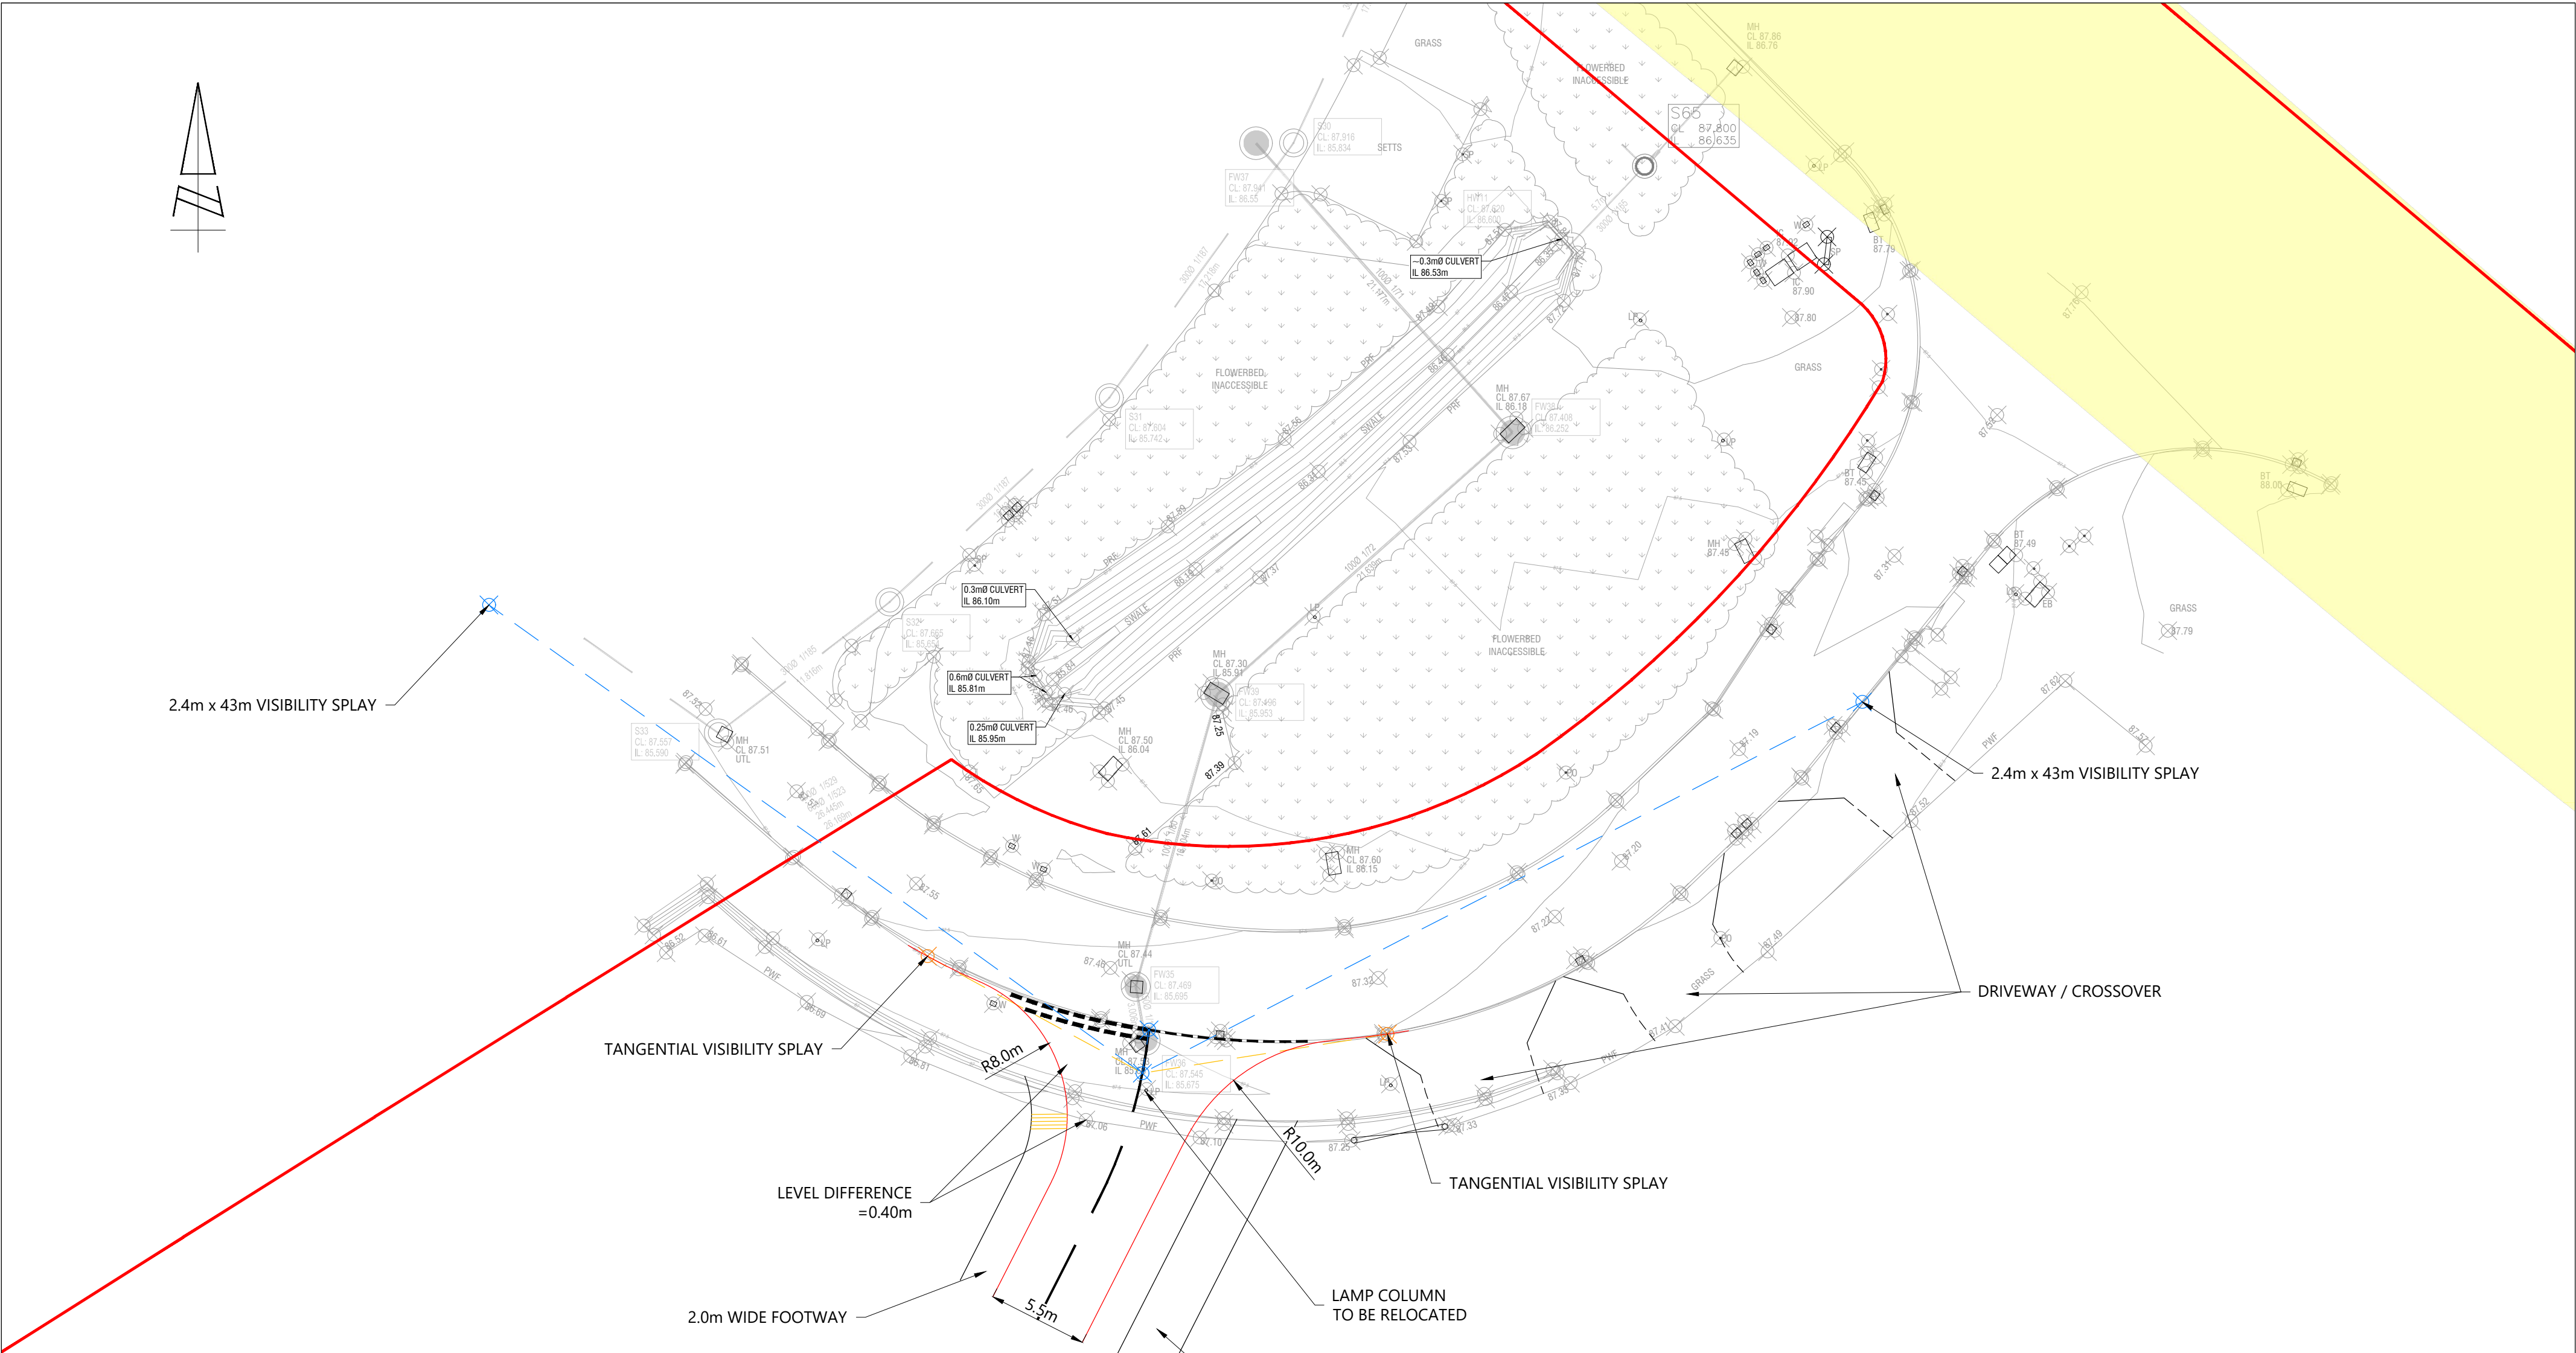

Lakeside North Harbour, Building 1000, Lakeside
North Harbour Western Road, Portsmouth,
Hampshire, PO6 3EZ
www.i-transport.co.uk

Tel: 03316 300366

SCALE BAR @ 1:250

0 1 2 5 10 25

DRAWING ISSUED FOR FEASIBILITY CONSIDERATION AND PLANNING PURPOSES ONLY. DRAWING NOT TO BE USED FOR CONSTRUCTION. I-TRANSPORT LLP ACCEPTS NO RESPONSIBILITY FOR ERRORS MADE BY OTHERS IN SCALED FROM THIS DRAWING. MEASUREMENTS SHOULD BE TAKEN FROM FIGURED DIMENSIONS ONLY. CDM REQUIREMENTS CONSIDERED AT FEASIBILITY STAGE ONLY. FURTHER CONSIDERATION REQUIRED BY DETAILED DESIGN TEAM. © CROWN COPYRIGHT 2024 OS LICENCE No. AC0000813921.

A		16.02.26	MS	TOPO SURVEY UPDATED	SGe	MS	TITLE		PROPOSED ACCESS ARRANGEMENT			DRAWN:	TA	CHECKED:	SGe	APPROVED:	MS	
REV	DATE	BY	DESCRIPTION		CHK	APD	PROJECT:	CLIENT:		PROJECT No:		ITS200270	SCALE @ A2:		1:250	DATE:		28.11.25
STATUS:							FOR INFORMATION		LAND NORTH OF WHYTCHURCH FARM		GLEESON LAND		DRAWING No:		ITS200270-GA-005		REV:	A