


© THIS DRAWING IS THE COPYRIGHT OF
MICHAEL LYONS ARCHITECTURE AND
MUST NOT BE COPIED, USED OR
DISCLOSED WITHOUT PRIOR PERMISSION.

THIS DRAWING MUST NOT BE SCALED.
ALL DIMENSIONS ARE TO BE CHECKED ON
SITE BEFORE WORK IS COMMENCED. ANY
DISCREPANCIES ARE TO BE REPORTED
IMMEDIATELY TO THE CONSULTANTS.

Key	
119.00	Proposed levels
119.00	Existing levels
---	Existing contours
---	Proposed contours
○	Existing tree

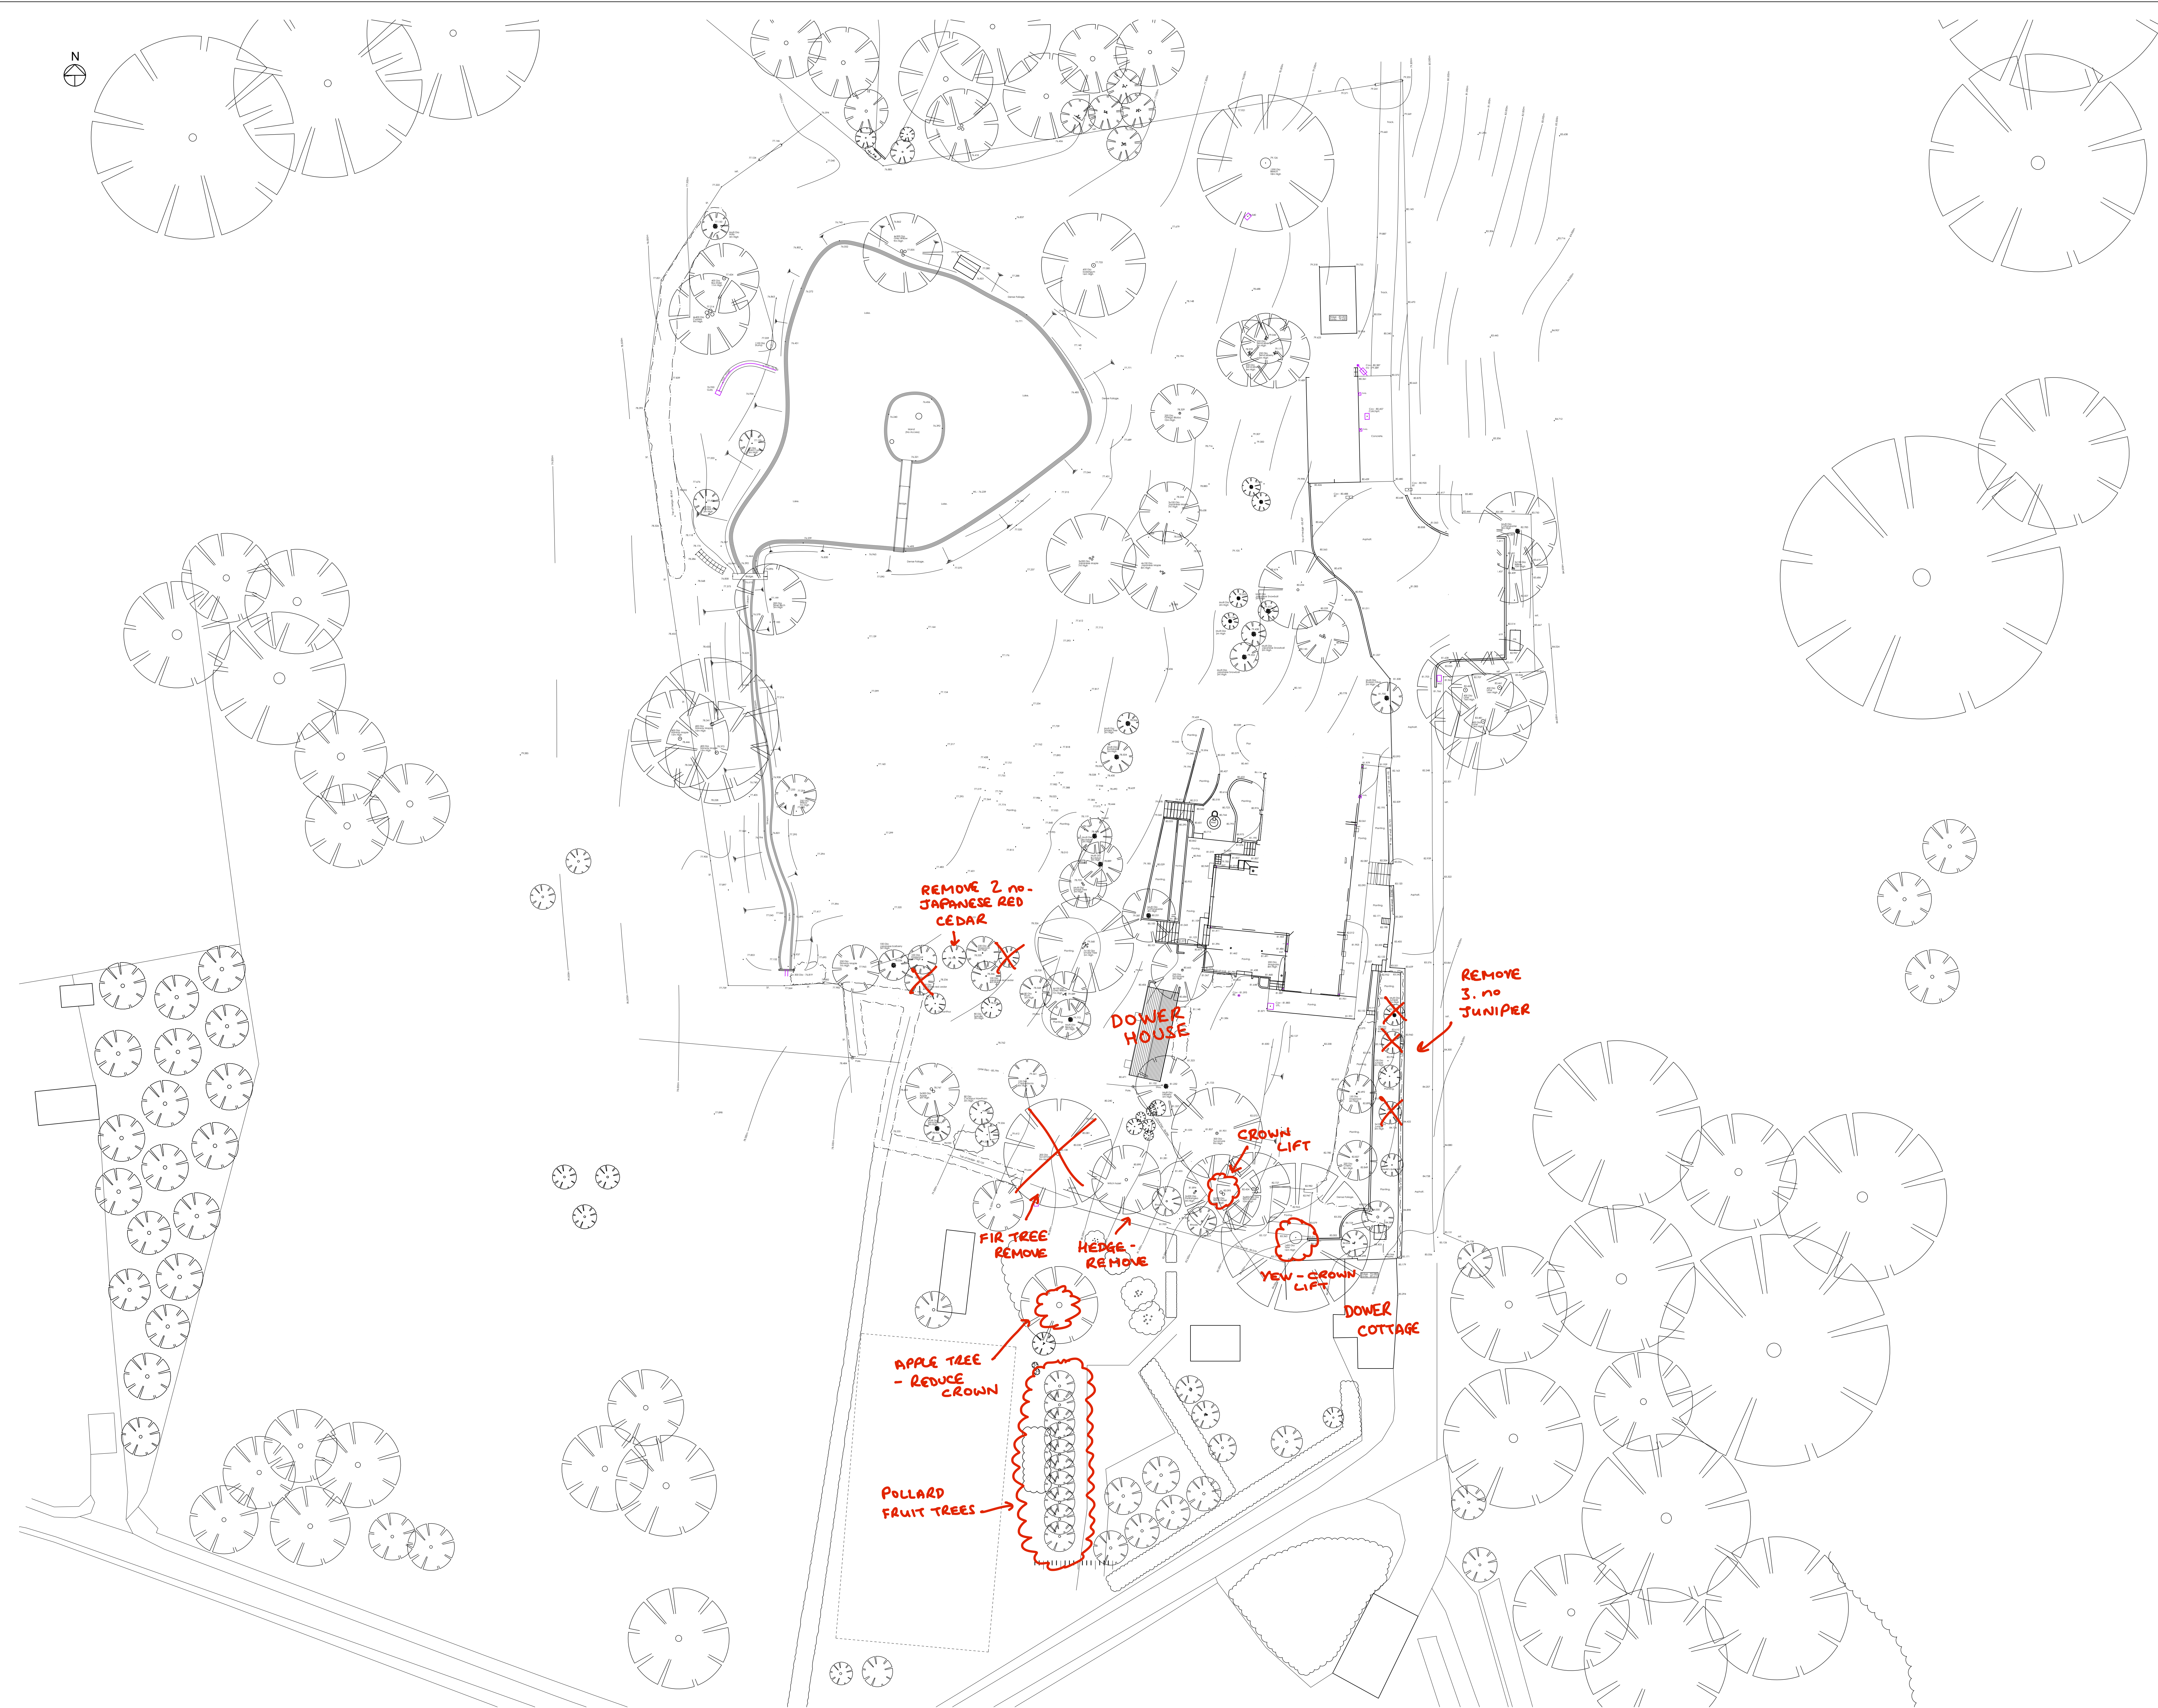

Issued for construction NY1

Revisions

Michael Lyons Architecture
1 Manor Farm Barns
Burcombe Lane, Burcombe
Salisbury, SP2 0EJ
Tel: 01722 743168
info@mlyonsarchitecture.co.uk

Project:
The Dower House
Compton Chamberlyne
Salisbury SP3 5DD
Drawing:
Site
Existing Site Masterplan

Drawing No: **607/S.14/SK.01**

Scale: 1:250 @ A0
1:500 @ A2

Origination Date: February 2026

Drawn by: MLx
Issued by:
Approved by:

☐ For Approval	☐ For Comment
☐ For Information	☐ Tender
☒ Construction	☐ As Built

SCALE IN METRES 1:500 @ A0 & 1:500 @ A2
0 5 10 15 20

Existing Site Masterplan