


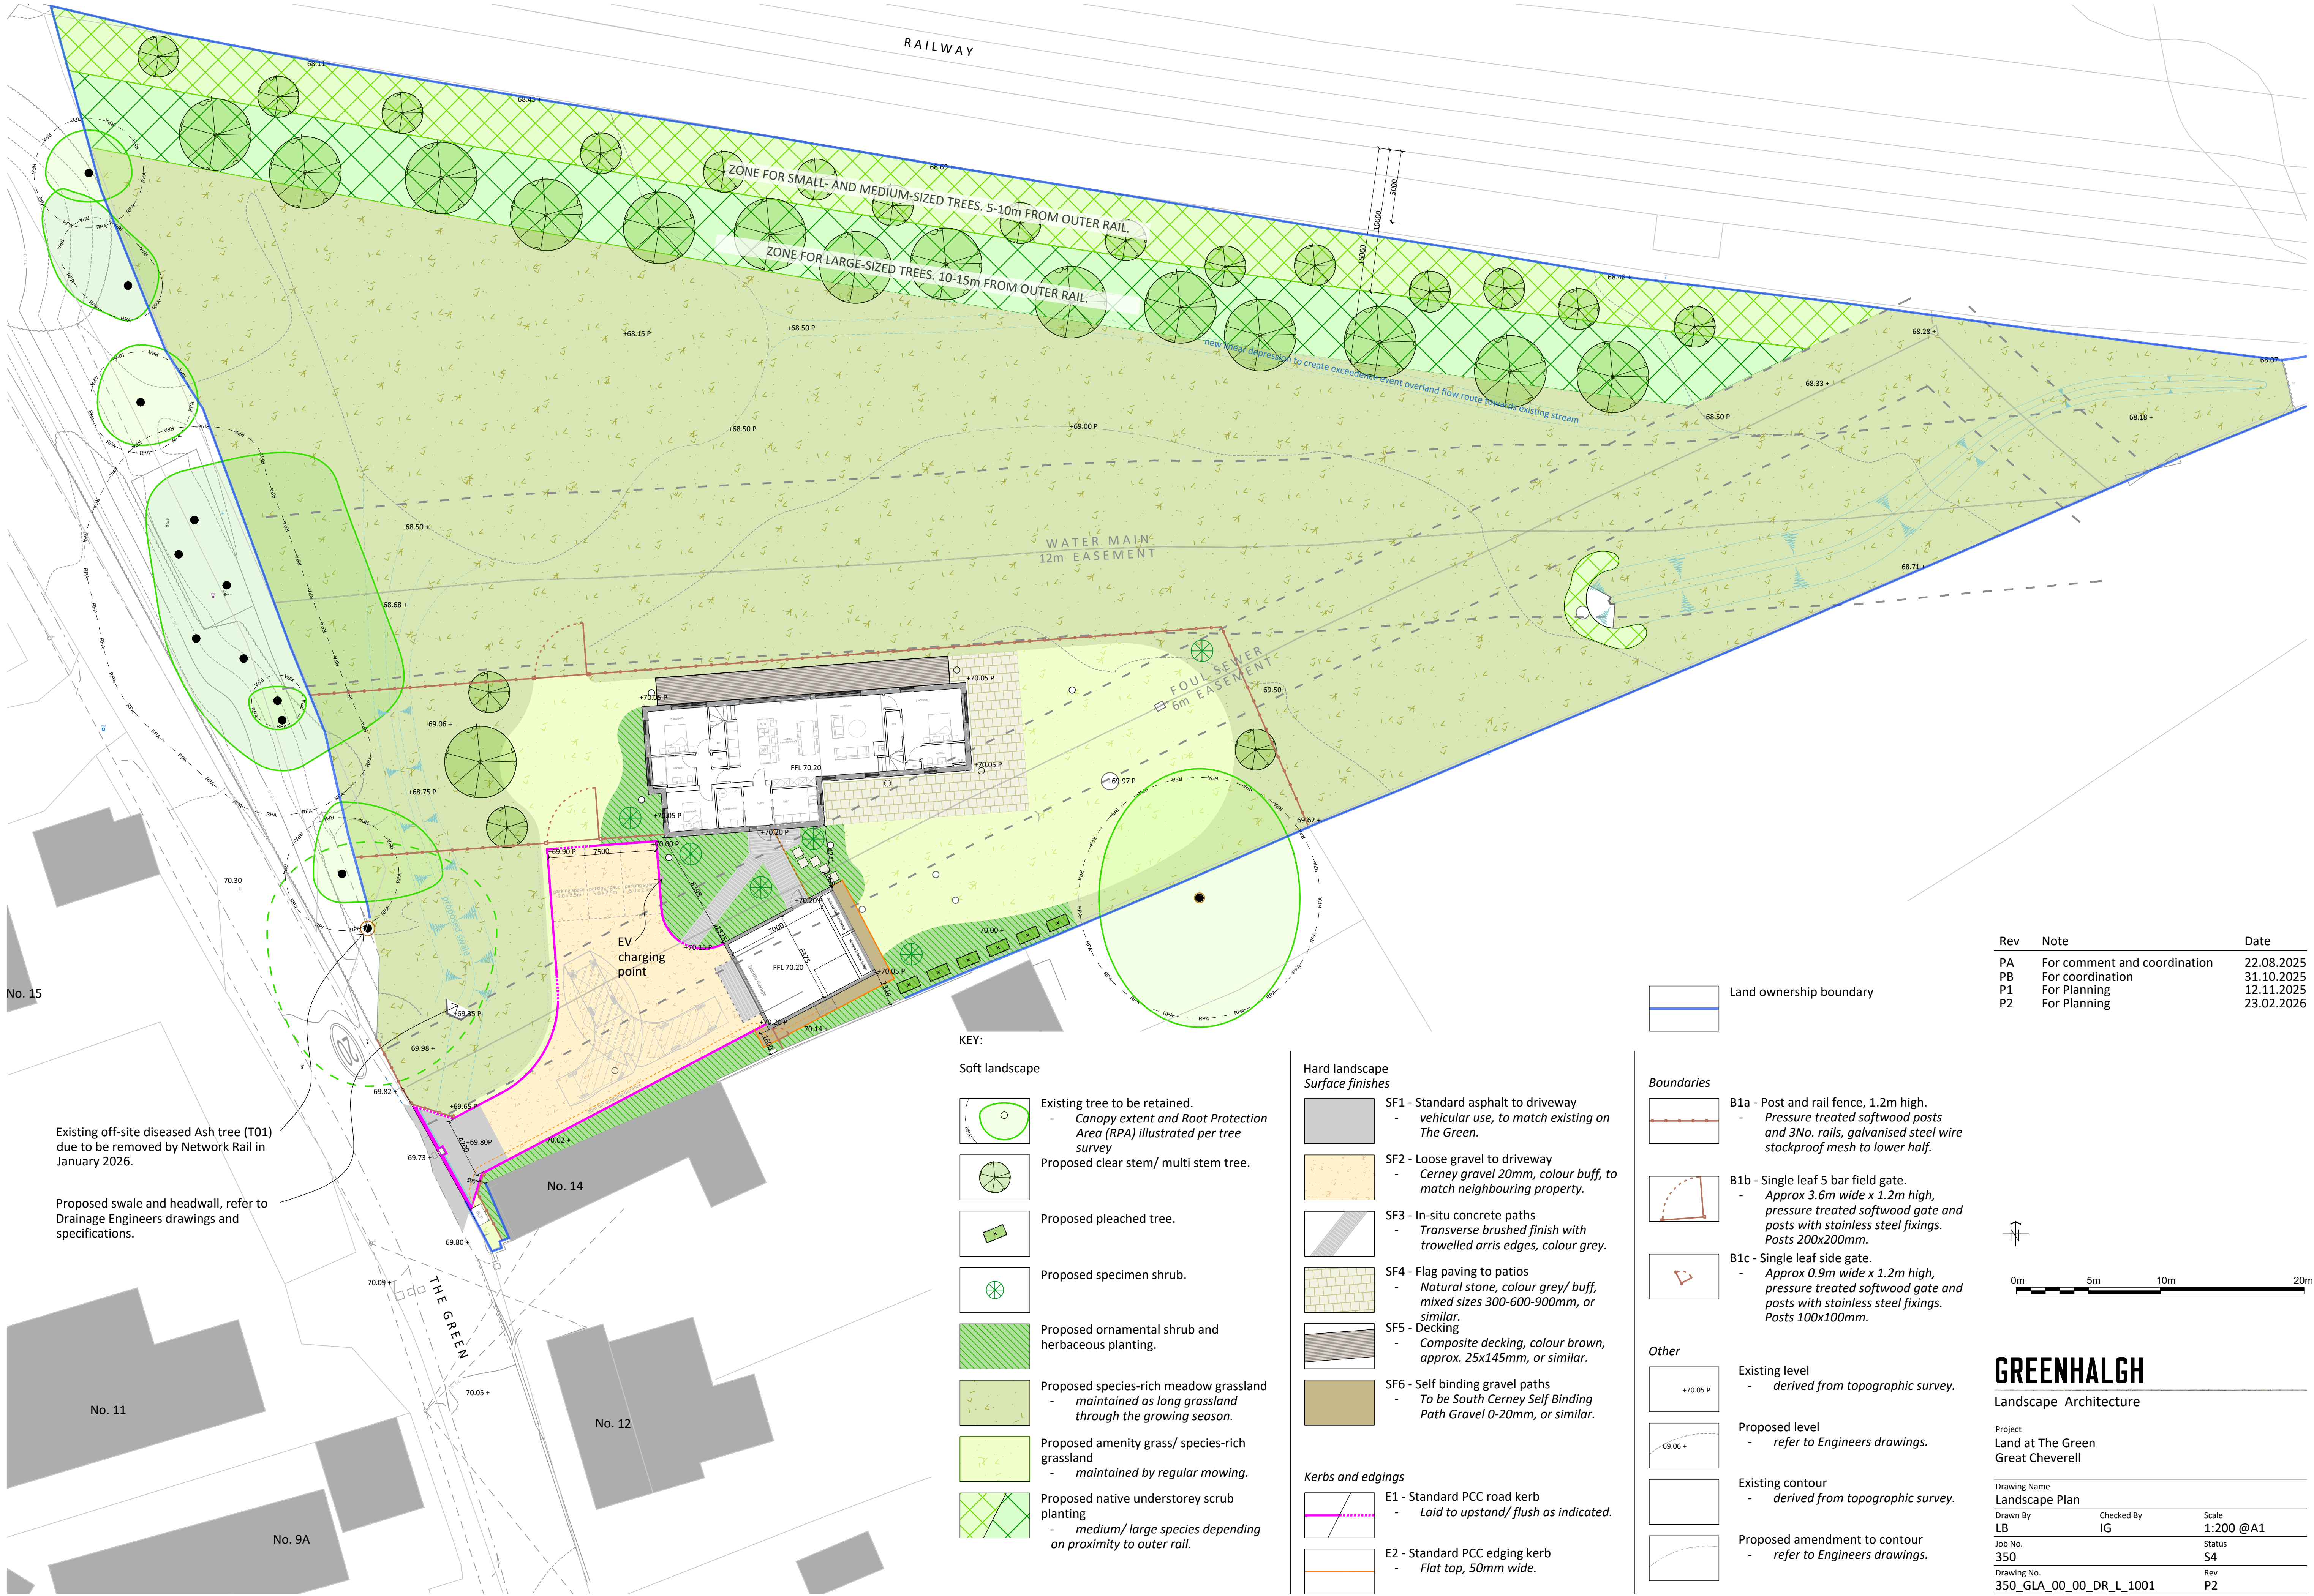

Rev	Note	Date
PA	For comment and coordination	22.08.2025
PB	For coordination	31.10.2025
P1	For Planning	12.11.2025
P2	For Planning	23.02.2026


Land ownership boundary

Boundaries

- B1a - Post and rail fence, 1.2m high.
- Pressure treated softwood posts and 3No. rails, galvanised steel wire stockproof mesh to lower half.
- B1b - Single leaf 5 bar field gate.
- Approx 3.6m wide x 1.2m high, pressure treated softwood gate and posts with stainless steel fixings. Posts 200x200mm.
- B1c - Single leaf side gate.
- Approx 0.9m wide x 1.2m high, pressure treated softwood gate and posts with stainless steel fixings. Posts 100x100mm.

Other

- Existing level
- derived from topographic survey.
- Proposed level
- refer to Engineers drawings.
- Existing contour
- derived from topographic survey.
- Proposed amendment to contour
- refer to Engineers drawings.

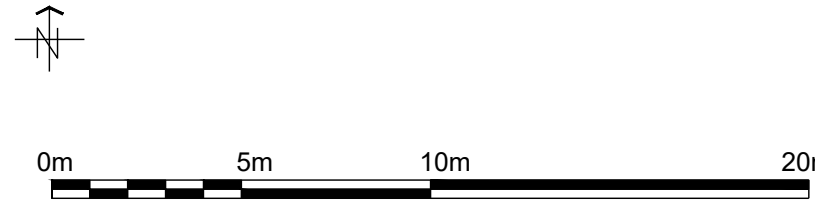

GREENHALGH
Landscape Architecture

Project
Land at The Green
Great Cheverell

Drawing Name		
Landscape Plan		
Drawn By	Checked By	Scale
LB	IG	1:200 @A1
Job No.	Status	
350	S4	
Drawing No.	Rev	
350_GLA_00_00_DR_L_1001	P2	