


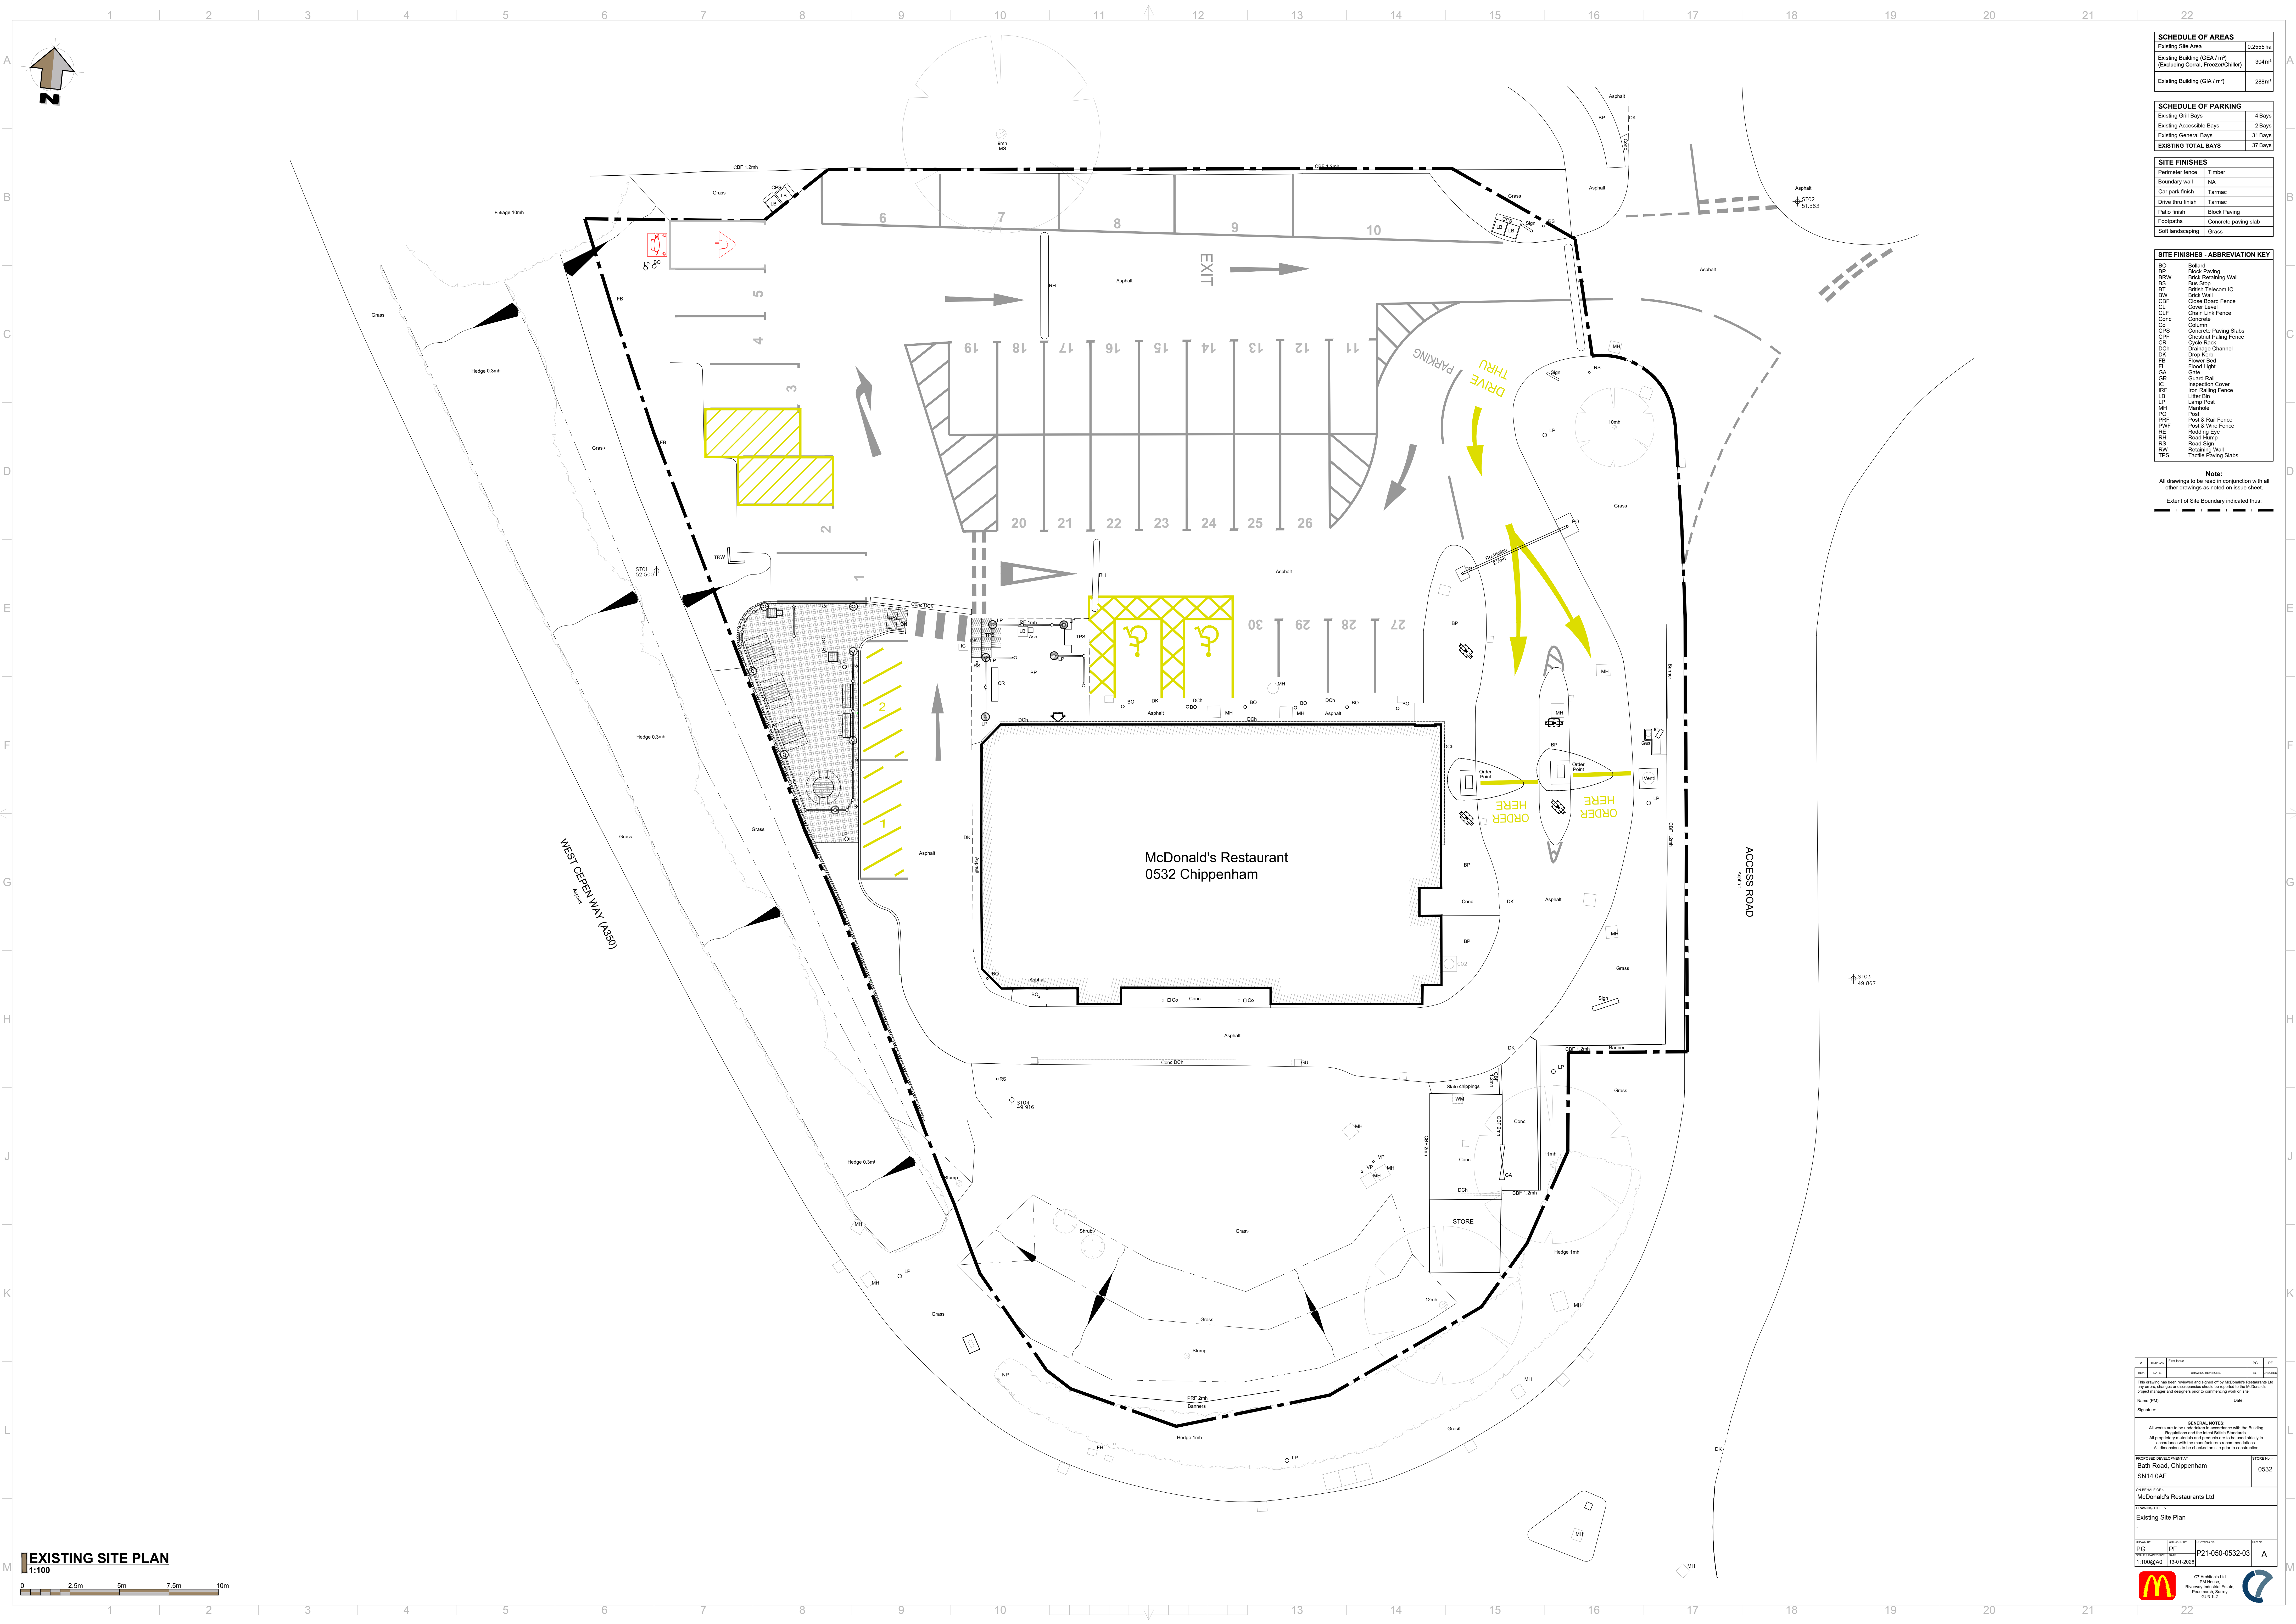

SCHEDULE OF AREAS	
Existing Site Area	0.2555 ha
Existing Building (GFA / m ²) (Excluding Core, Freezer/Chiller)	304m ²
Existing Building (GFA / m ²)	288m ²

SCHEDULE OF PARKING	
Existing Grill Bays	4 Bays
Existing Accessible Bays	2 Bays
Existing General Bays	31 Bays
EXISTING TOTAL BAYS	37 Bays

SITE FINISHES	
Perimeter fence	Timber
Boundary wall	N/A
Car park finish	Tarmac
Drive thru finish	Tarmac
Patio finish	Block Paving
Footpaths	Concrete paving slab
Soil landscaping	Grass

SITE FINISHES - ABBREVIATION KEY	
BO	Bollard
BP	Block Paving
BRW	Block Retaining Wall
BS	Bus Stop
BT	British Telecom IC
BW	Brick Wall
CBF	Close Board Fence
CL	Chain Link Fence
CLF	Chain Link Fence
CLP	Concrete
Co	Column
Co	Concrete Paving Slabs
CPS	Concrete Paving Slabs
CP	Concrete Paving Slabs
CR	Cycle Rack
DCH	Drainage Channel
DK	Drop Kerb
FB	Flower Bed
FL	Flower Light
GA	Gate
GR	Guard Rail
IC	Inspector Cover
IRF	Iron Railing Fence
IS	Little Sign
LP	Lamp Post
MH	Manhole
PO	Post & Rail Fence
PWF	Post & Wire Fence
RE	Rodding Eye
RH	Road Hump
RS	Road Sign
RW	Retaining Wall
TPS	Tactile Paving Slabs

Note:
All drawings to be read in conjunction with all other drawings as noted on issue sheet.
Extent of Site Boundary indicated thus: ---

EXISTING SITE PLAN

1:100

0

2.5m

5m

7.5m

10m

A

Scale

For Area

NO

DATE

DESIGNED/REVISED

BY

DATE

NAME (PMP)

SIGNATURE

DATE

GENERAL NOTES

All works are to be executed in accordance with the Building Regulations and the latest British Standards.

All quantities are to be checked and approved by the client prior to construction.

All dimensions to be checked on site prior to construction.

PROJECTED DEVELOPMENT

Bath Road, Chippenham

SN14 0AF

0532

OWNED BY

McDonald's Restaurants Ltd

DESIGNED BY

PG

PROJECTED DATE

13-01-2026

PROJECTED NO

P21-050-0532-03

REVISION

1

DATE

13-01-2026

BY

A

McDonald's Ltd

McDonald's Ltd

