




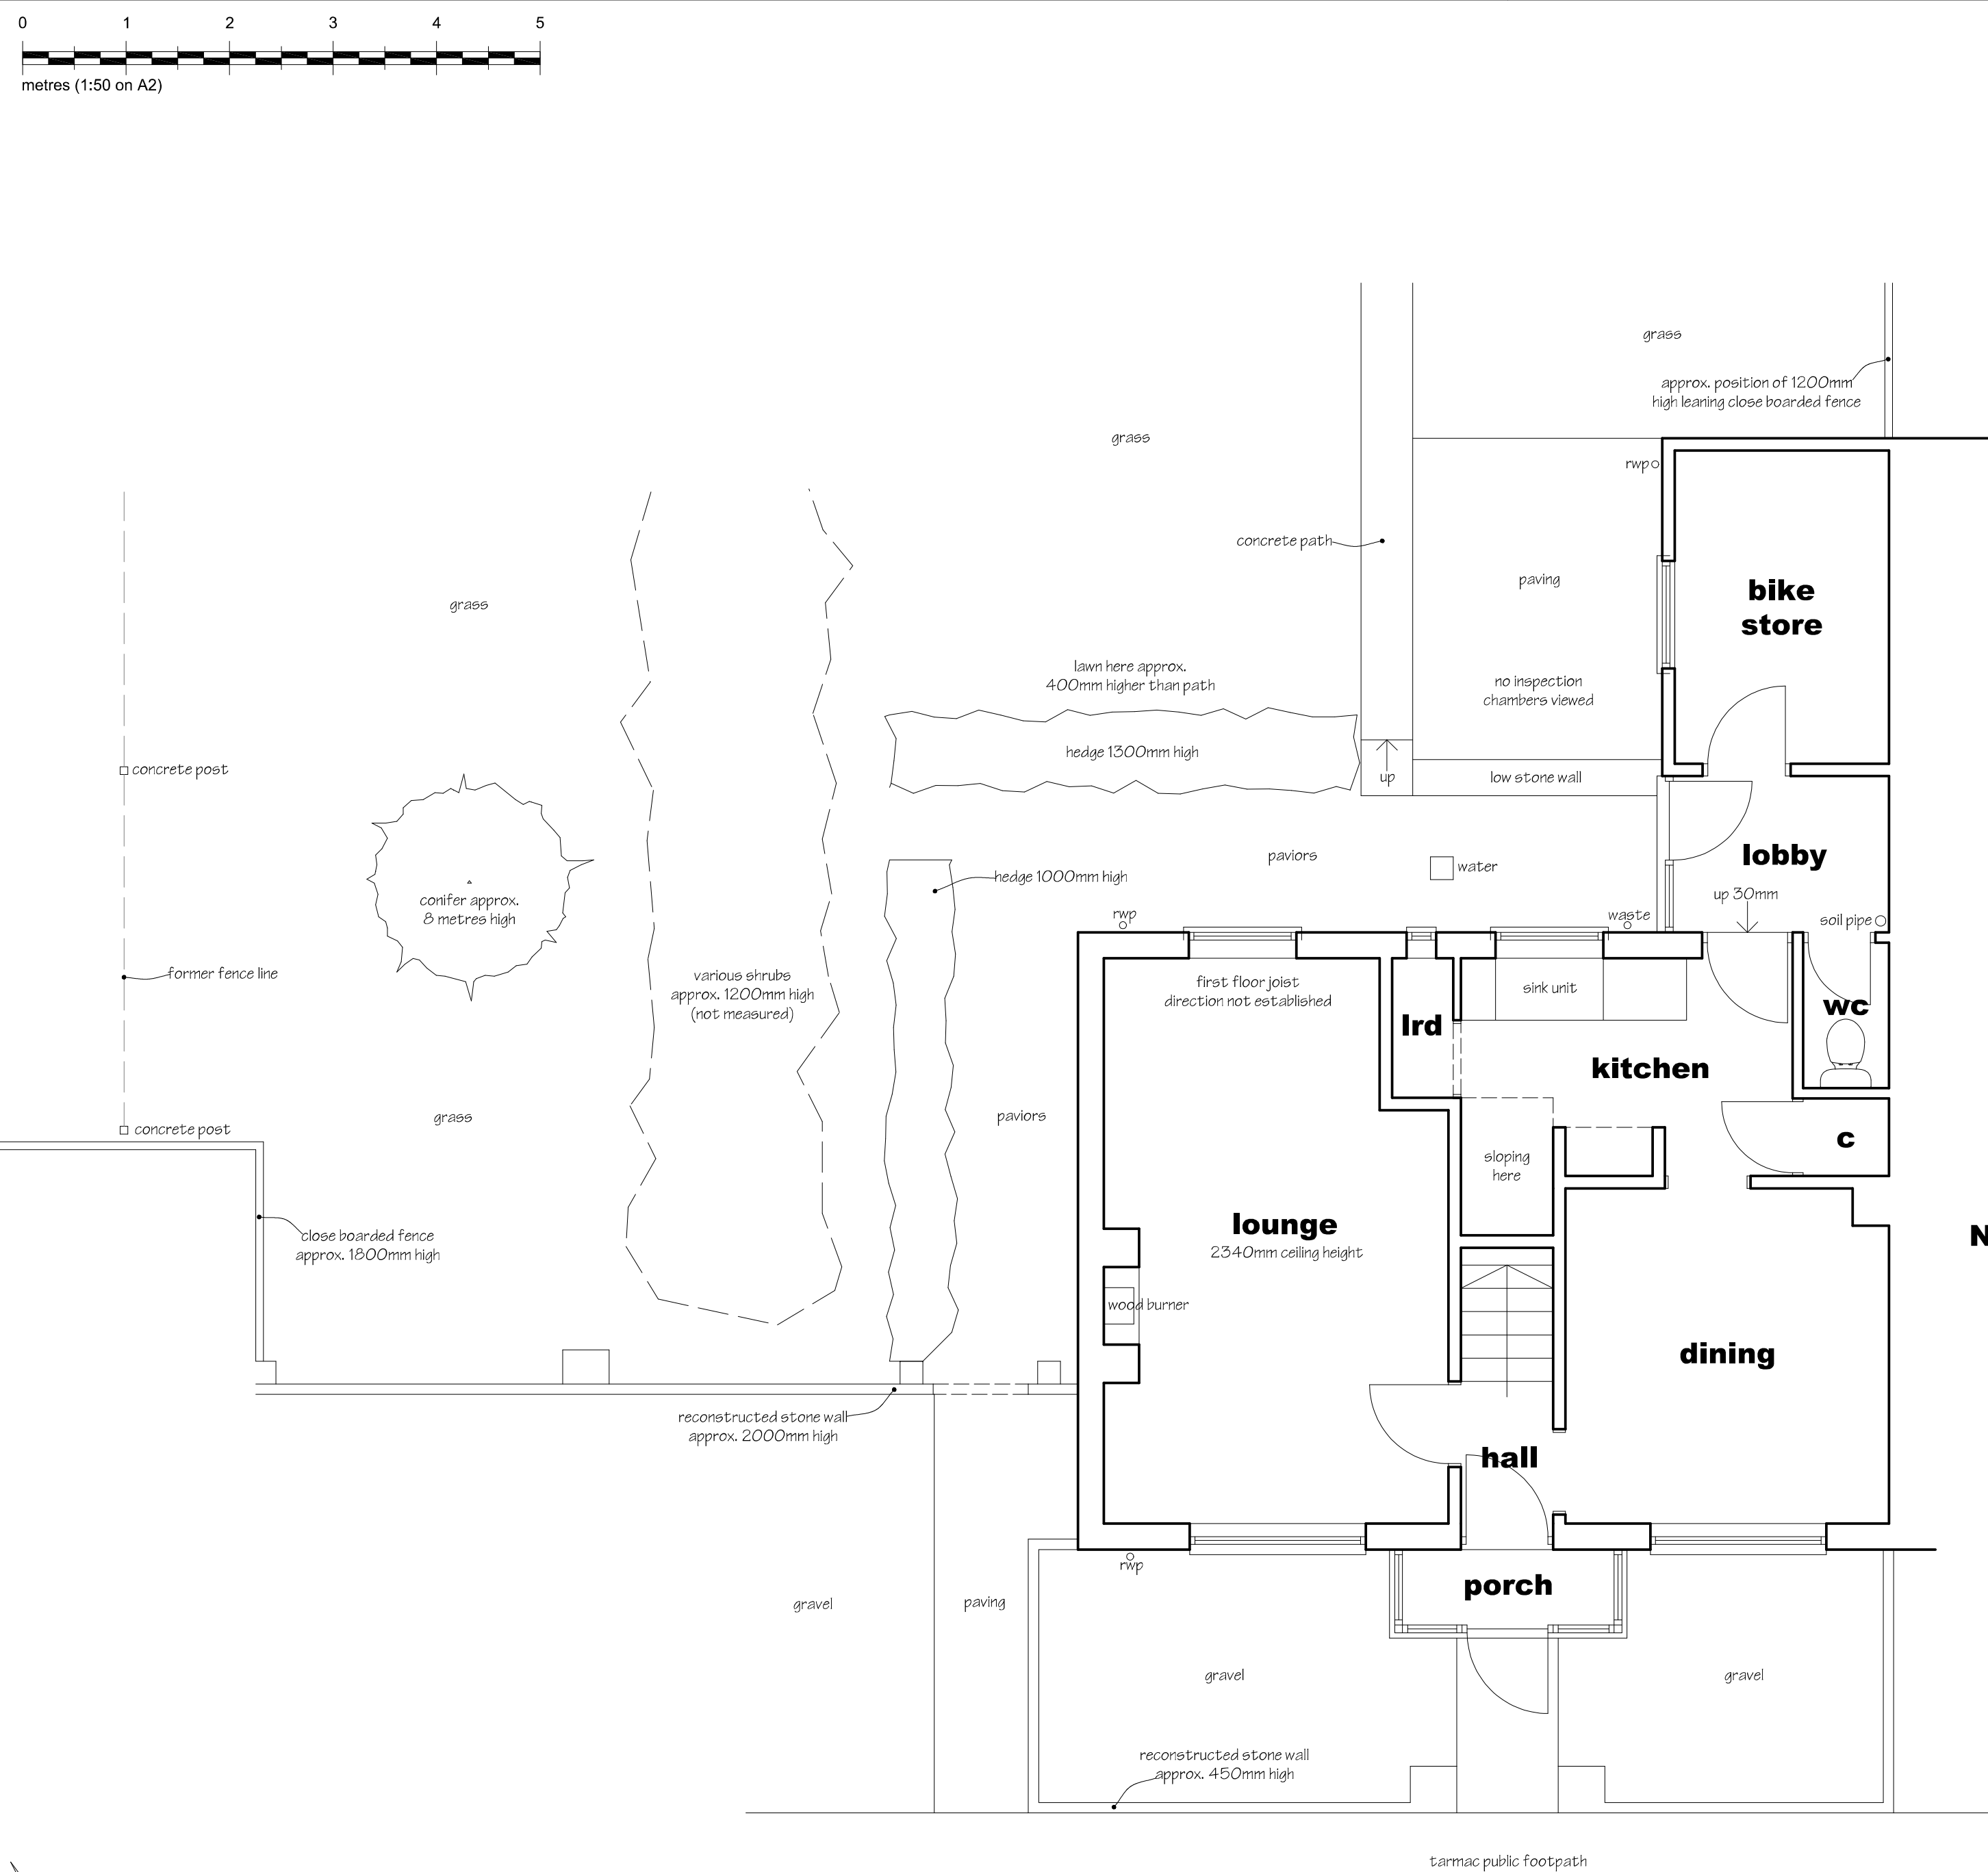


GROUND FLOOR PLAN

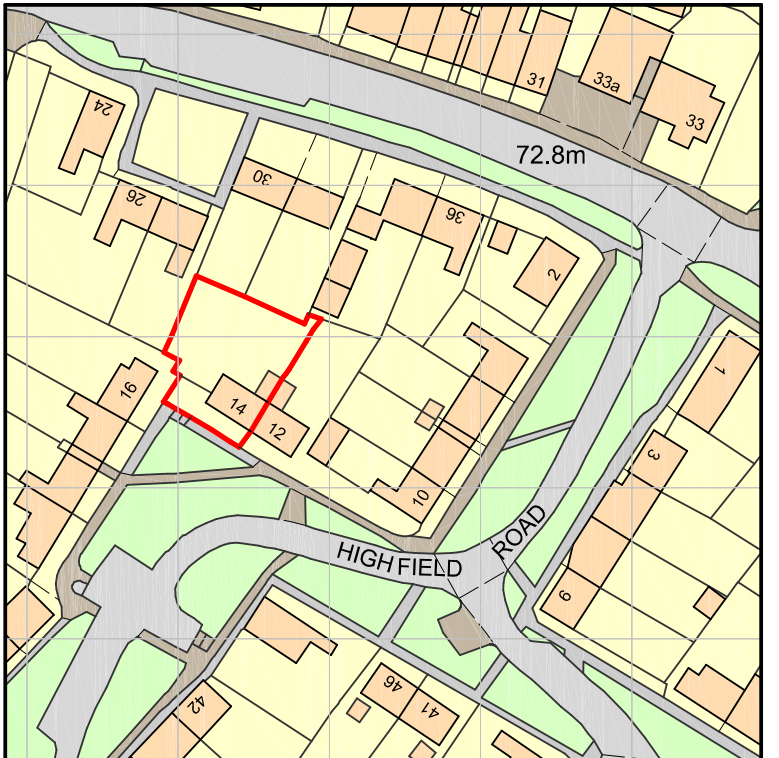

Ordnance Survey, (c) Crown Copyright 2026. All rights reserved. Licence number 100022432

LOCATION PLAN 1:1250

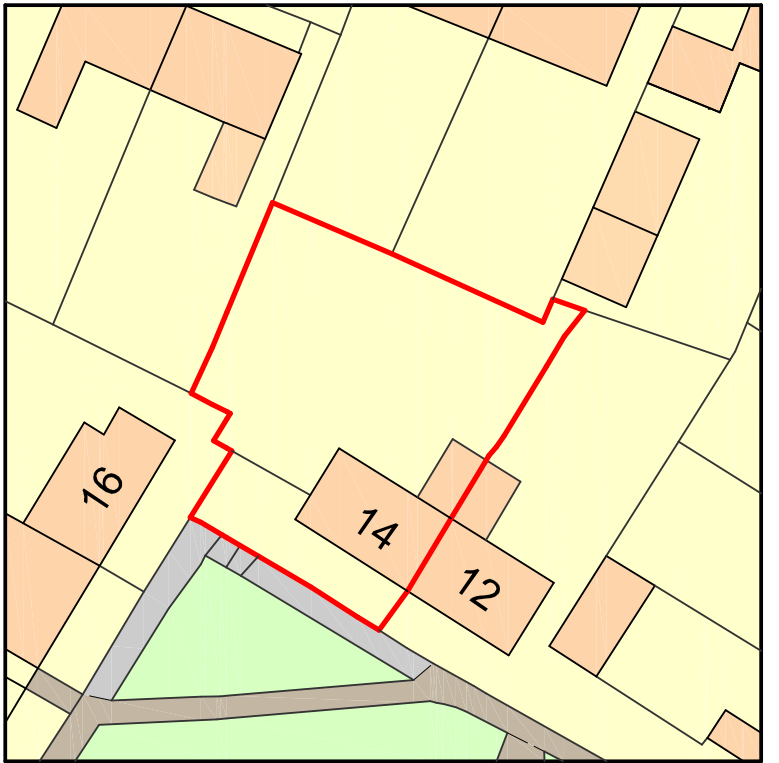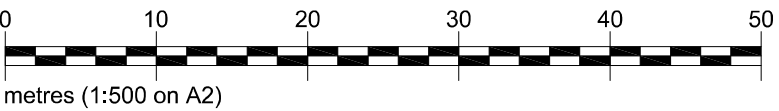

SITE PLAN 1:500

KEVIN SMITH Architectural Services			
7 Ludlow Close, Frome, Somerset, BA11 2ES			
TEL. 07946 678348 WEB. www.kevinjsmith.co.uk			
Client	HELEN POWER		
Job	14 HIGHFIELD ROAD , BRADFORD ON AVON , WILTSHIRE		
Title	SURVEY DETAILS 1		
Scales	1:50	Date	JANUARY 2026
Ref No	2647 / 01		