

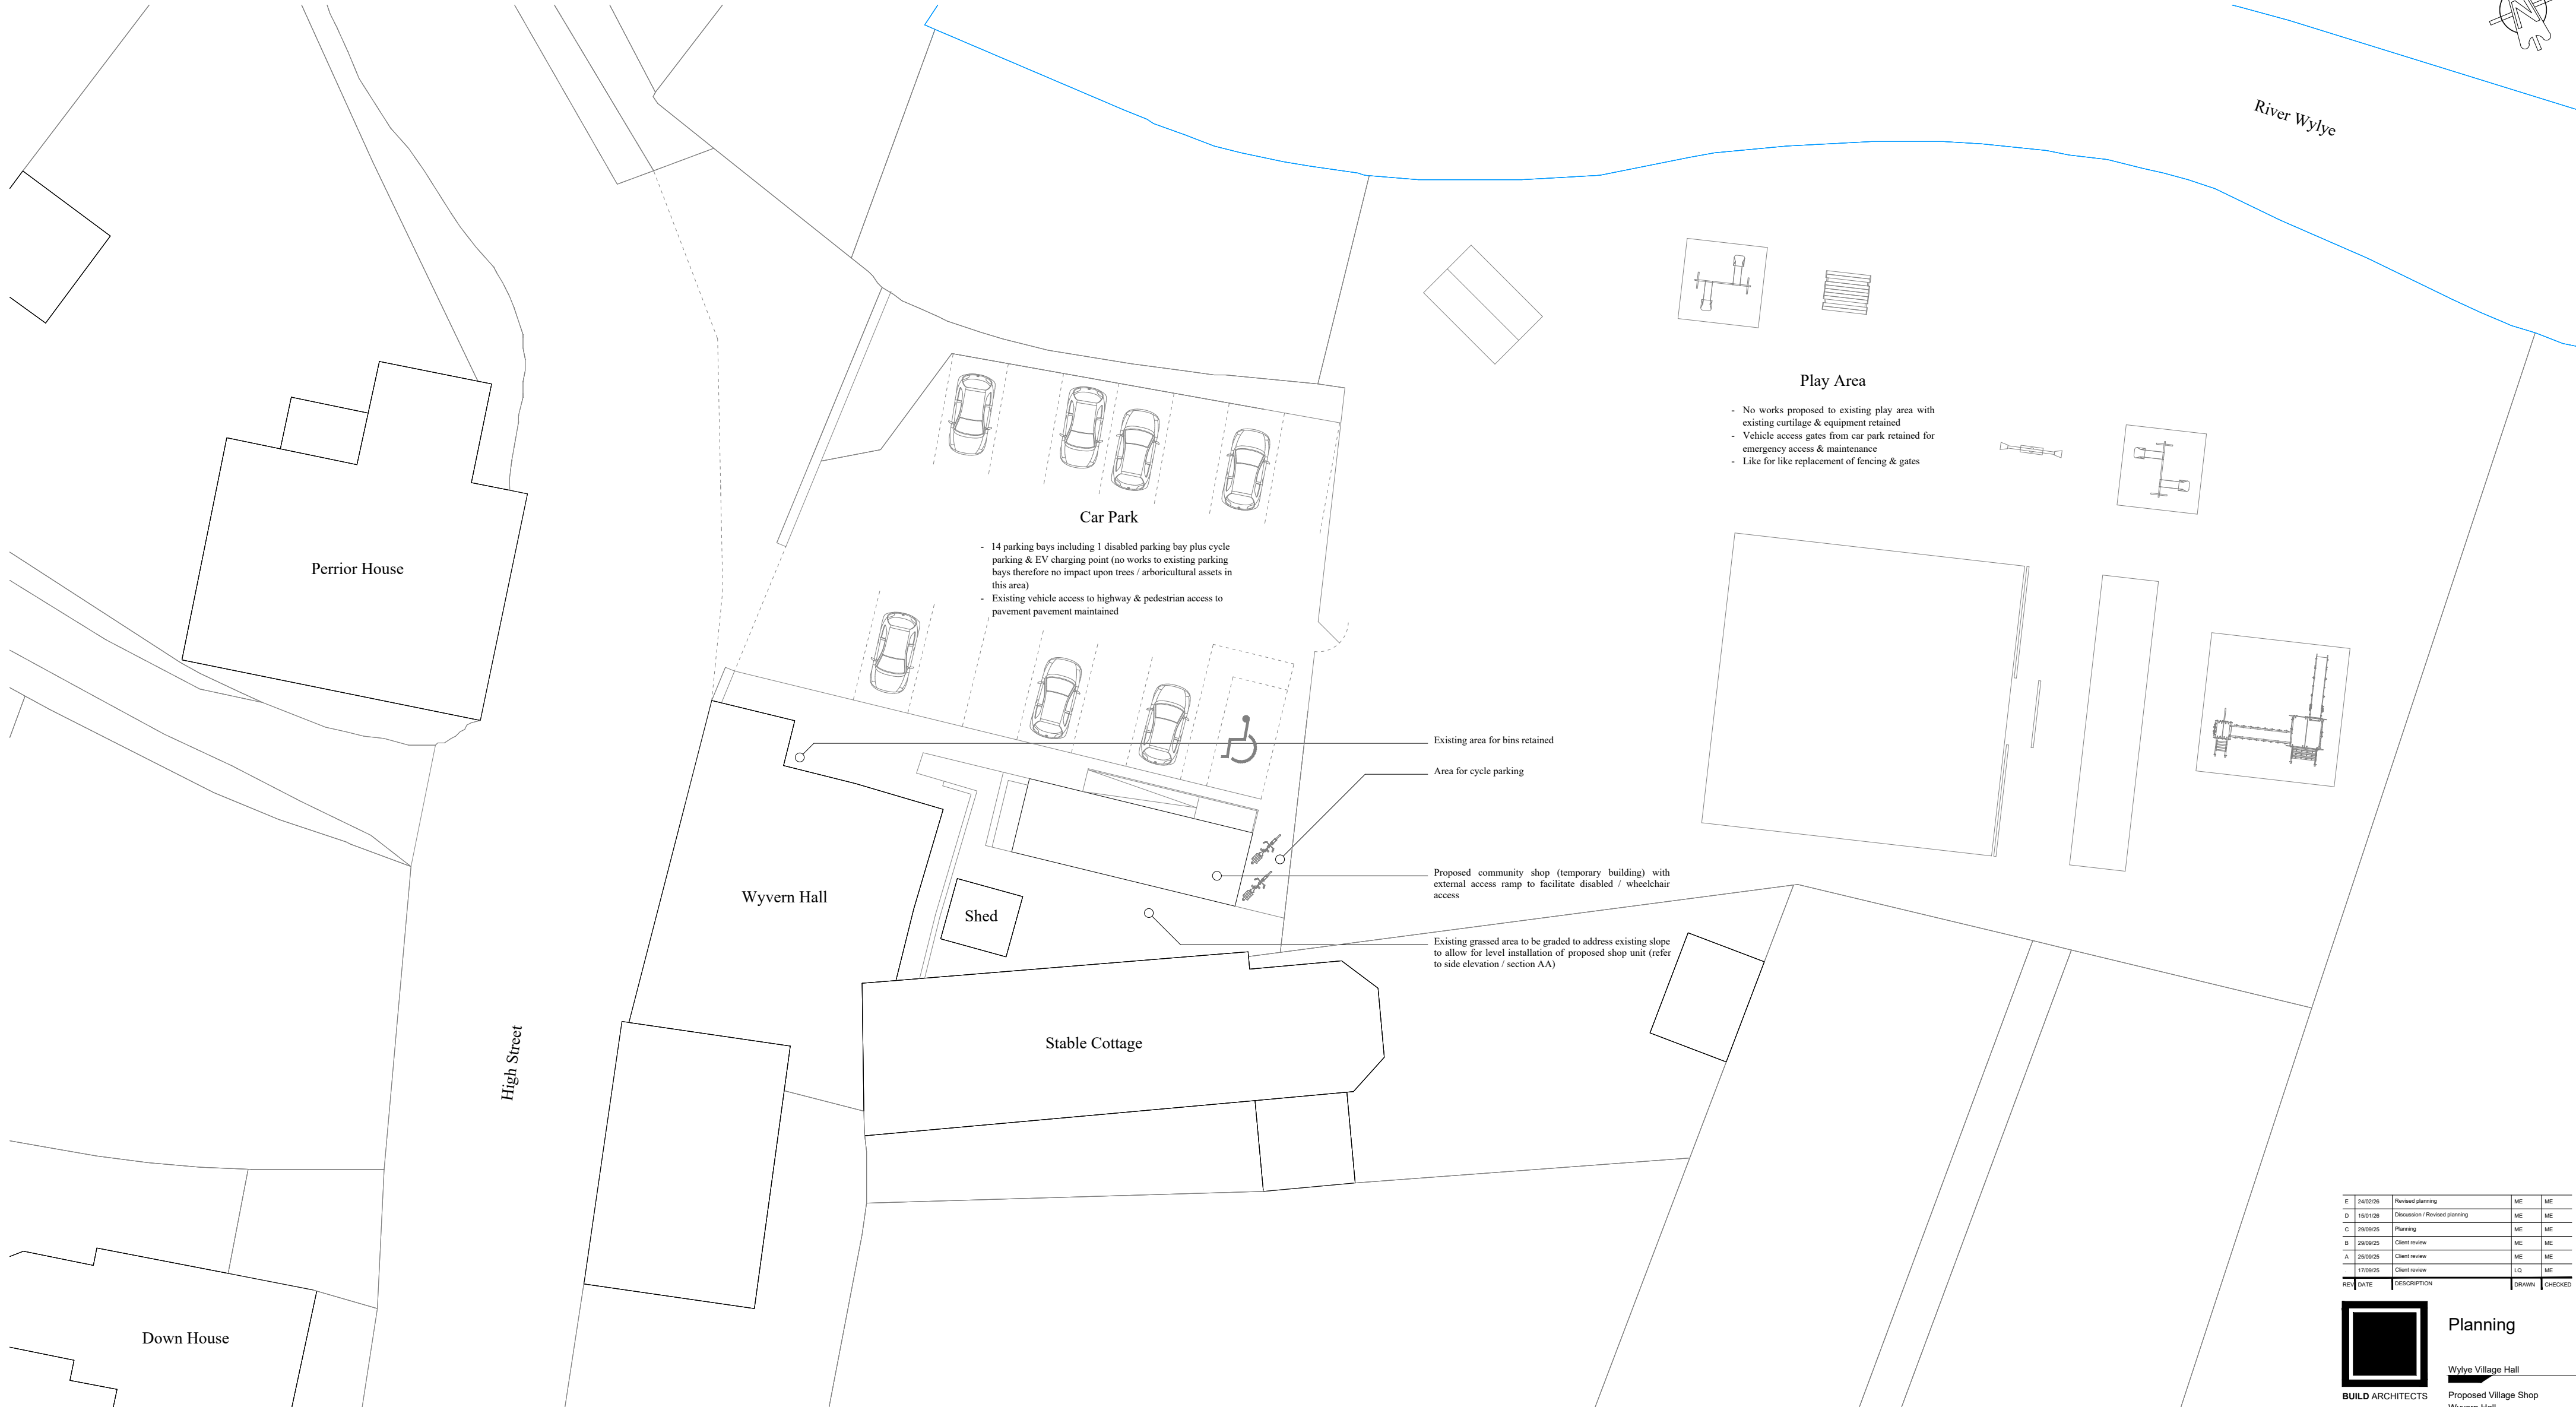


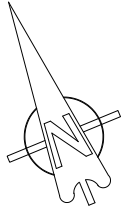

Note - All dimensions to be checked on site prior to commencement of works

E	24/02/25	Revised planning	ME	ME
D	15/01/25	Discussion / Revised planning	ME	ME
C	29/06/25	Planning	ME	ME
B	29/06/25	Client review	ME	ME
A	29/06/25	Client review	ME	ME
	17/06/25	Client review	LJO	ME
REV	DATE	DESCRIPTION	DRAWN	CHECKED

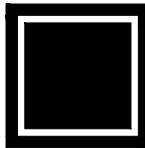

BUILD ARCHITECTS
www.build-architects.co.uk
studio@build-architects.co.uk

- Architecture
- Landscape
- Interiors
- Historic Buildings
- Masterplanning

This drawing is copyright of the Architect and shall not be reproduced without permission.

Check all dimensions and report any errors, or omissions.

Responsibility for setting out rests with the contractor, all dimensions & setting out to be checked on site prior to commencement of works

Planning

Wylfe Village Hall

Proposed Village Shop
Wyvern Hall
Wylfe

Block Plan
As Proposed

2025 / 070

PP 010

Sept 2025

ME

ME