


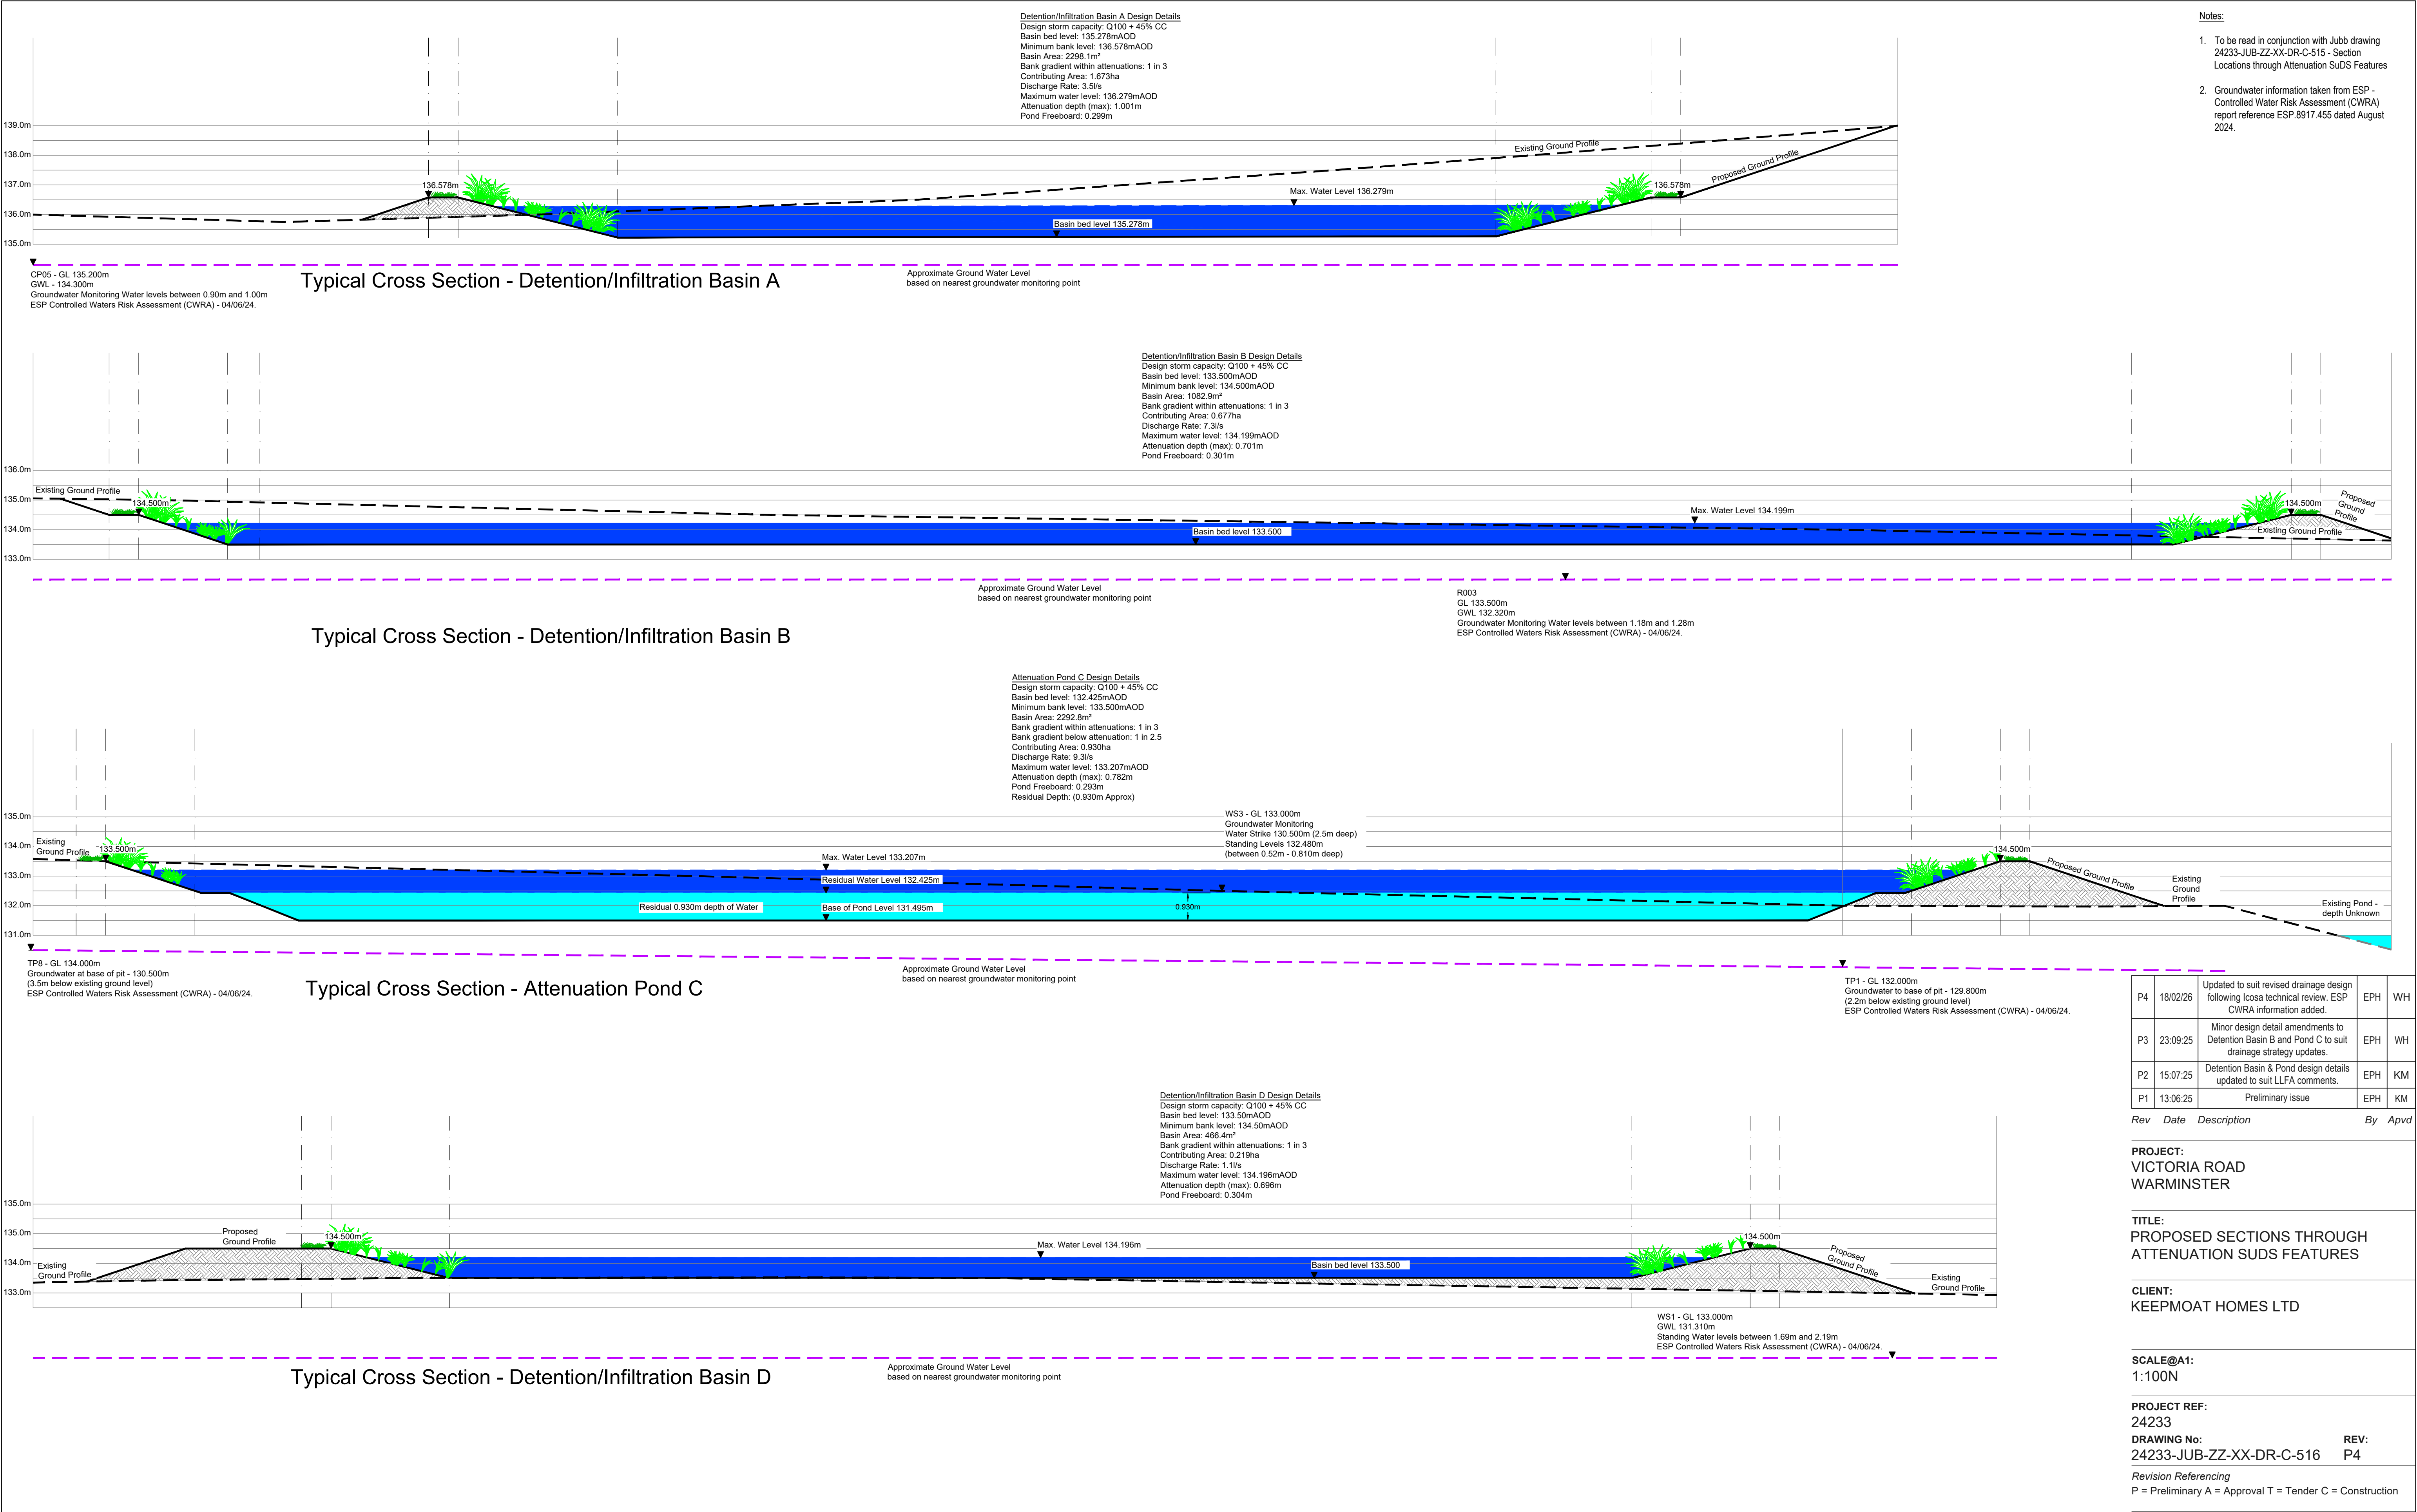

- Notes:
- To be read in conjunction with Jubb drawing 24233-JUB-ZZ-XX-DR-C-515 - Section Locations through Attenuation SuDS Features
 - Groundwater information taken from ESP - Controlled Water Risk Assessment (CWRA) report reference ESP.8917.455 dated August 2024.

P4	18/02/26	Updated to suit revised drainage design following Icosa technical review, ESP CWRA information added.	EPH	WH
P3	23/09/25	Minor design detail amendments to Detention Basin B and Pond C to suit drainage strategy updates.	EPH	WH
P2	15/07/25	Detention Basin & Pond design details updated to suit LLFA comments.	EPH	KM
P1	13/06/25	Preliminary issue	EPH	KM

Rev Date Description By Apvd

PROJECT:
VICTORIA ROAD
WARMINSTER

TITLE:
PROPOSED SECTIONS THROUGH
ATTENUATION SUDS FEATURES

CLIENT:
KEEPMOAT HOMES LTD

SCALE@A1:
1:100N

PROJECT REF:
24233
DRAWING No: 24233-JUB-ZZ-XX-DR-C-516
Revision Referencing
P = Preliminary A = Approval T = Tender C = Construction

REV: P4

