



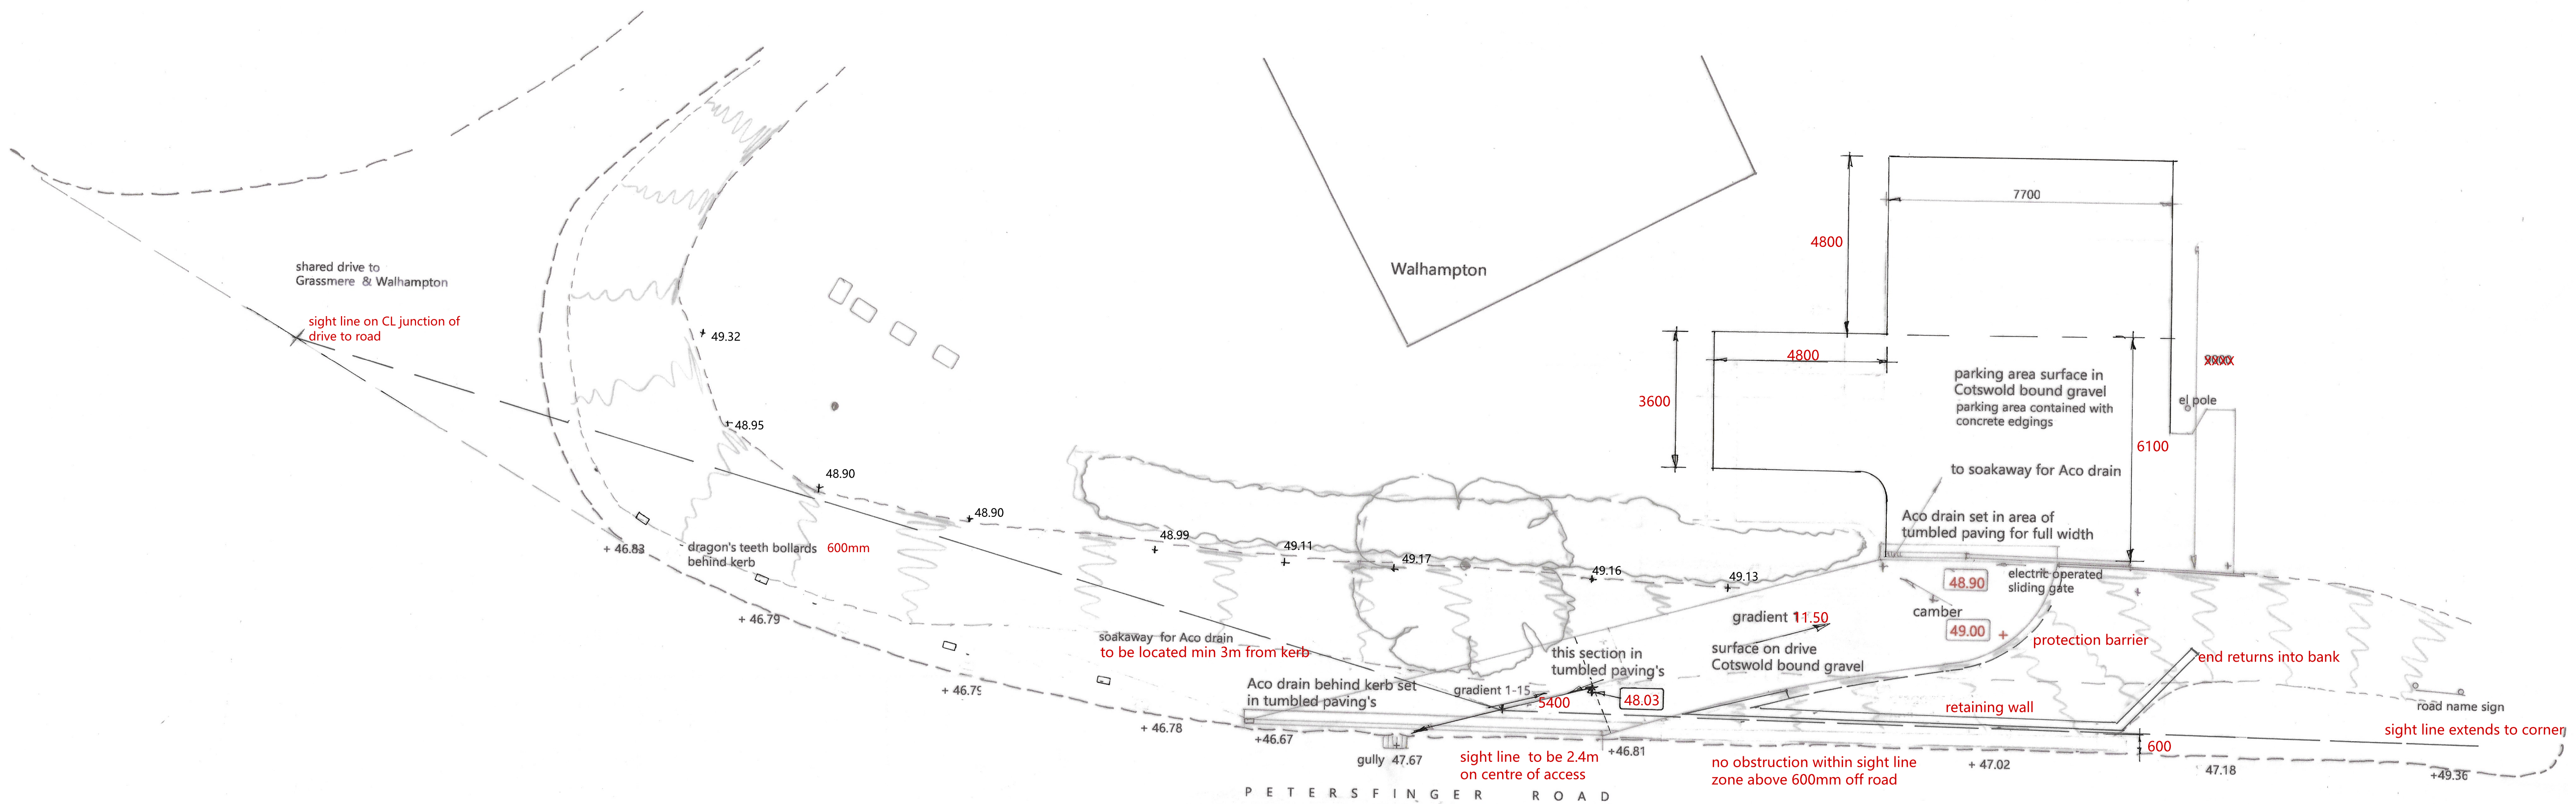

For further levels and details refer to LDS drawing LDS/17983

Levels given relate to Ordnance Datum Newlyn

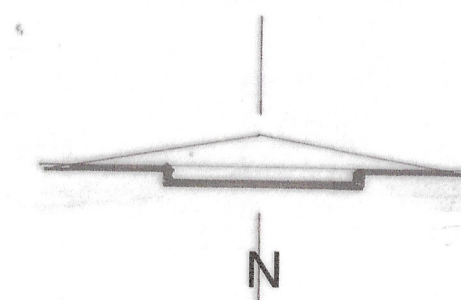

 Damen Associates Ltd Architectural Services		Kingsdown Studio Back Drive West Winterslow Salisbury, Wilts SP1 1SX Tel: 01980 863191 E-mail: burrows.damen@btconnect.com	
Ms K Campbell & Mr M Humphreys Walhampton Petersfinger Road Salisbury SP5 3BY A revisions to access			
Proposed Vehicle Access		Scale as stated	
		Date	October 2025
Dwg. no. 04825	1	Rev. A	This plan is the Surveyors COPYRIGHT
			PN