



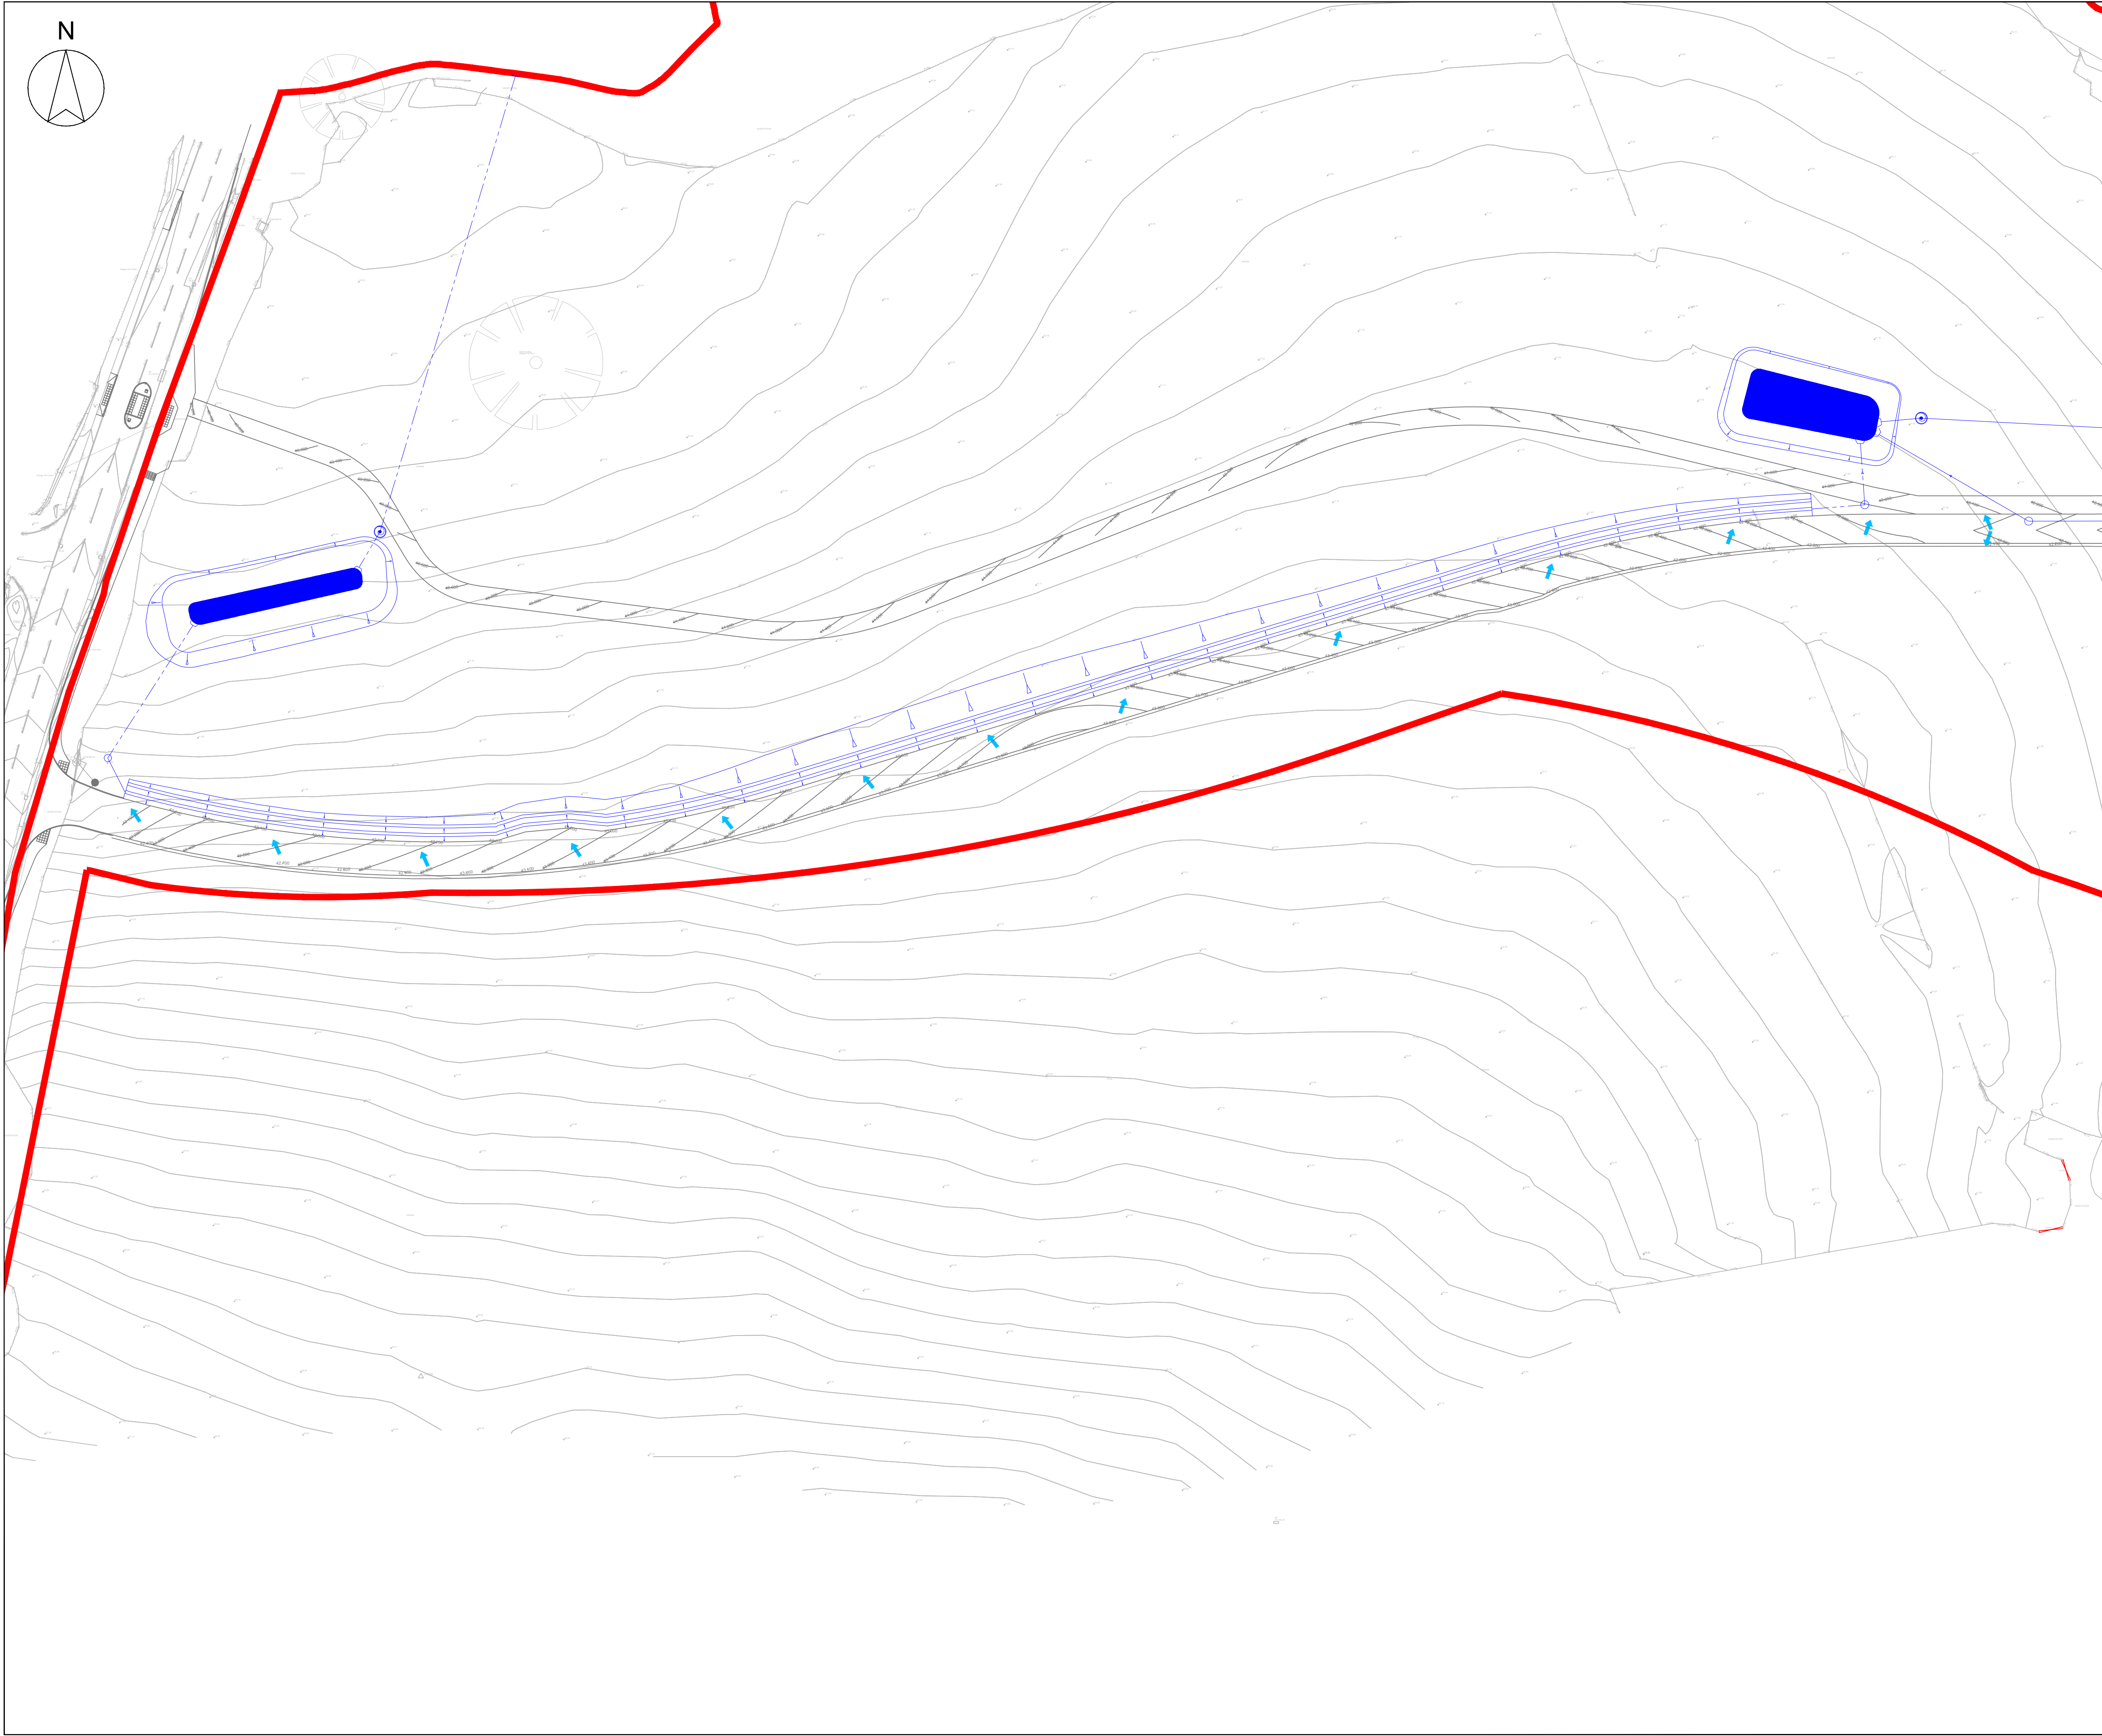

THIS DRAWING IS COPYRIGHT OF CLFA DESIGN.
DO NOT SCALE FROM THIS DRAWING. CONTRACTORS MUST CHECK ALL DIMENSIONS ON SITE.
THE CONTRACTORS MUST REFER TO THE EXISTING SERVICES INFORMATION, DESIGNER'S RISK ASSESSMENT AND RESIDUAL RISKS IN THE CONTRACT DOCUMENTATION.

 THIS SYMBOL IS USED TO HIGHLIGHT INSTANCES OF RISK WITHIN THE CONSTRUCTION PROCESS.

THE INFORMATION SHOWN ON THIS DRAWING HAS BEEN BASED UPON THE SITE LAYOUT:
RECEIVED ON:

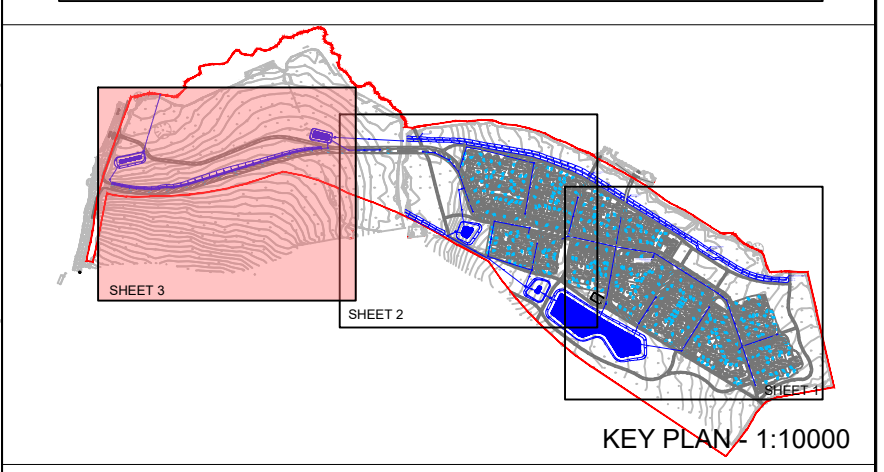

P01	FIRST ISSUE	MR	FA	10/11/25
REV	DESCRIPTION	BY	APP	DATE

CLFA DESIGN
71-75 Shelton Street, Covent Garden
London, WC2H 9JQ

CLIENT:



PROJECT:
SOUTHWICK COURT FARM
TROWBRIDGE

DRAWING:
DRAINAGE EXCEEDANCE PLAN
SHEET 3

PROJECT NUMBER: CLFA142	DRAWING NUMBER: CLFA142-CLFA-00-XX-DR-C-0505.3
STATUS: S2	SCALE @ A1 1:500
	REV: P01