
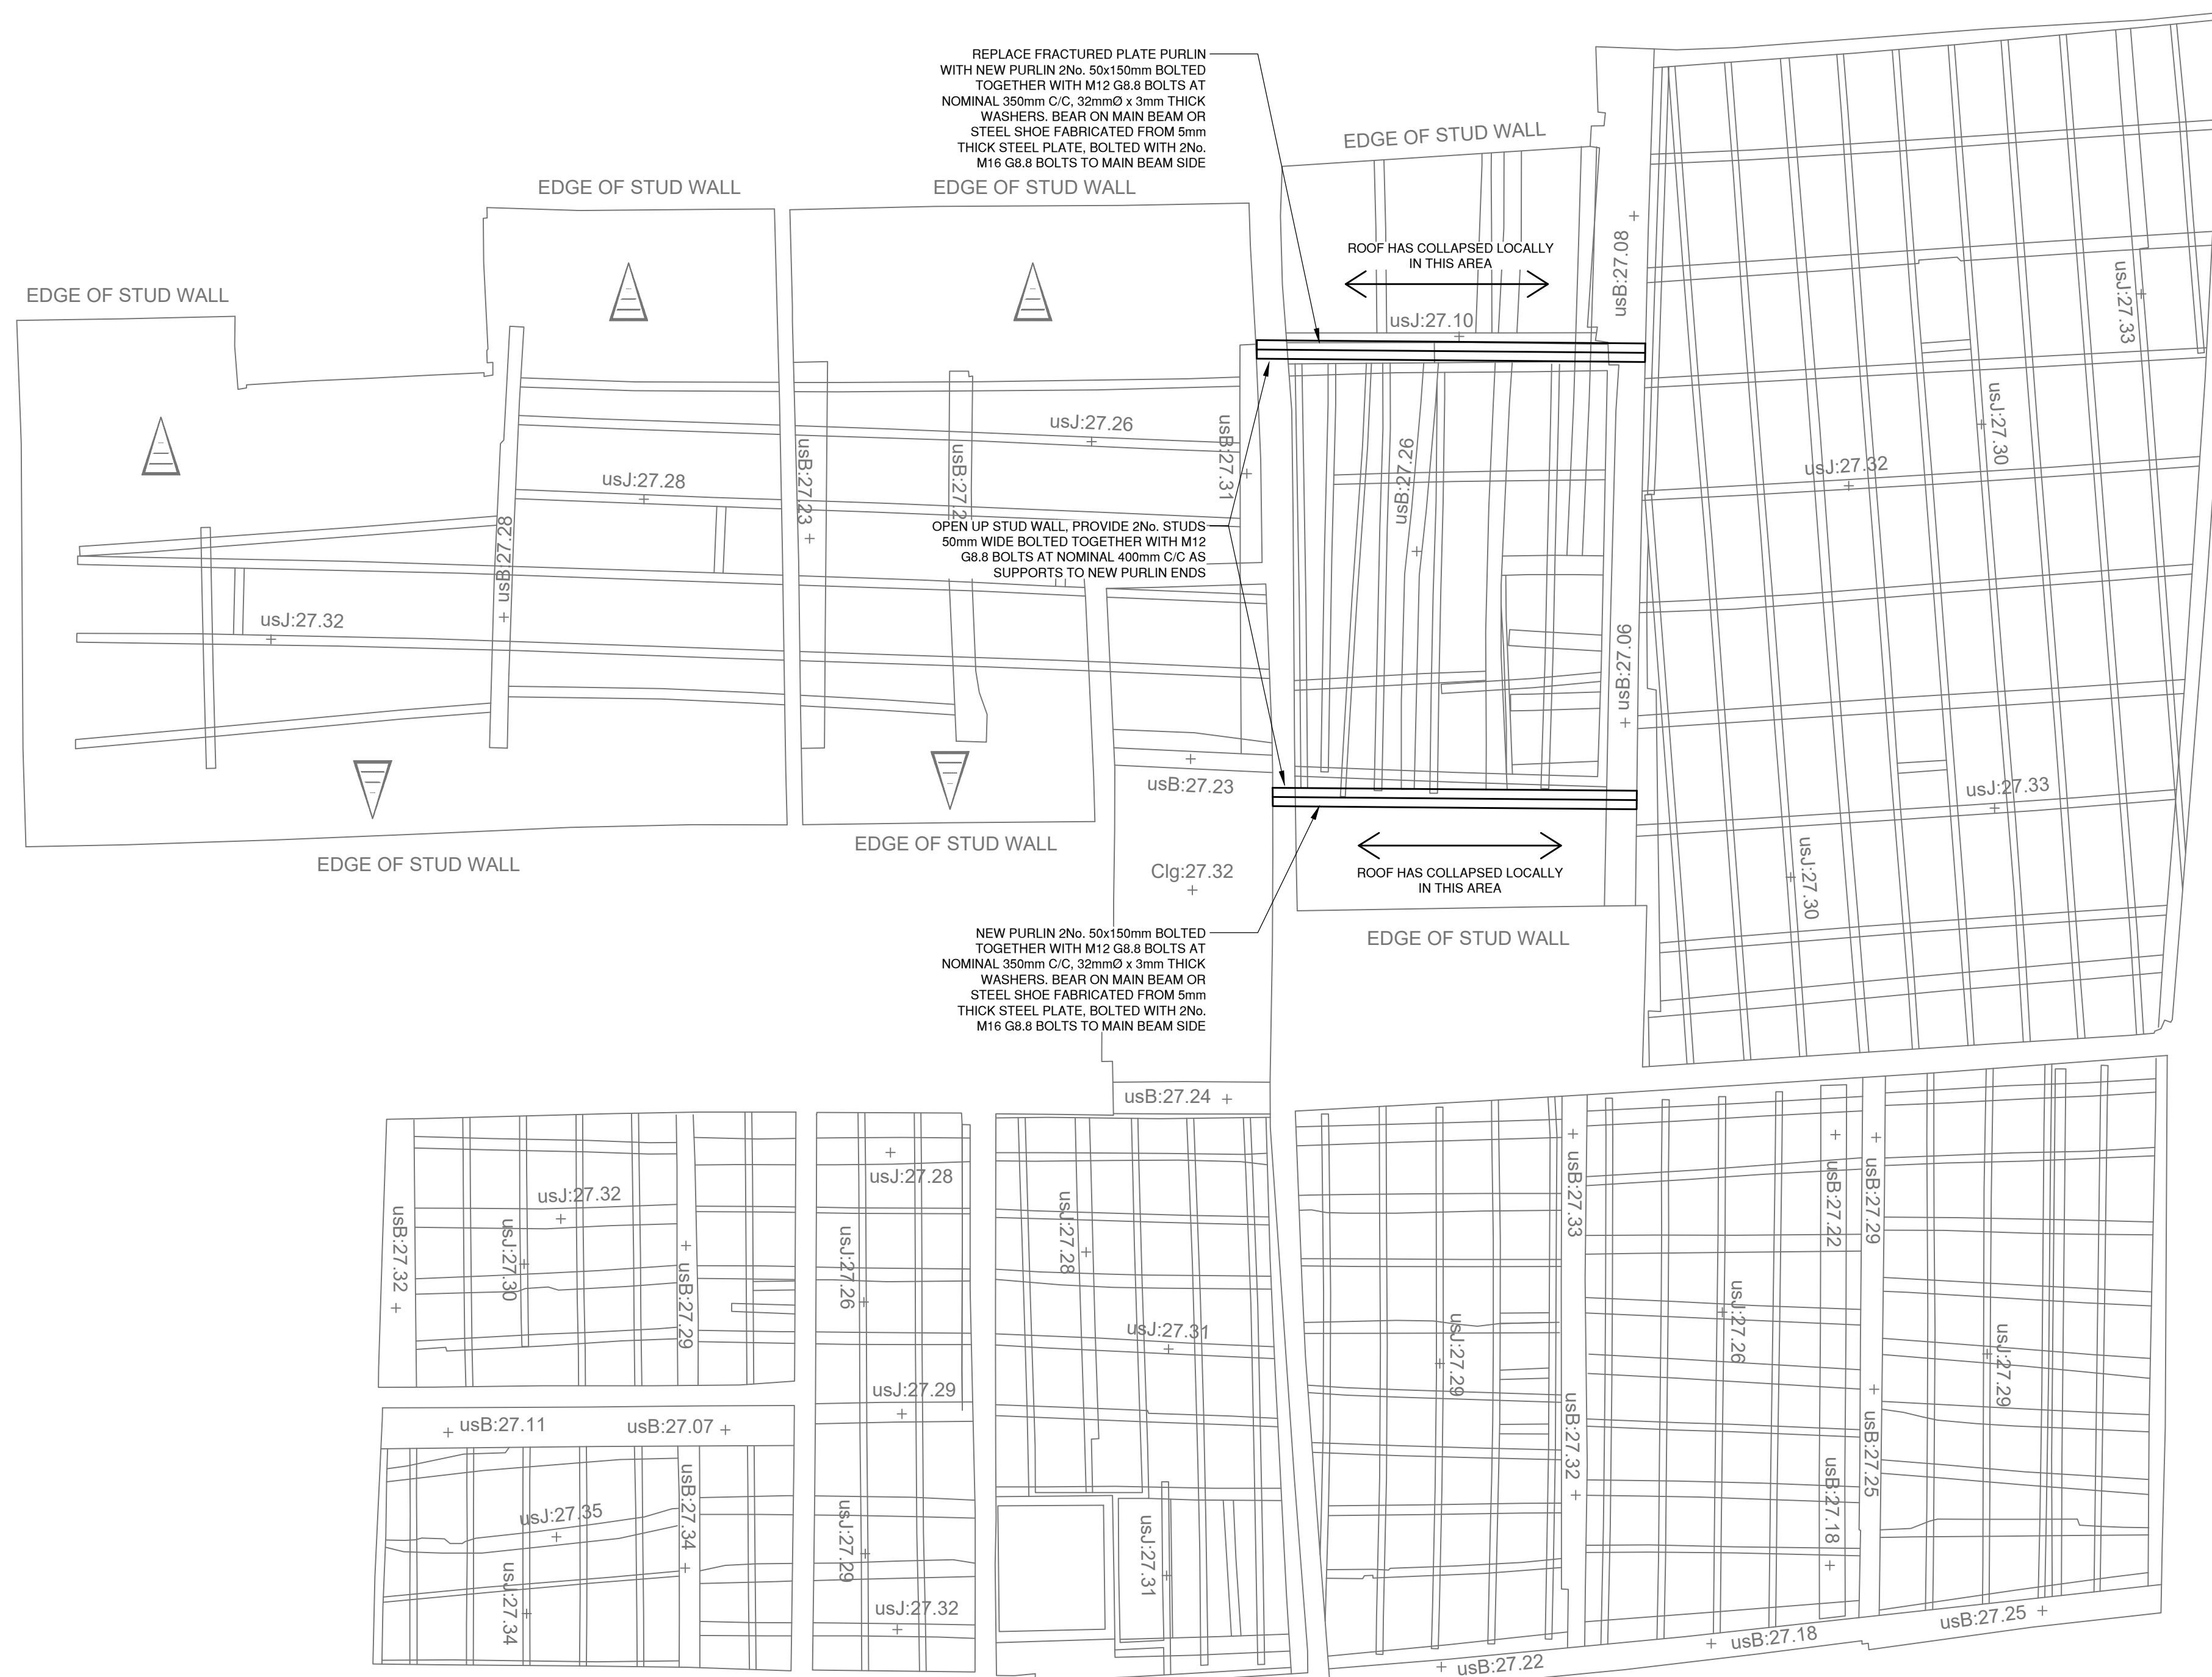


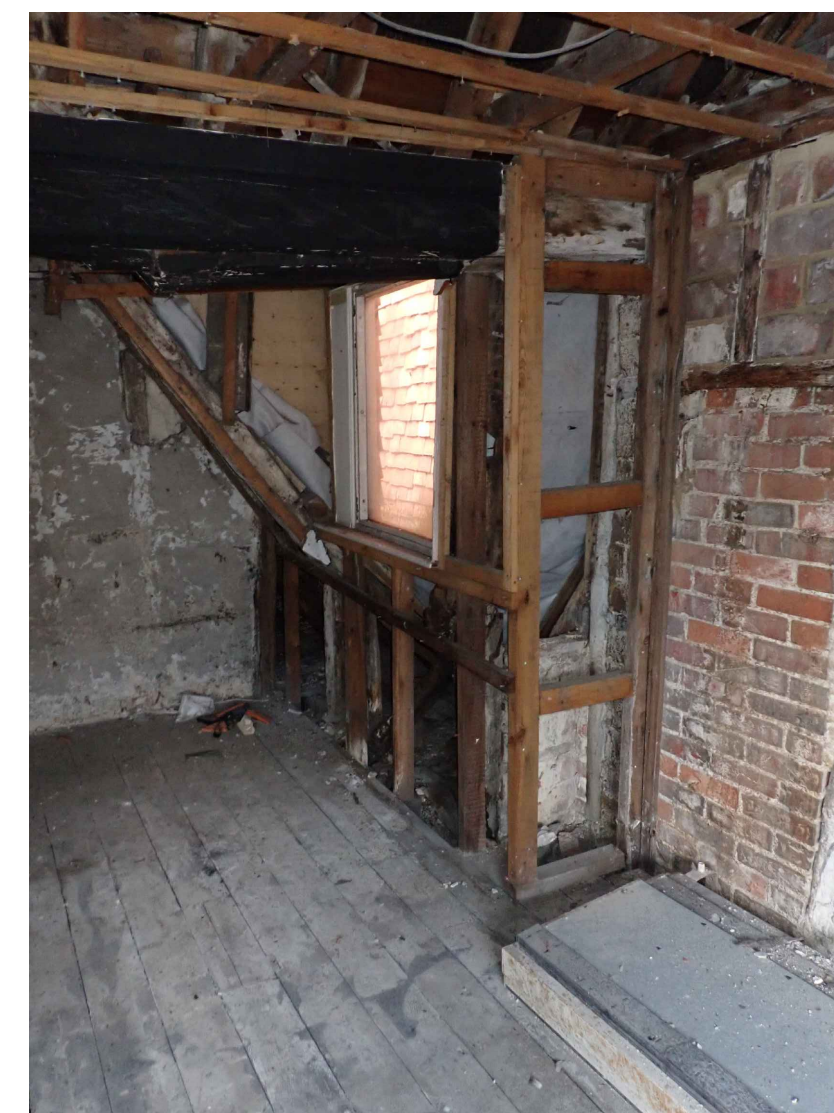

EXISTING SECOND FLOOR CEILING PLAN
Scale 1:25

GENERAL

- G1. DO NOT SCALE THIS DRAWING. USE ONLY WRITTEN DIMENSIONS. ANY DISCREPANCIES TO BE REPORTED TO THE ENGINEERS. IF IN DOUBT ASK.
- G2. SETTING OUT TO ARCHITECTS'S DRAWINGS.
- G3. THIS DRAWING IS TO BE READ IN CONJUNCTION WITH ALL OTHER RELEVANT ARCHITECTS, ENGINEERS, AND SPECIALISTS DRAWINGS, AND WITH THE SPECIFICATIONS.
- G4. WORKS TO COMPLY WITH ALL RELEVANT BRITISH STANDARDS, CODES OF PRACTICES, EURO CODES AND THE BUILDING REGULATIONS.
- G5. THE CONTRACTOR SHALL BE RESPONSIBLE FOR MAINTAINING THE STRUCTURAL INTEGRITY OF THE WORKS AT ALL TIMES BY THE PROVISION OF ADEQUATE TEMPORARY WORKS.
- G6. ALL DIMENSIONS IN MILLIMETRES (mm).
ALL LEVELS IN METRES (m).
- G7. INSPECT ALL EXPOSED TIMBERS FOR INSECT INFESTATION, TREAT AS REQUIRED.
- G8. FILL INAPPROPRIATELY PLACED NOTCHES IN JOISTS AND BEAMS WITH PAIRS OF GLEUED FOLDING HARDWOOD WEDGES.
- G9. REPLACEMENT TIMBER GENERALLY TO MATCH EXISTING.

KEY:

 INDICATES APPROXIMATE EXTENTS OF
OPENING UP WORKS AS AGREED
WITH CONSERVATION OFFICER 29/08/2024

SAFETY HEALTH AND ENVIRONMENTAL INFORMATION BOX

Construction Risks	Maintenance Risks	Demolition/Adaption Risks
--------------------	-------------------	---------------------------

The table above is provided to assist the Principal Contractor to fulfil his obligations under the Construction (Design & Management) Regulations 2015. It does not include residual risks that a competent Contractor will be aware of nor does it absolve the Principal Contractor of his legal responsibilities.

REVISIONS

[illegible]

P1	08/08/25	ISSUE FOR TENDER	MW
Mark	Date	Details	By

General Notes:

1. THIS DRAWING IS TO BE READ IN CONJUNCTION WITH ALL SCHEME DRAWINGS AND DESIGNERS RISK ASSESSMENTS
2. UNLESS NOTED OTHERWISE ALL DIMENSIONS ARE IN MILLIMETERS & ALL LEVELS ARE IN METERS RELATIVE TO ORDNANCE DATUM.
3. CONTRACTOR TO CHECK ALL DIMENSIONS ON SITE PRIOR TO CONSTRUCTION AND/OR FABRICATION, AND ANY DISCREPANCIES TO BE REPORTED BACK TO CLEGG ASSOCIATES BEFORE PROCEEDING

Client	
--------	--

Drawing Originator

CIVIL & STRUCTURAL
ENGINEERING

Drawn By:	Checked By:	Approved By:	Date:	Scale:
PMJ	MW	MW	08/08/25	AS NOTED

Drawing Suitability:

D2 - SUITABLE FOR TENDER

Do NOT scale this drawing. Refer to Architects drawings for building layouts

Project Title

14 HIGH STREET
SALISBURY

Drawing Title:

PACKAGE 1 - URGENT REPAIRS SECOND
FLOOR CEILING PLAN STRUCTURAL WORKS

CLEGG Asso.	Drawing No:							Revision:
Job No:	Project	Origin.	Volume	Level	Type	Discip.	Number	P1
2024-024	HSS	CAL	ZZ	ZZ	DR	S	1102	

TENDER