
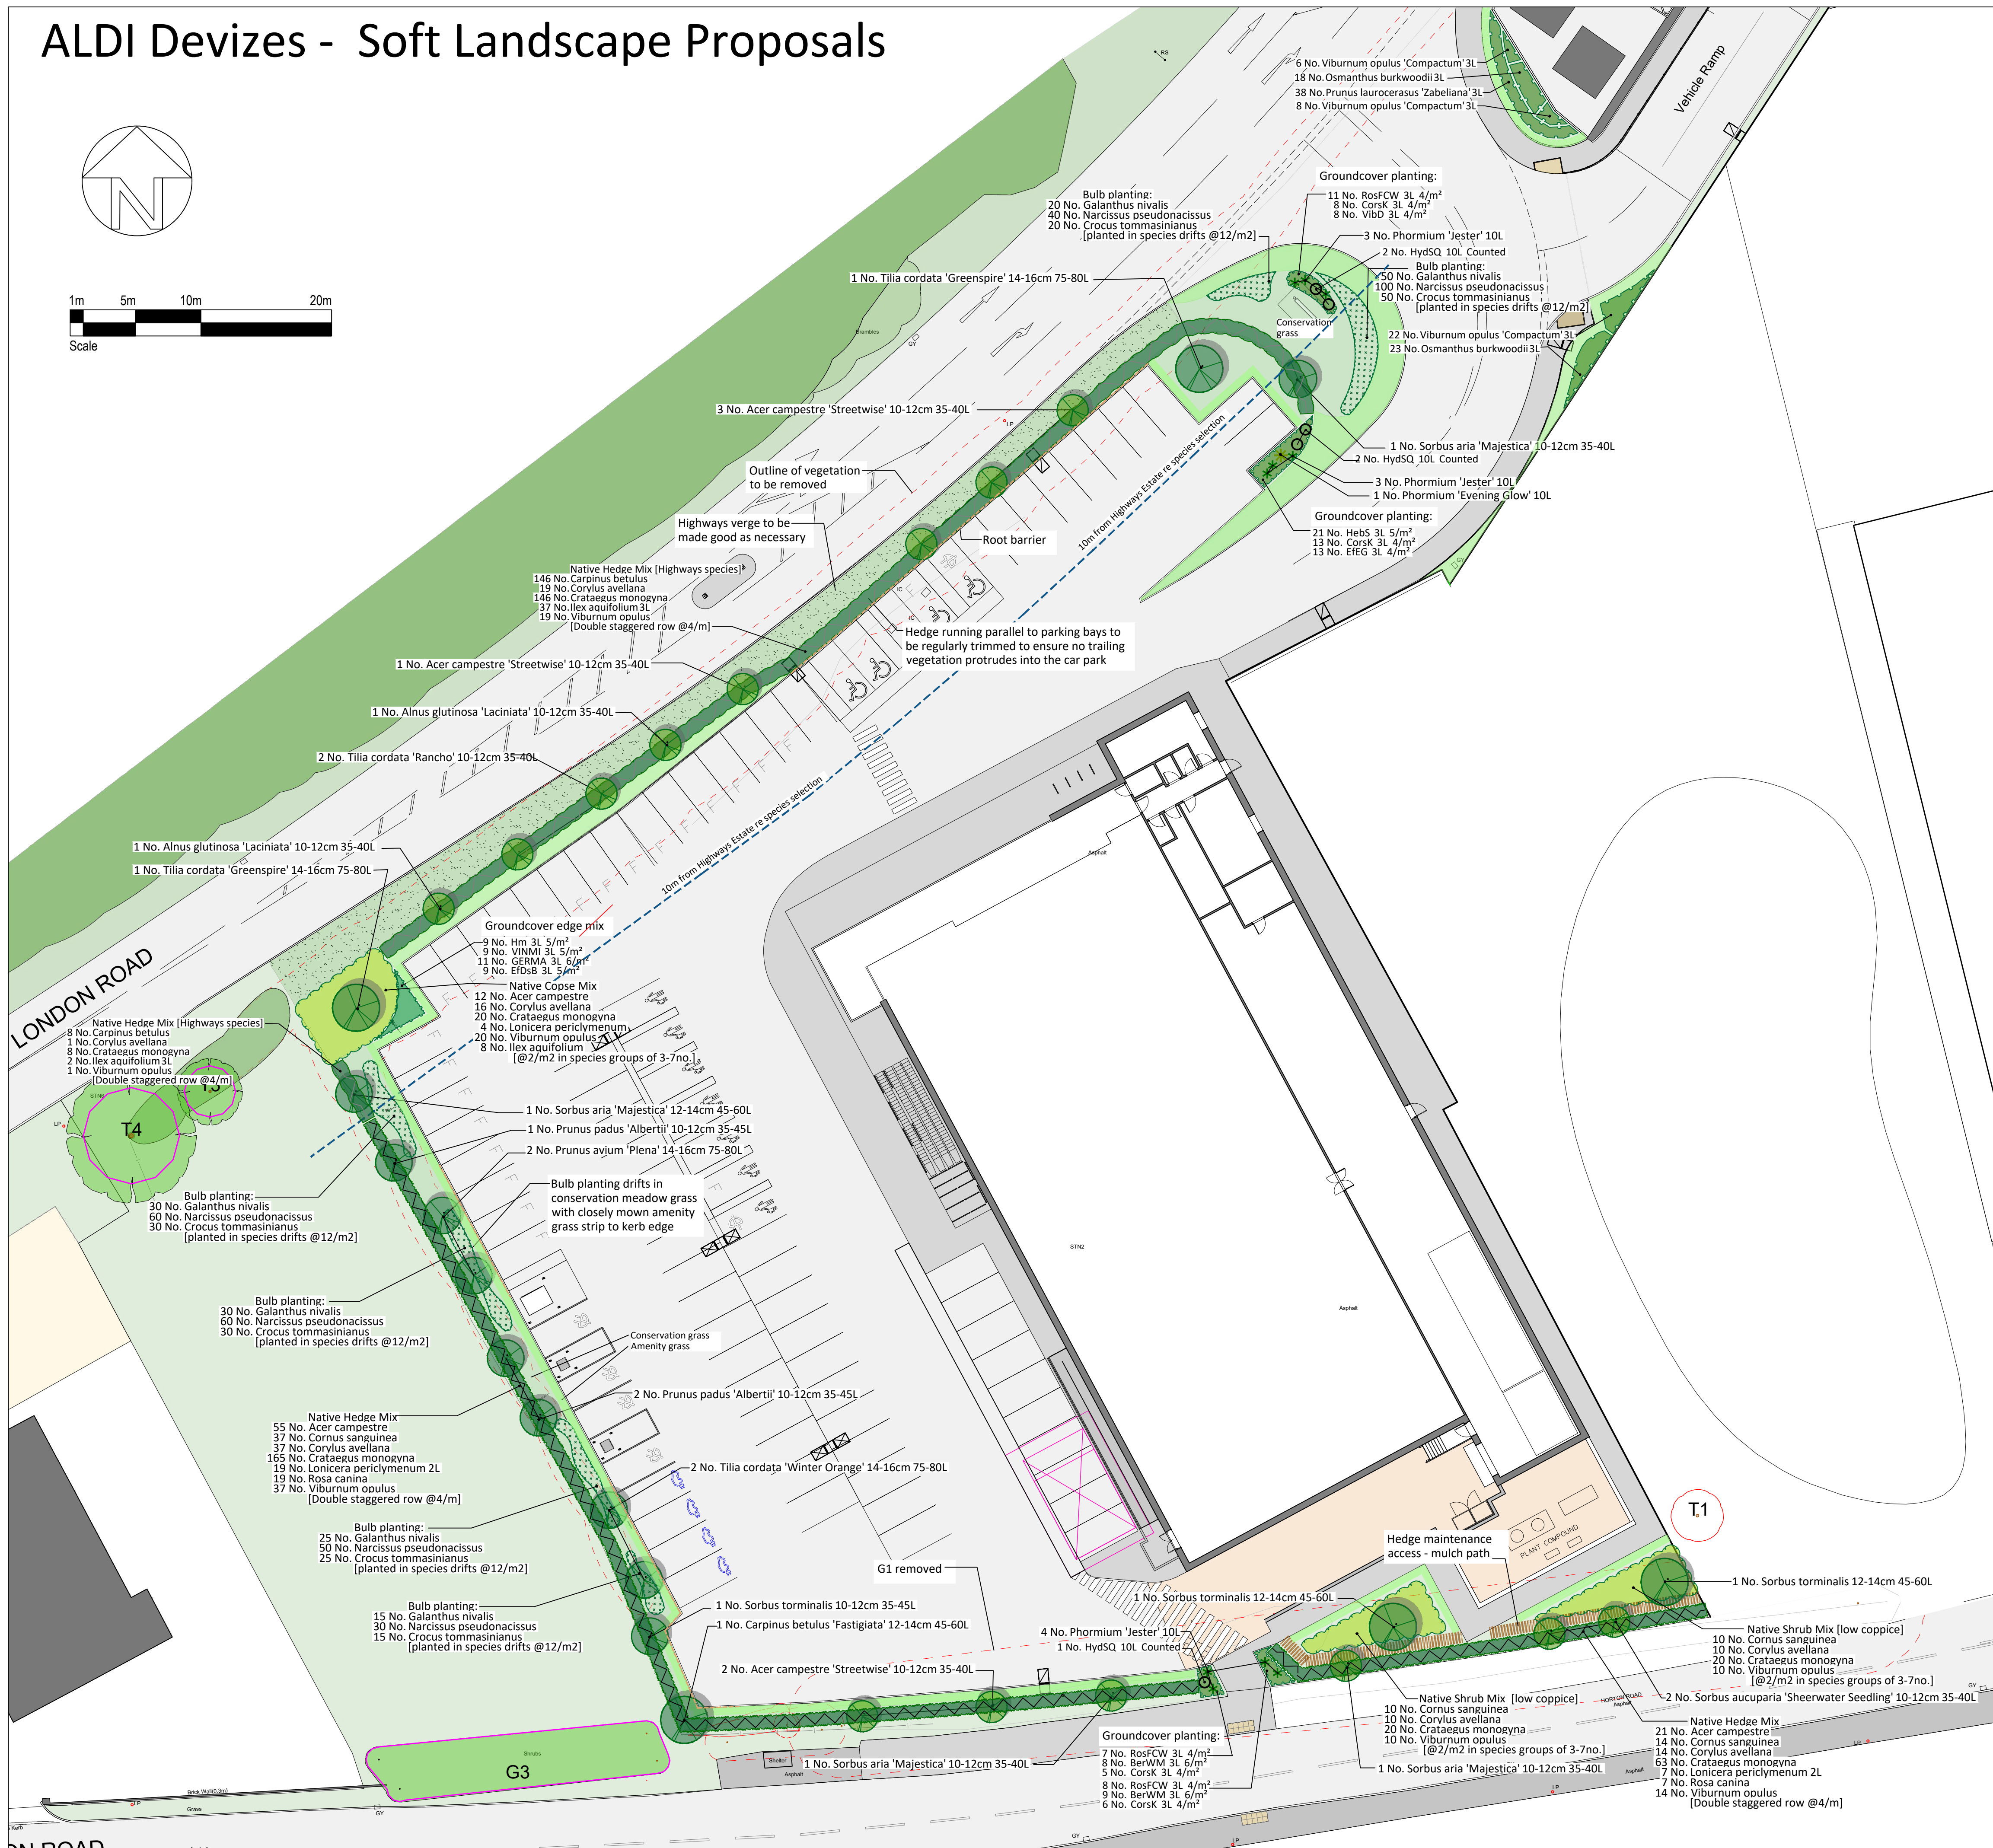
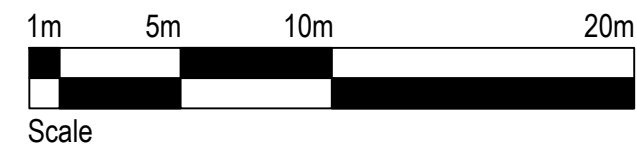
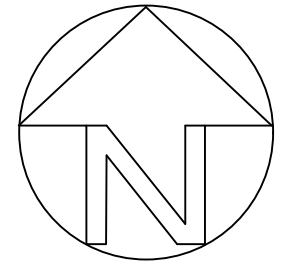
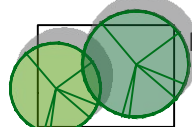
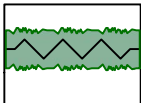
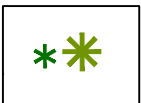
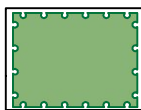
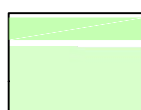


ALDI Devizes - Soft Landscape Proposals

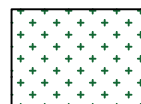

key

- | | |
|---|--|
|  | <p>Existing Trees
 Refer to Arboricultural Assessments for further details</p> |
|  | <p>Existing vegetation to be removed</p> |
|  | <p>Proposed Tree Planting</p> |
|  | <p>Proposed Native Copse Mix Planting
 <i>transplants planted @ 1-2/m² in species groups</i></p> |
|  | <p>Proposed Native Mix Hedge Planting
 <i>planted @ 4/Lm in double staggered row</i></p> |
|  | <p>Proposed Feature Specimen Shrub Planting
 <i>10L pots</i></p> |
|  | <p>Proposed Groundcover Planting
 <i>2L pots planted @ 3-5/m²
 species from RHS 'Plants for Pollinators'</i></p> |
|  | <p>Proposed Groundcover Edge Mix Planting
 <i>2L pots planted @ 3-5/m²
 species from RHS 'Plants for Pollinators'</i></p> |
|  | <p>Proposed Conservation Meadow Grass - hedgerow & shady margins and General Purpose Meadow Mix
 <i>Emorsgate Seeds EH1 Hedgerow Mixture sown / EM1 Meadow Mix, @ 4g/m² or equivalent turf</i></p> |
|  | <p>Proposed Closely Mown Amenity Grass - kerb margins
 <i>Emorsgate Seeds EL1 Flowering Lawn Mixture sown, @ 4g/m² or equivalent turf - kerb margins 600mm wide edge alongside parking kerbs Germinall A24 Wear & Tear mix</i></p> |
|  | <p>Proposed Bulbs and / or Wildflower Plugs</p> |
|  | <p>Root barrier - reroot 600 of similar approved</p> |

NOTES:
Refer to dwg 1636-03 for planting schedule and notes

CAMBIUM : Landscape architecture Arboricultural consultancy			
Project Aldi, Drive-thru and EV Hub - London Road, Devizes			
Title Soft Landscape Proposals			
Client PRZM Real Estate & Aldi Ltd			
Date February 2026		Drawn LR	Checked MW
Scale 1:250@A1		Status	Planning
Dwg No DR-L-1636-02		Revision	P04
Cambium, 4 Clyde terrace, Bedminster Bristol BS3 3BL			