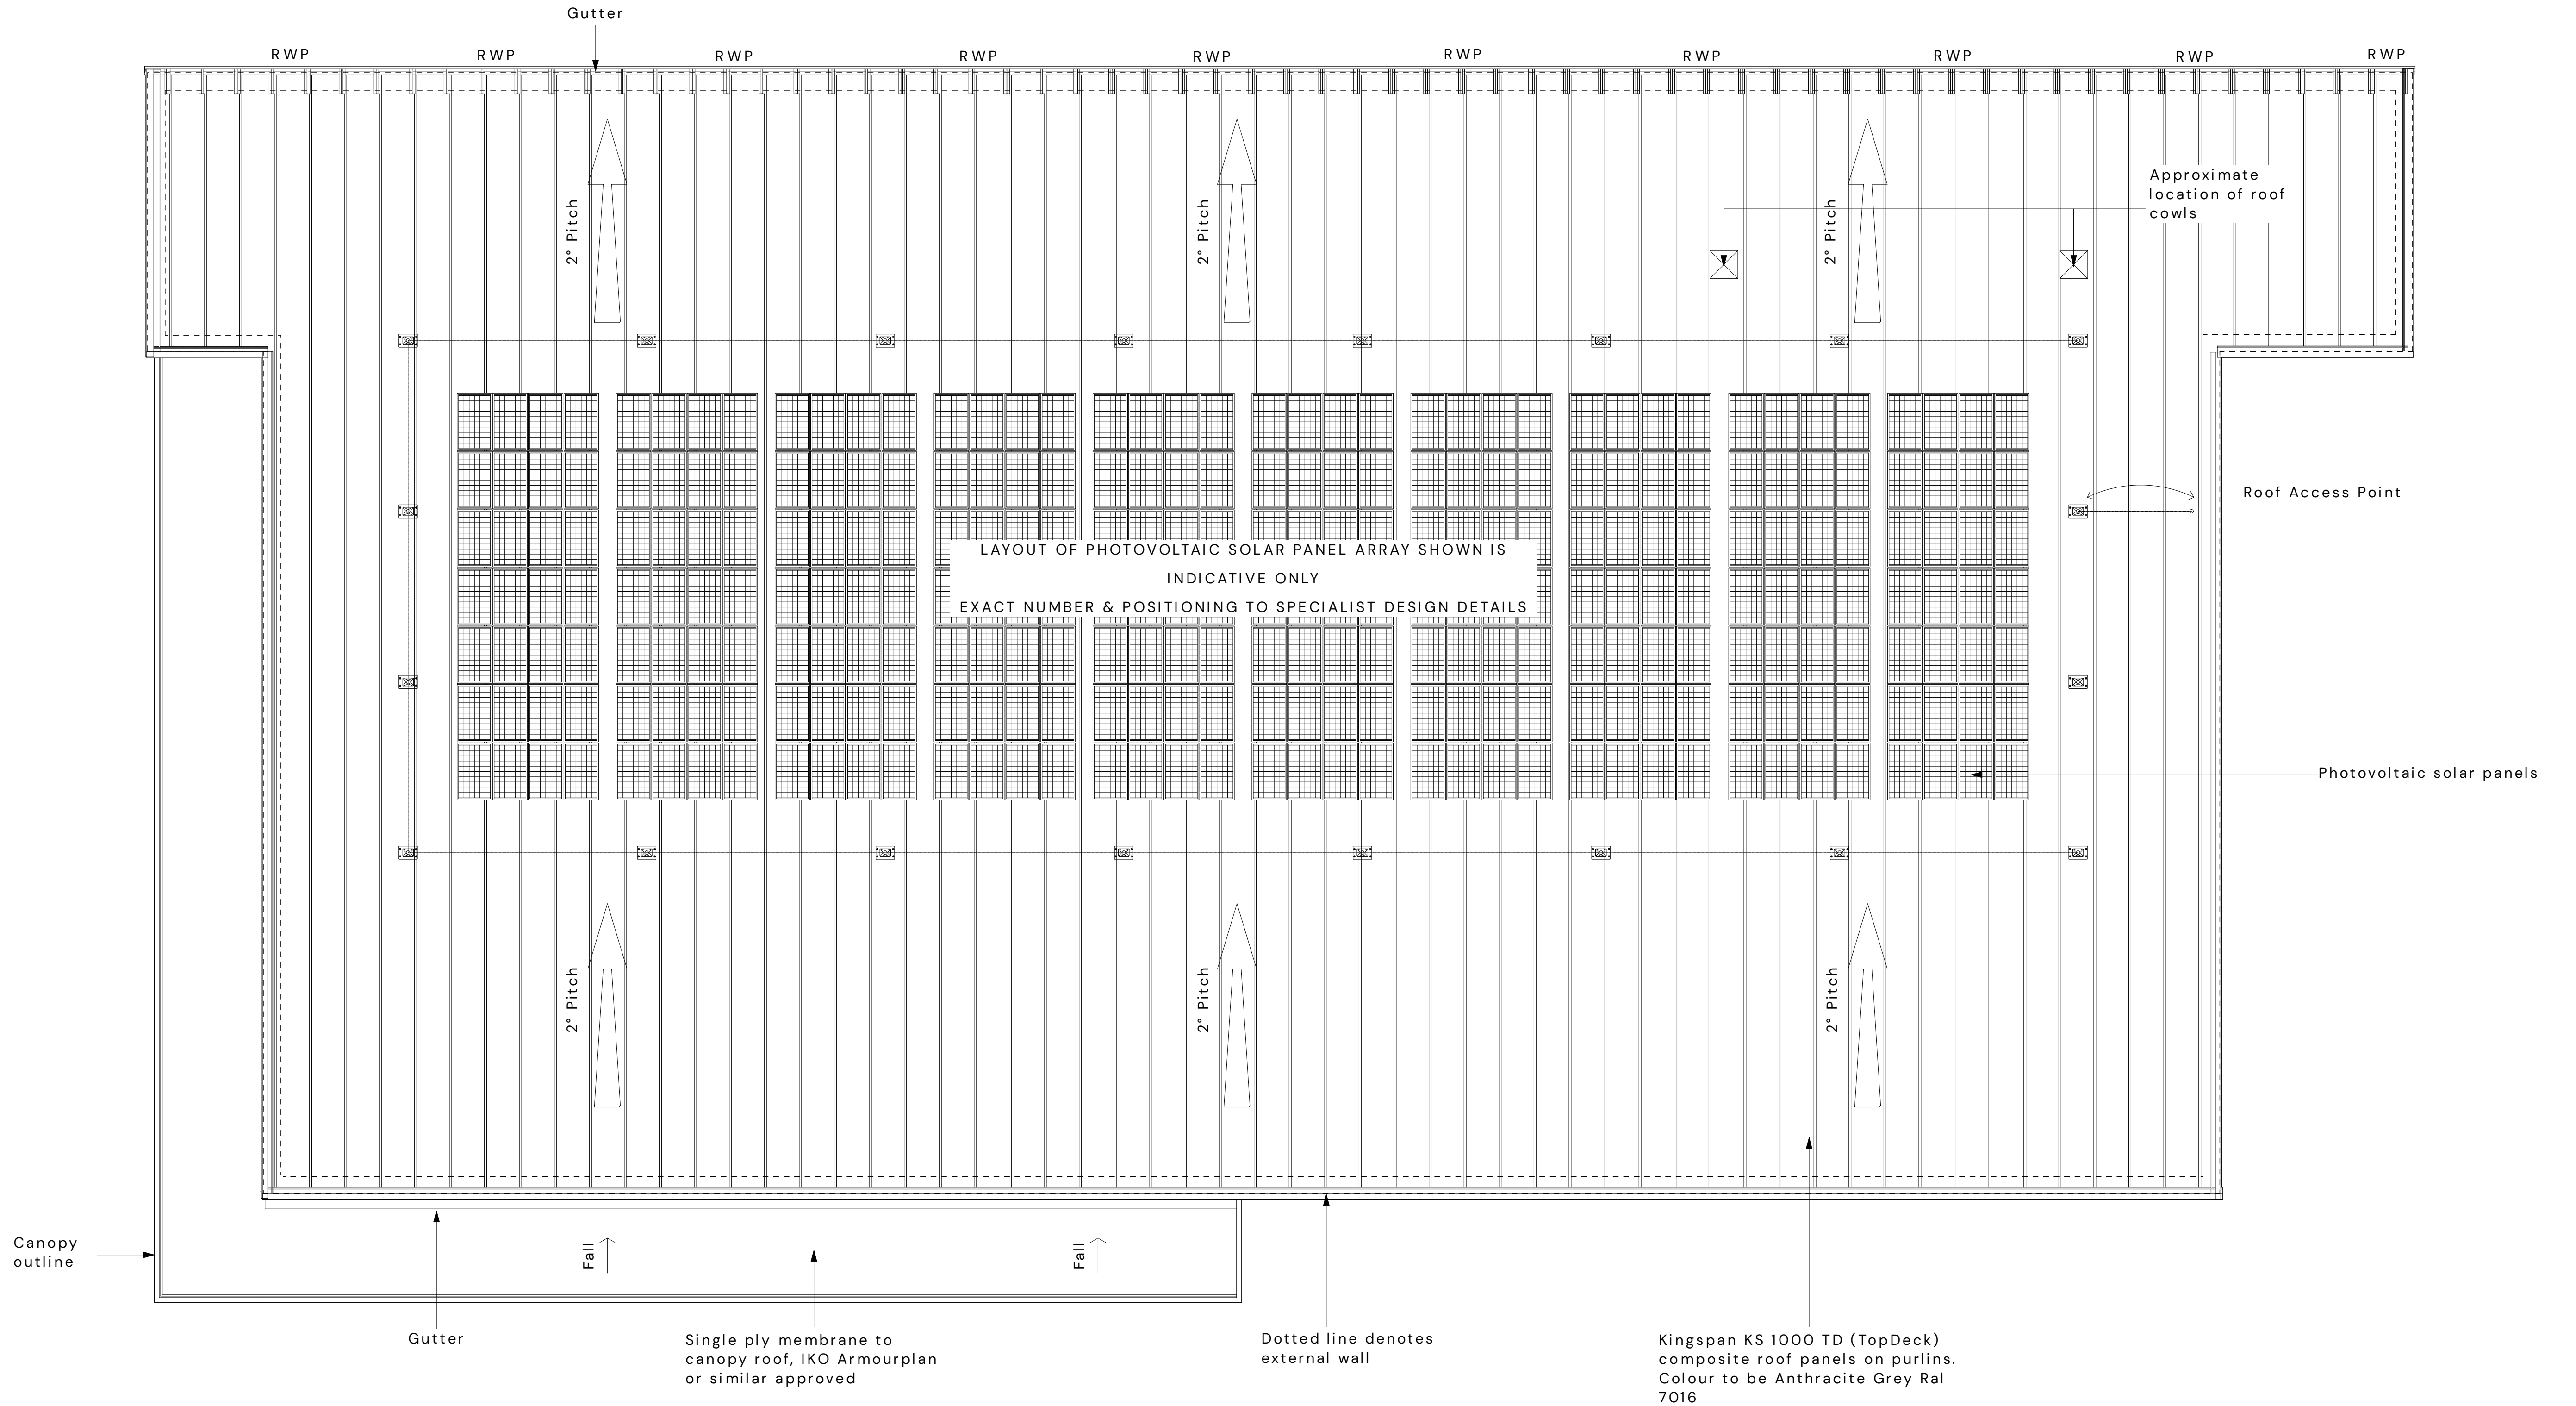


Refer to 240646-1300 for Proposed Site Plan
Refer to 240646-1350 for Proposed Floor Plan